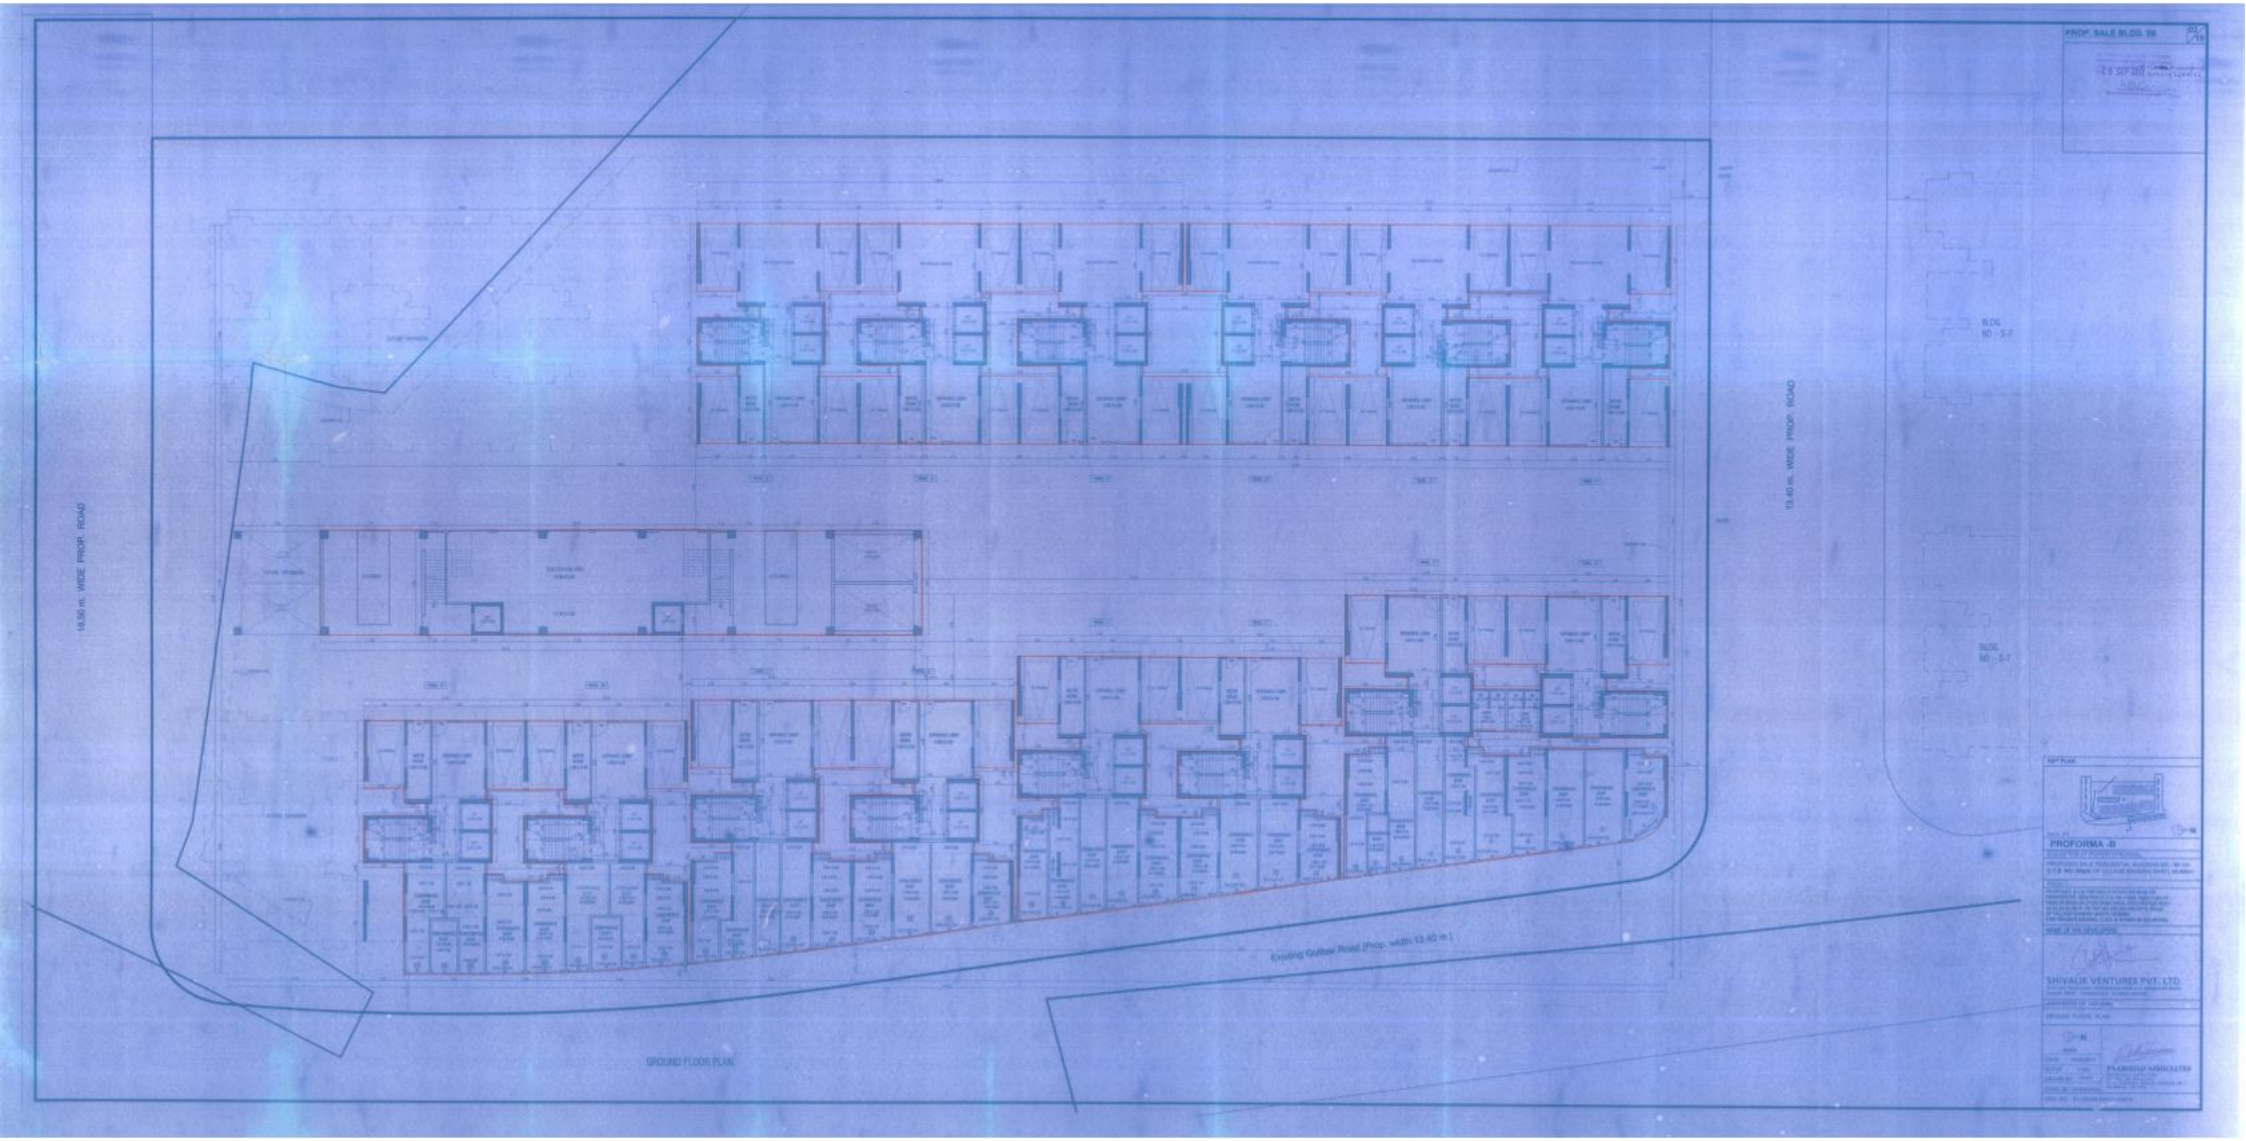
PROP. SALE BLDG. 99
18.30 m. WIDE PROP. ROAD
13.40 m. WIDE PROP. ROAD
BLDG. NO - S-F
BLDG. NO - S-T
Existing Gokhar Road (Prop. width 13.40 m.)
GROUND FLOOR PLAN
KEY PLAN
PROFORMA -B
SHIVALIK VENTURES PVT. LTD.
SHIVALIK ASSOCIATES