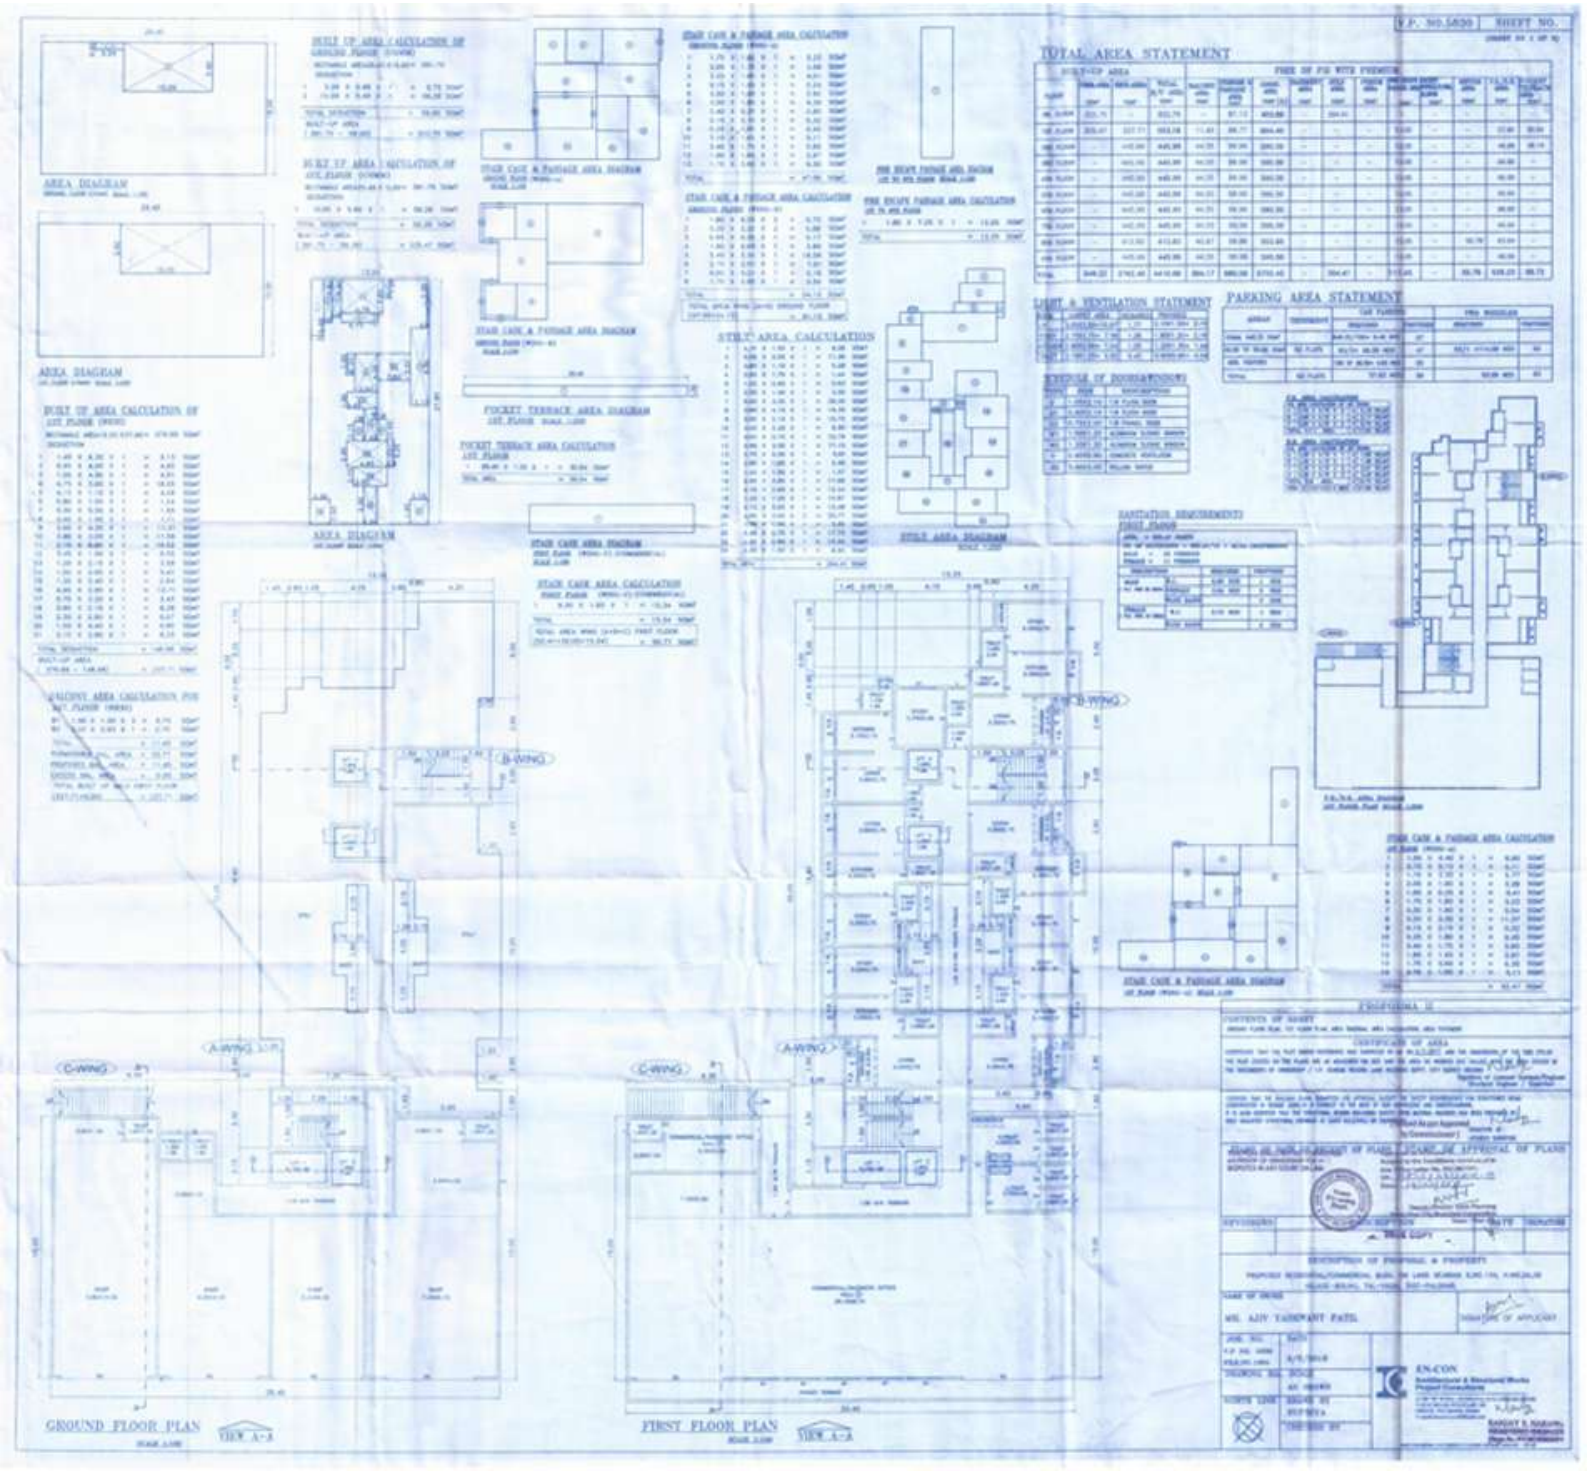
TOTAL AREA STATEMENT
PARKING AREA STATEMENT
LIGHT & VENTILATION STATEMENT
AREA DIAGRAM
GROUND FLOOR PLAN
FIRST FLOOR PLAN
A-WING
B-WING
C-WING
CERTIFICATE OF AREA
MR. AJIT YASHWANT PATIL
EN-CON