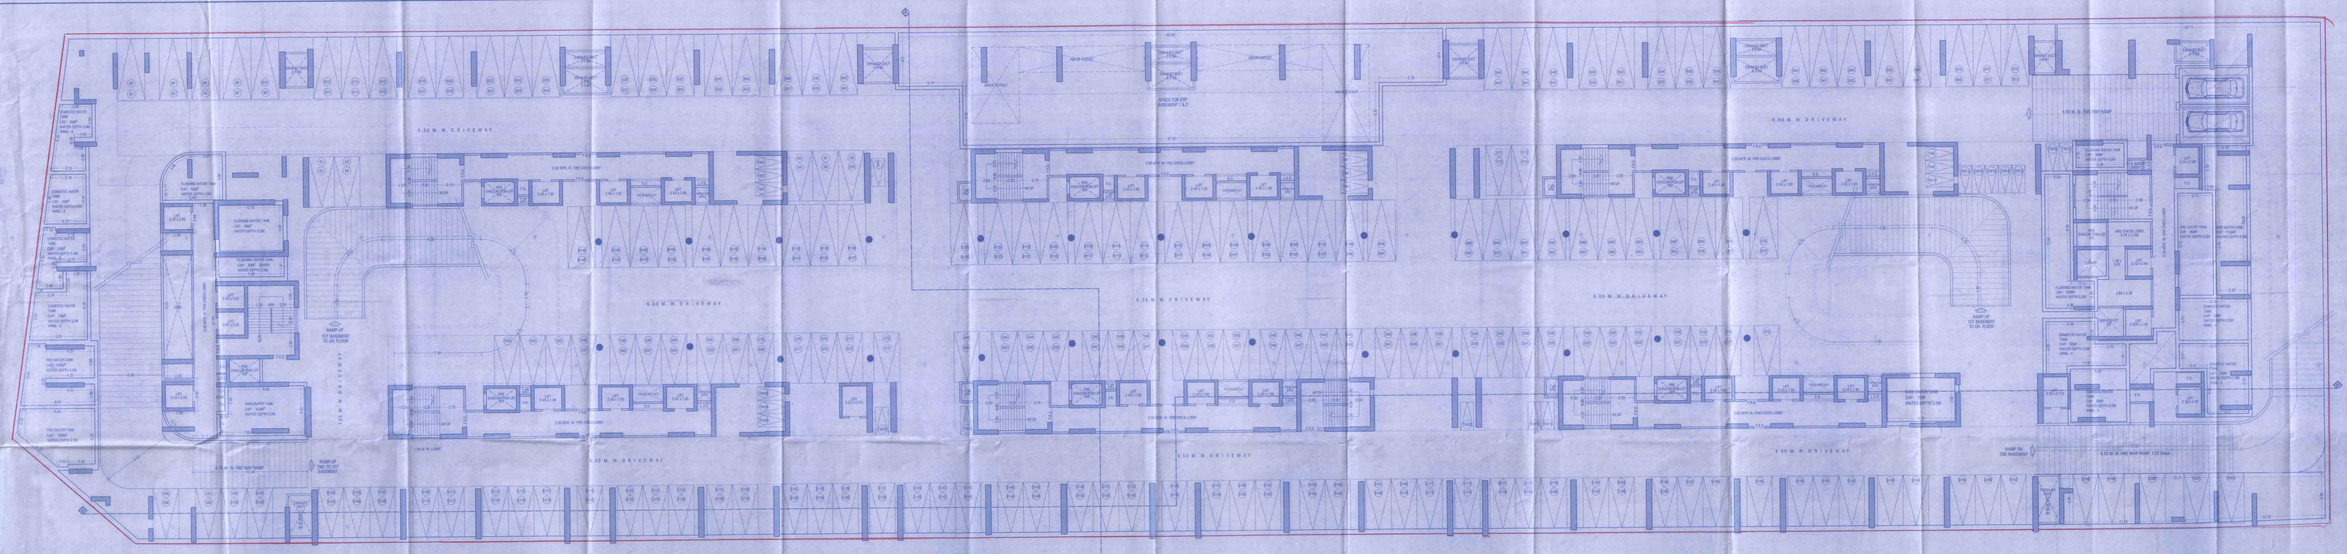
1.00 M. W. DRIVEWAY
6.00 M. W. DRIVEWAY
4.50 M. W. DRIVEWAY
RAMP UP 1ST BASEMENT TO GR. FLOOR
RAMP UP 2ND TO 1ST BASEMENT
RAMP DN 2ND BASEMENT
SPACE FOR EW BASEMENT NO.2
FIRE EXIT
FIRE EXIT
FIRE EXIT

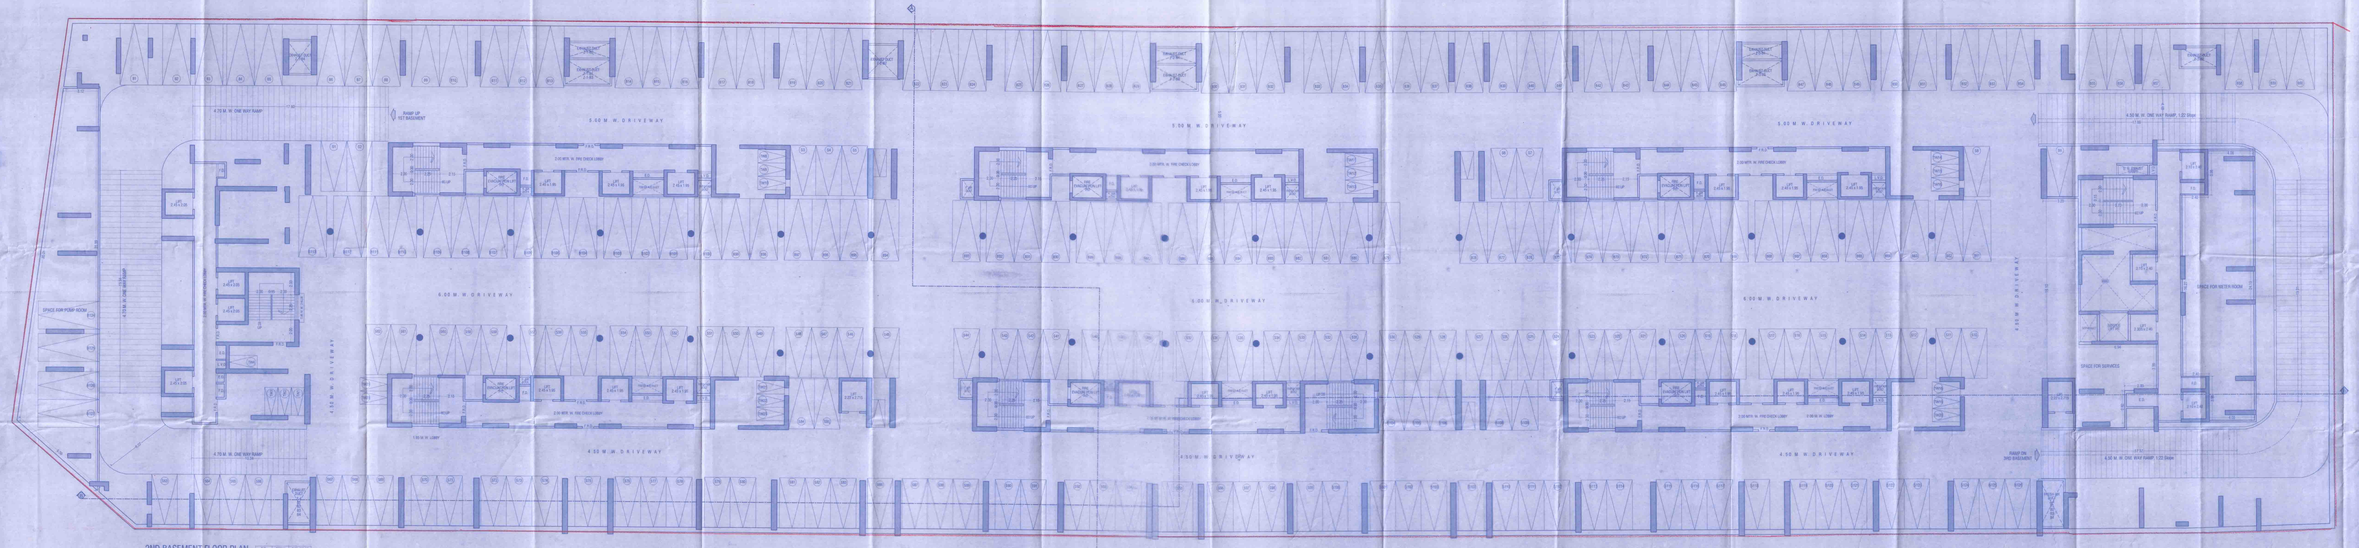

2ND BASEMENT FLOOR PLAN

SCALE – 1:100 (WING - A TO H)

100	200	300
1.0 Meter	2.00 Meter	3.00 Meter

2ND BASEMENT FLOOR PLAN 3/45

This plan is Approved for F.T. Hos Plans
Approved Subject to the conditions Mentioned in this office permission letter No. 2/2/2011/MP/ 2011-12/ 0/2/2011 Date 05/12/2011

Approved Subject to the conditions Mentioned in this office permission letter No. 2/2/2011/MP/ 2011-12/ 0/2/2011 Dt. 4.4.2011

Executive Engineer
Gujrat Housing Board

FORM-II

STAMP OF DATE OF RECEIPT OF PLANS

STAMP OF APPROVAL LETTER

DESCRIPTION OF PROPOSED & PROPOSED

RESIDENTIAL BUILDING OF STILT + 6 UPPER FLOORS (WING - A TO H)
BUILDING C.T.S.NO. 2/2/2 (PT) & 2/2/3 (PT) (P.S. TO HOUSE OWNERS)
MOUZA VARACHA, SURAT

NAME AND ADDRESS OF THE OWNER / APPLICANT

SHIV RATNA KRUPA PVT. LIMITED

SHIV RATNA KRUPA PRIVATE LIMITED

DRAWING NO. SHEET NO.

FORM NO. 1

SCALE AS SHWN NORTH LINE

DATE

NAME & ADDRESS OF LICENSED SURVEYOR SIGNATURE

CREATIVE CONSULTANTS
Survey No.51, Near Ajanta Hotel,
Ring Road, Opp. Mahavir Hospital,
Surat-Gujrat, Mobile: 98250
Email: creativeconsultants@gmail.com