


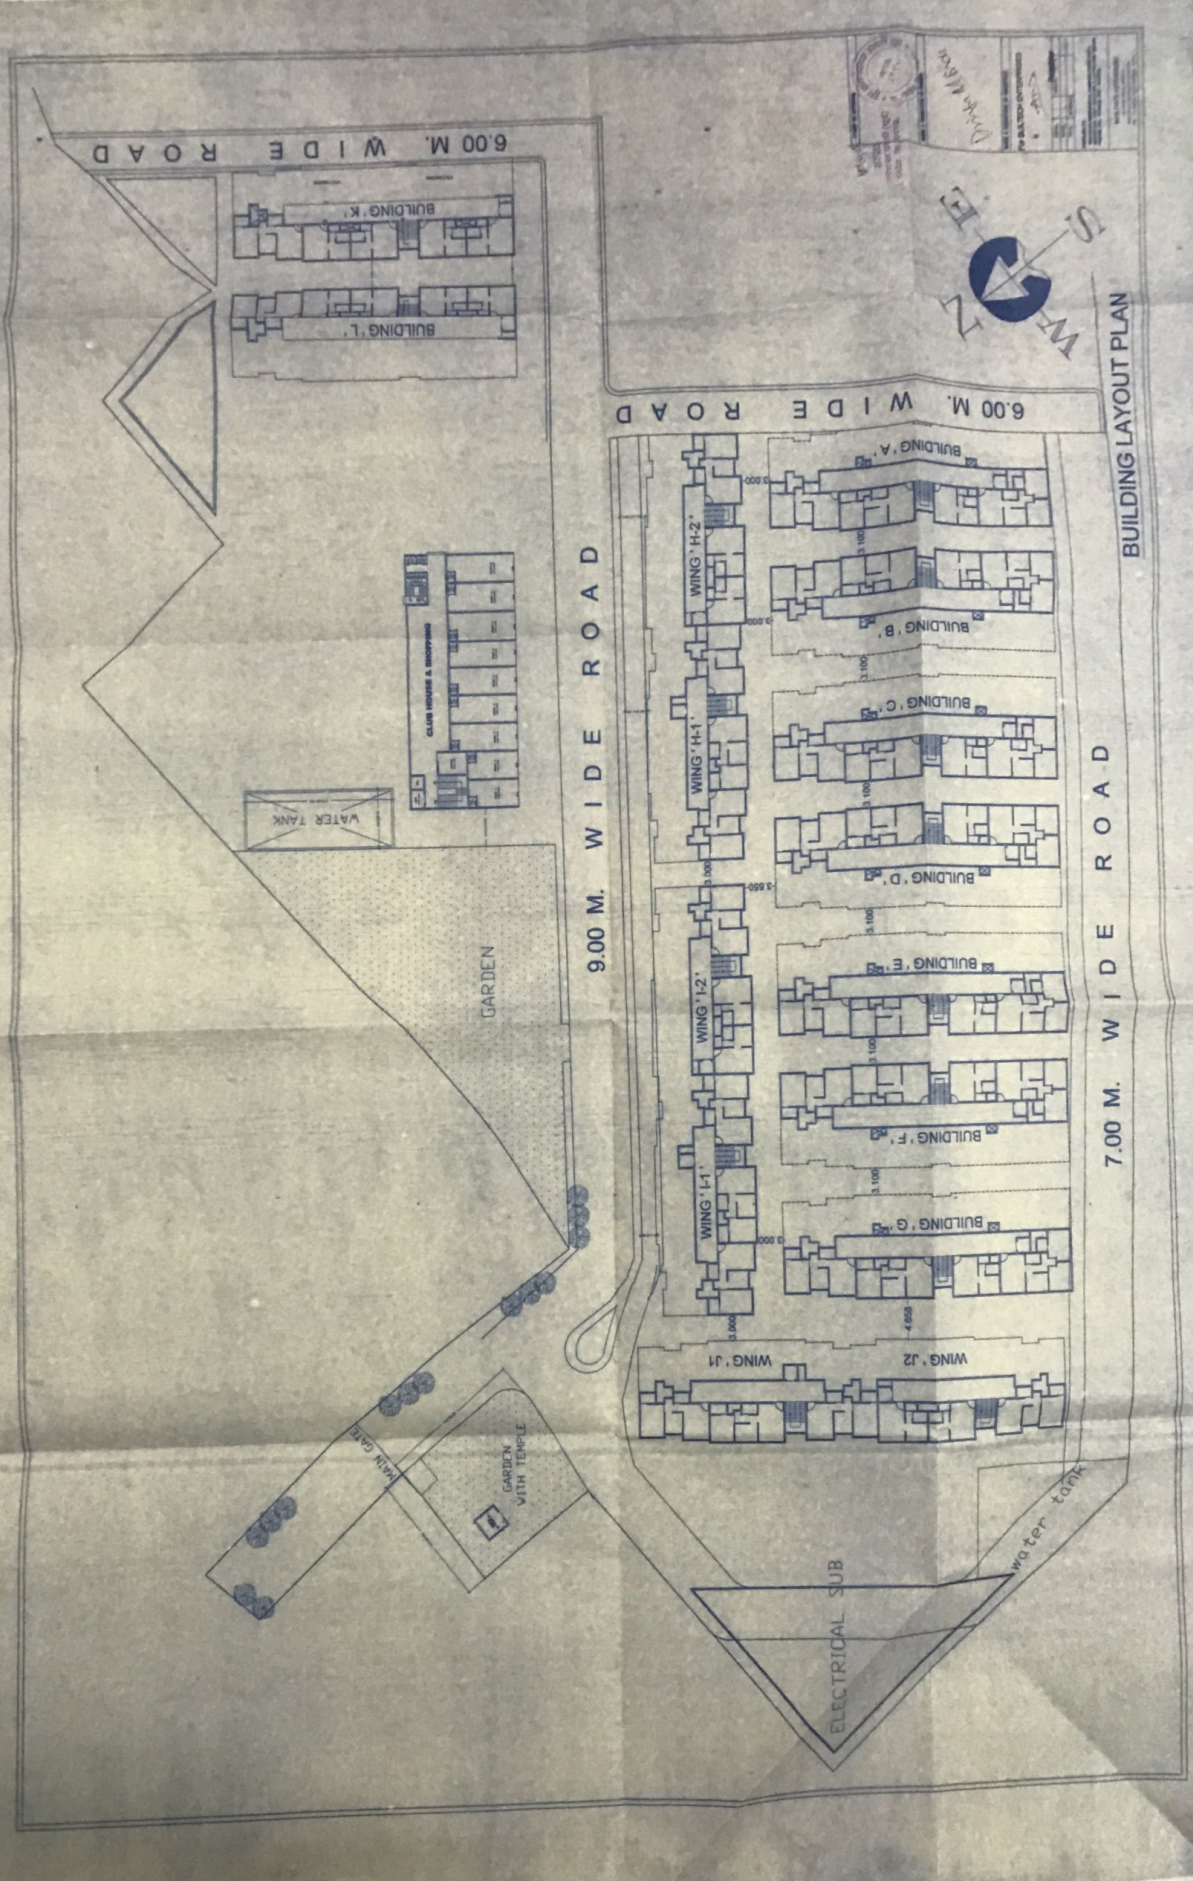


BUILDING LAYOUT PLAN

7.00 M. WIDE ROAD

9.00 M. WIDE ROAD

6.00 M. WIDE ROAD

6.00 M. WIDE ROAD

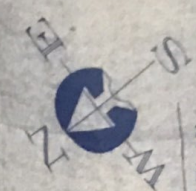

ELECTRICAL SUB

water tank

GARDEN

GARDEN WITH TEMPLE

WATER GATE

WATER TANK

CLUB HOUSE & RECREATION

BUILDING L

BUILDING K

BUILDING A

BUILDING B

BUILDING C

BUILDING D

BUILDING E

BUILDING F

BUILDING G

WING H-2

WING H-1

WING I-2

WING I-1

WING J1

WING J2