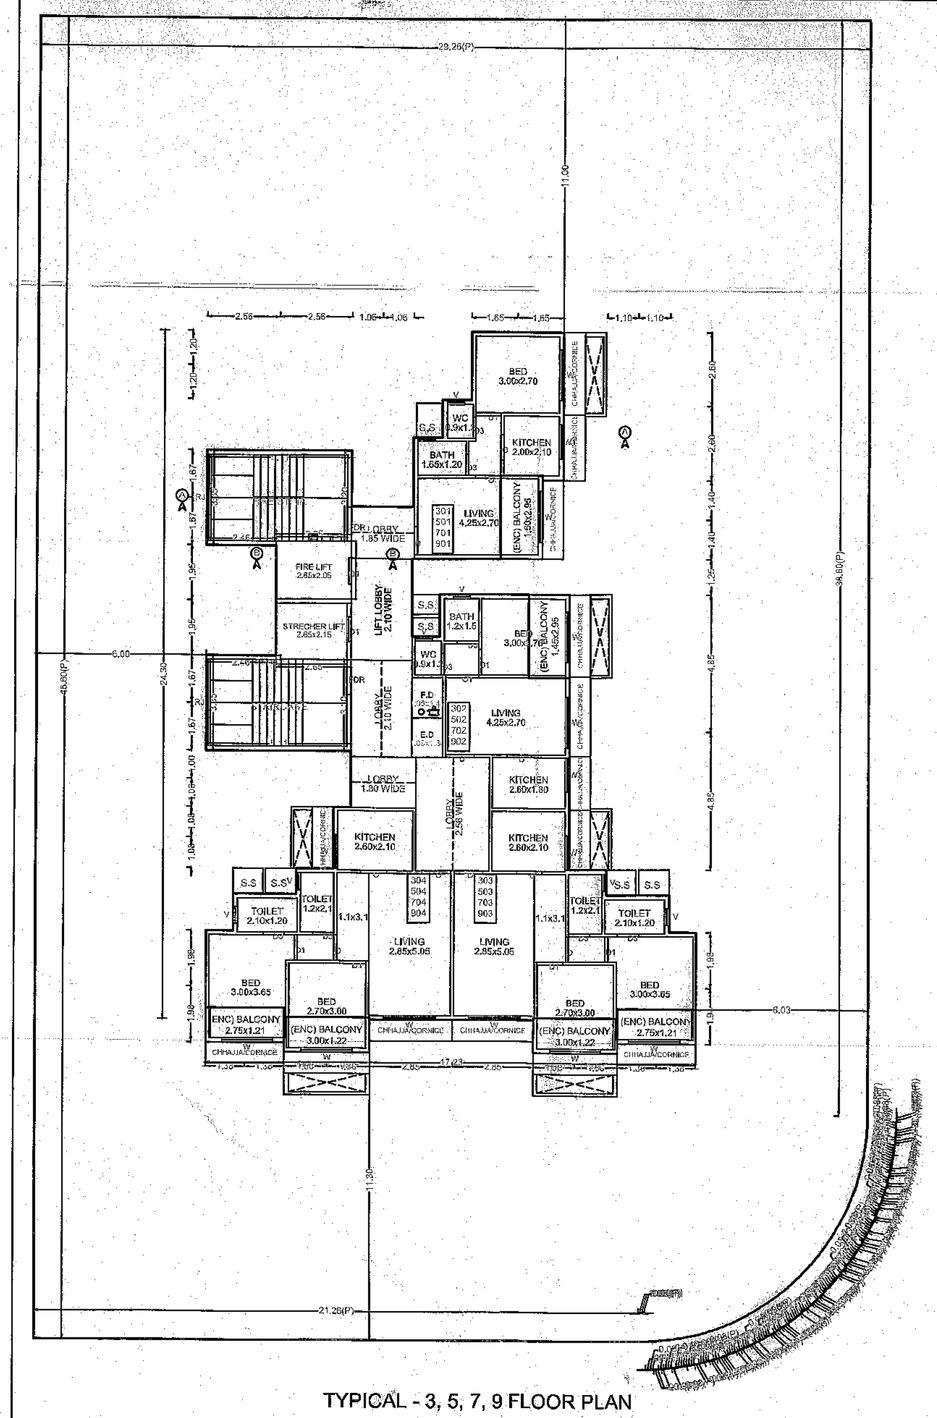

TYPICAL - 3, 5, 7, 9 FLOOR PLAN

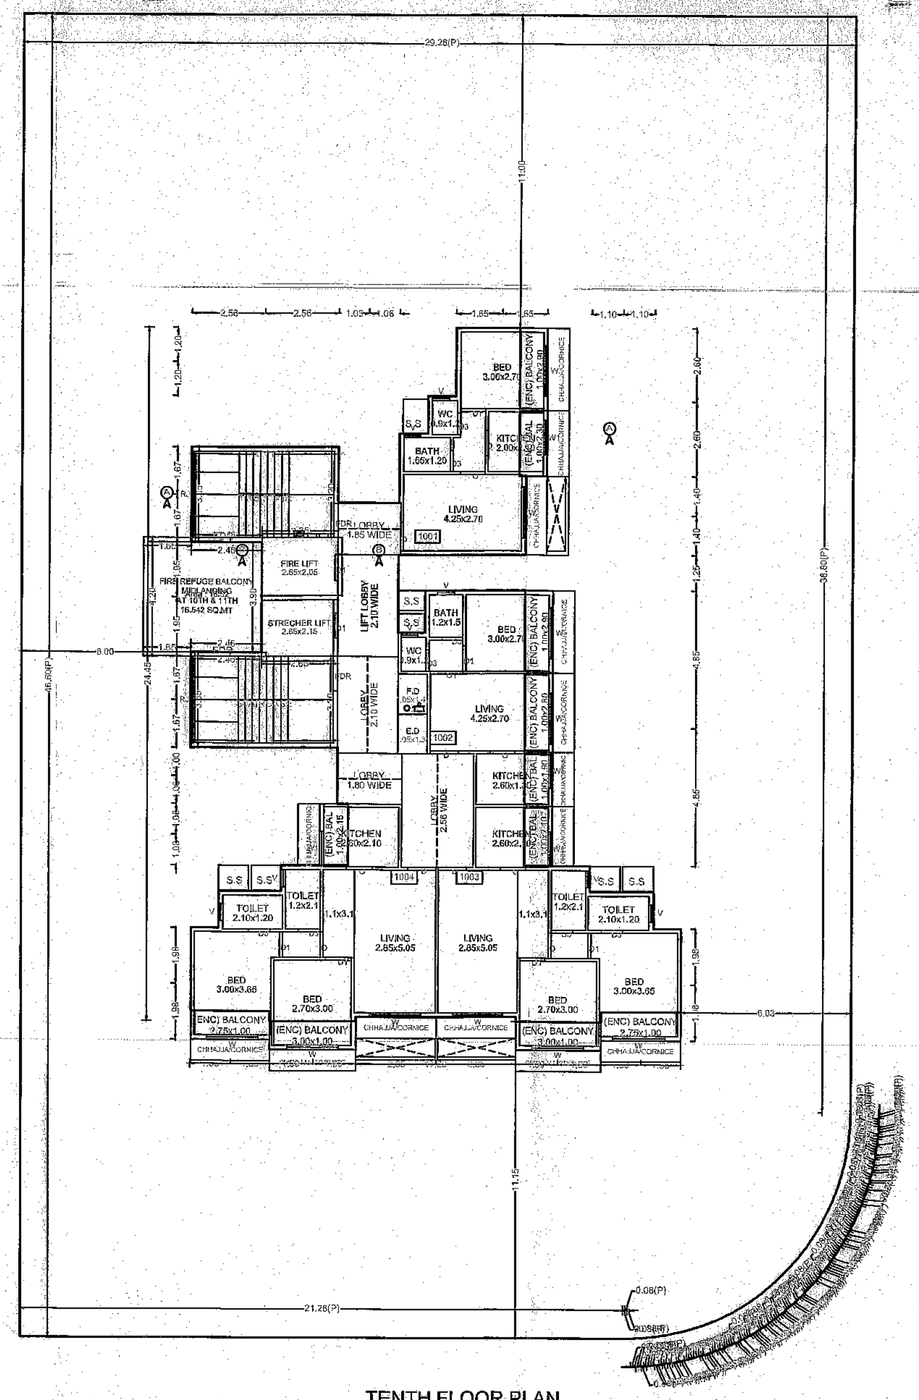

TENTH FLOOR PLAN

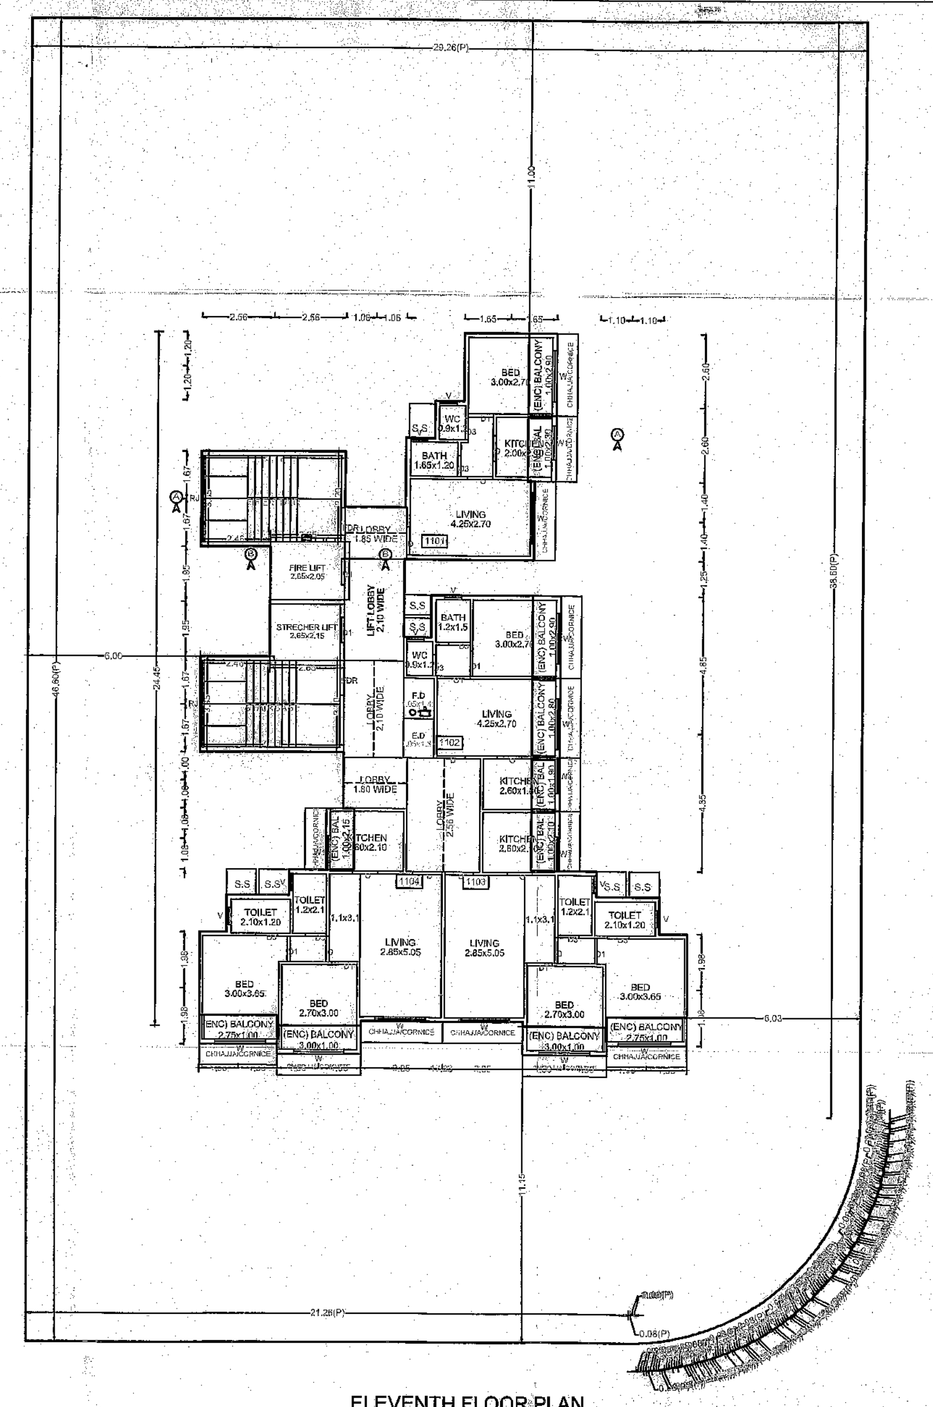

ELEVENTH FLOOR PLAN

SEAL OF APPROVAL

APPROVED SUBJECT TO THE CONDITION MENTIONED IN the office letter

No.	CIDCO/BP-16398/TPO(NM & K)/2019
Scrutiny Date	27-02-2019

APPROVED SUBJECT TO THE CONDITION MENTIONED IN Title Office Letter
No. CIDCO/BP-16398/TPO(NM & K)/2019/4267
Dtd. 27 Mar 2019
Document certified by PATIL MITHILESH JANARDHAN
Name : PATIL MITHILESH JANARDHAN
Designation : Town Ward Planner
Organization : CIDCO LIMITED
Date : 27-Mar-2019 15: 42:21

Sr.Planner/Asso.Planner(BP)
CIDCO of Maharashtra Ltd.
Raigad Bhavan, 4th Floor.
Plot No.4, Sector-11.
CBD-Belapur, Navi Mumbai.

BUILDING: KA (16)

TYPICAL - 3, 5, 7, 9 FLOOR PLAN

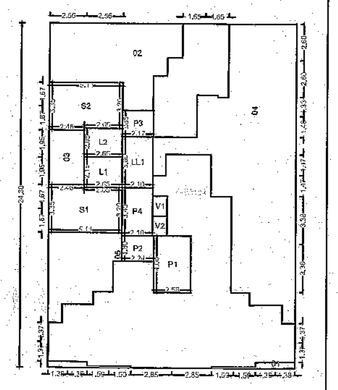

POLYGON	SIZE	AREA
A-Block	17.23 X 24.30	418.69
01	---	1.35
02	---	40.60
03	2.46 X 3.90	9.59
04	---	109.78
05	---	23.48
L1	2.15 X 2.65	5.70
L2	2.05 X 2.65	5.43
V1	1.05 X 1.42	1.50
V2	1.05 X 1.38	1.44
P1	2.55 X 4.00	10.24
P2	1.60 X 2.24	4.03
P3	1.65 X 2.17	4.01
P4	2.10 X 3.40	7.14
LL1	2.10 X 3.60	7.56
S1	---	16.72
S2	---	16.72
Total	---	161.36

TENTH FLOOR PLAN

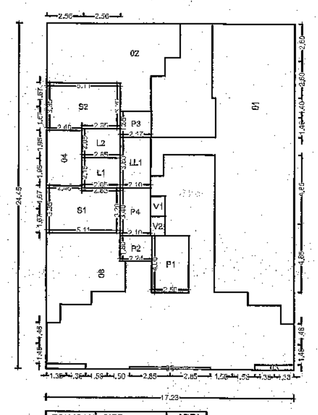

POLYGON	SIZE	AREA
A-Block	17.23 X 24.46	421.27
01	---	116.08
02	---	40.60
03	0.35 X 2.75	0.96
04	2.46 X 3.90	9.59
05	0.15 X 5.70	0.86
06	---	27.24
L1	2.15 X 2.65	5.70
L2	2.05 X 2.65	5.43
V1	1.05 X 1.42	1.50
V2	1.05 X 1.38	1.44
P1	2.55 X 4.00	10.24
P2	1.60 X 2.24	4.03
P3	1.65 X 2.17	4.01
P4	2.10 X 3.40	7.14
LL1	2.10 X 3.60	7.56
S1	---	16.72
S2	---	16.72
Total	---	145.04

ELEVENTH FLOOR PLAN

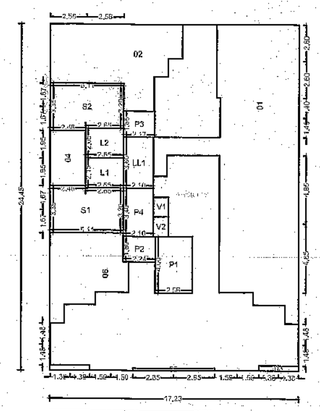

POLYGON	SIZE	AREA
A-Block	17.23 X 24.46	421.27
01	---	116.08
02	---	40.60
03	0.35 X 2.75	0.96
04	2.46 X 3.90	9.59
05	0.15 X 5.70	0.86
06	---	27.24
L1	2.15 X 2.65	5.70
L2	2.05 X 2.65	5.43
V1	1.05 X 1.42	1.50
V2	1.05 X 1.38	1.44
P1	2.55 X 4.00	10.24
P2	1.60 X 2.24	4.03
P3	1.65 X 2.17	4.01
P4	2.10 X 3.40	7.14
LL1	2.10 X 3.60	7.56
S1	---	16.72
S2	---	16.72
Total	---	145.04

OWNER'S NAME

MSUNEELKANTH REALTY...THROUGH ITS PARTNERS,MRUCHANDRESH GANESH PATEL AND OTHERS EIGHT

PROJECT INFORMATION

PLOT NO : 283 SECTOR NO.: 19
MODE : Ulwe(New)

PROJECT TYPE:

CONSULTANT NAME

ATUL PATEL ARCHITECTS
Regd. No. :

JOB NO.	DRG.NO.	SCALE	DRAWN BY	CHECKED BY
		1:100		
INWARD NO.	CIDCO/BP/2019/283	DATE	27-02-2019	
KEY NO.		SHEET NO.	3 / 5	

This is a system generated drawing as per the soft copy submitted by the Architect/ License Engineer