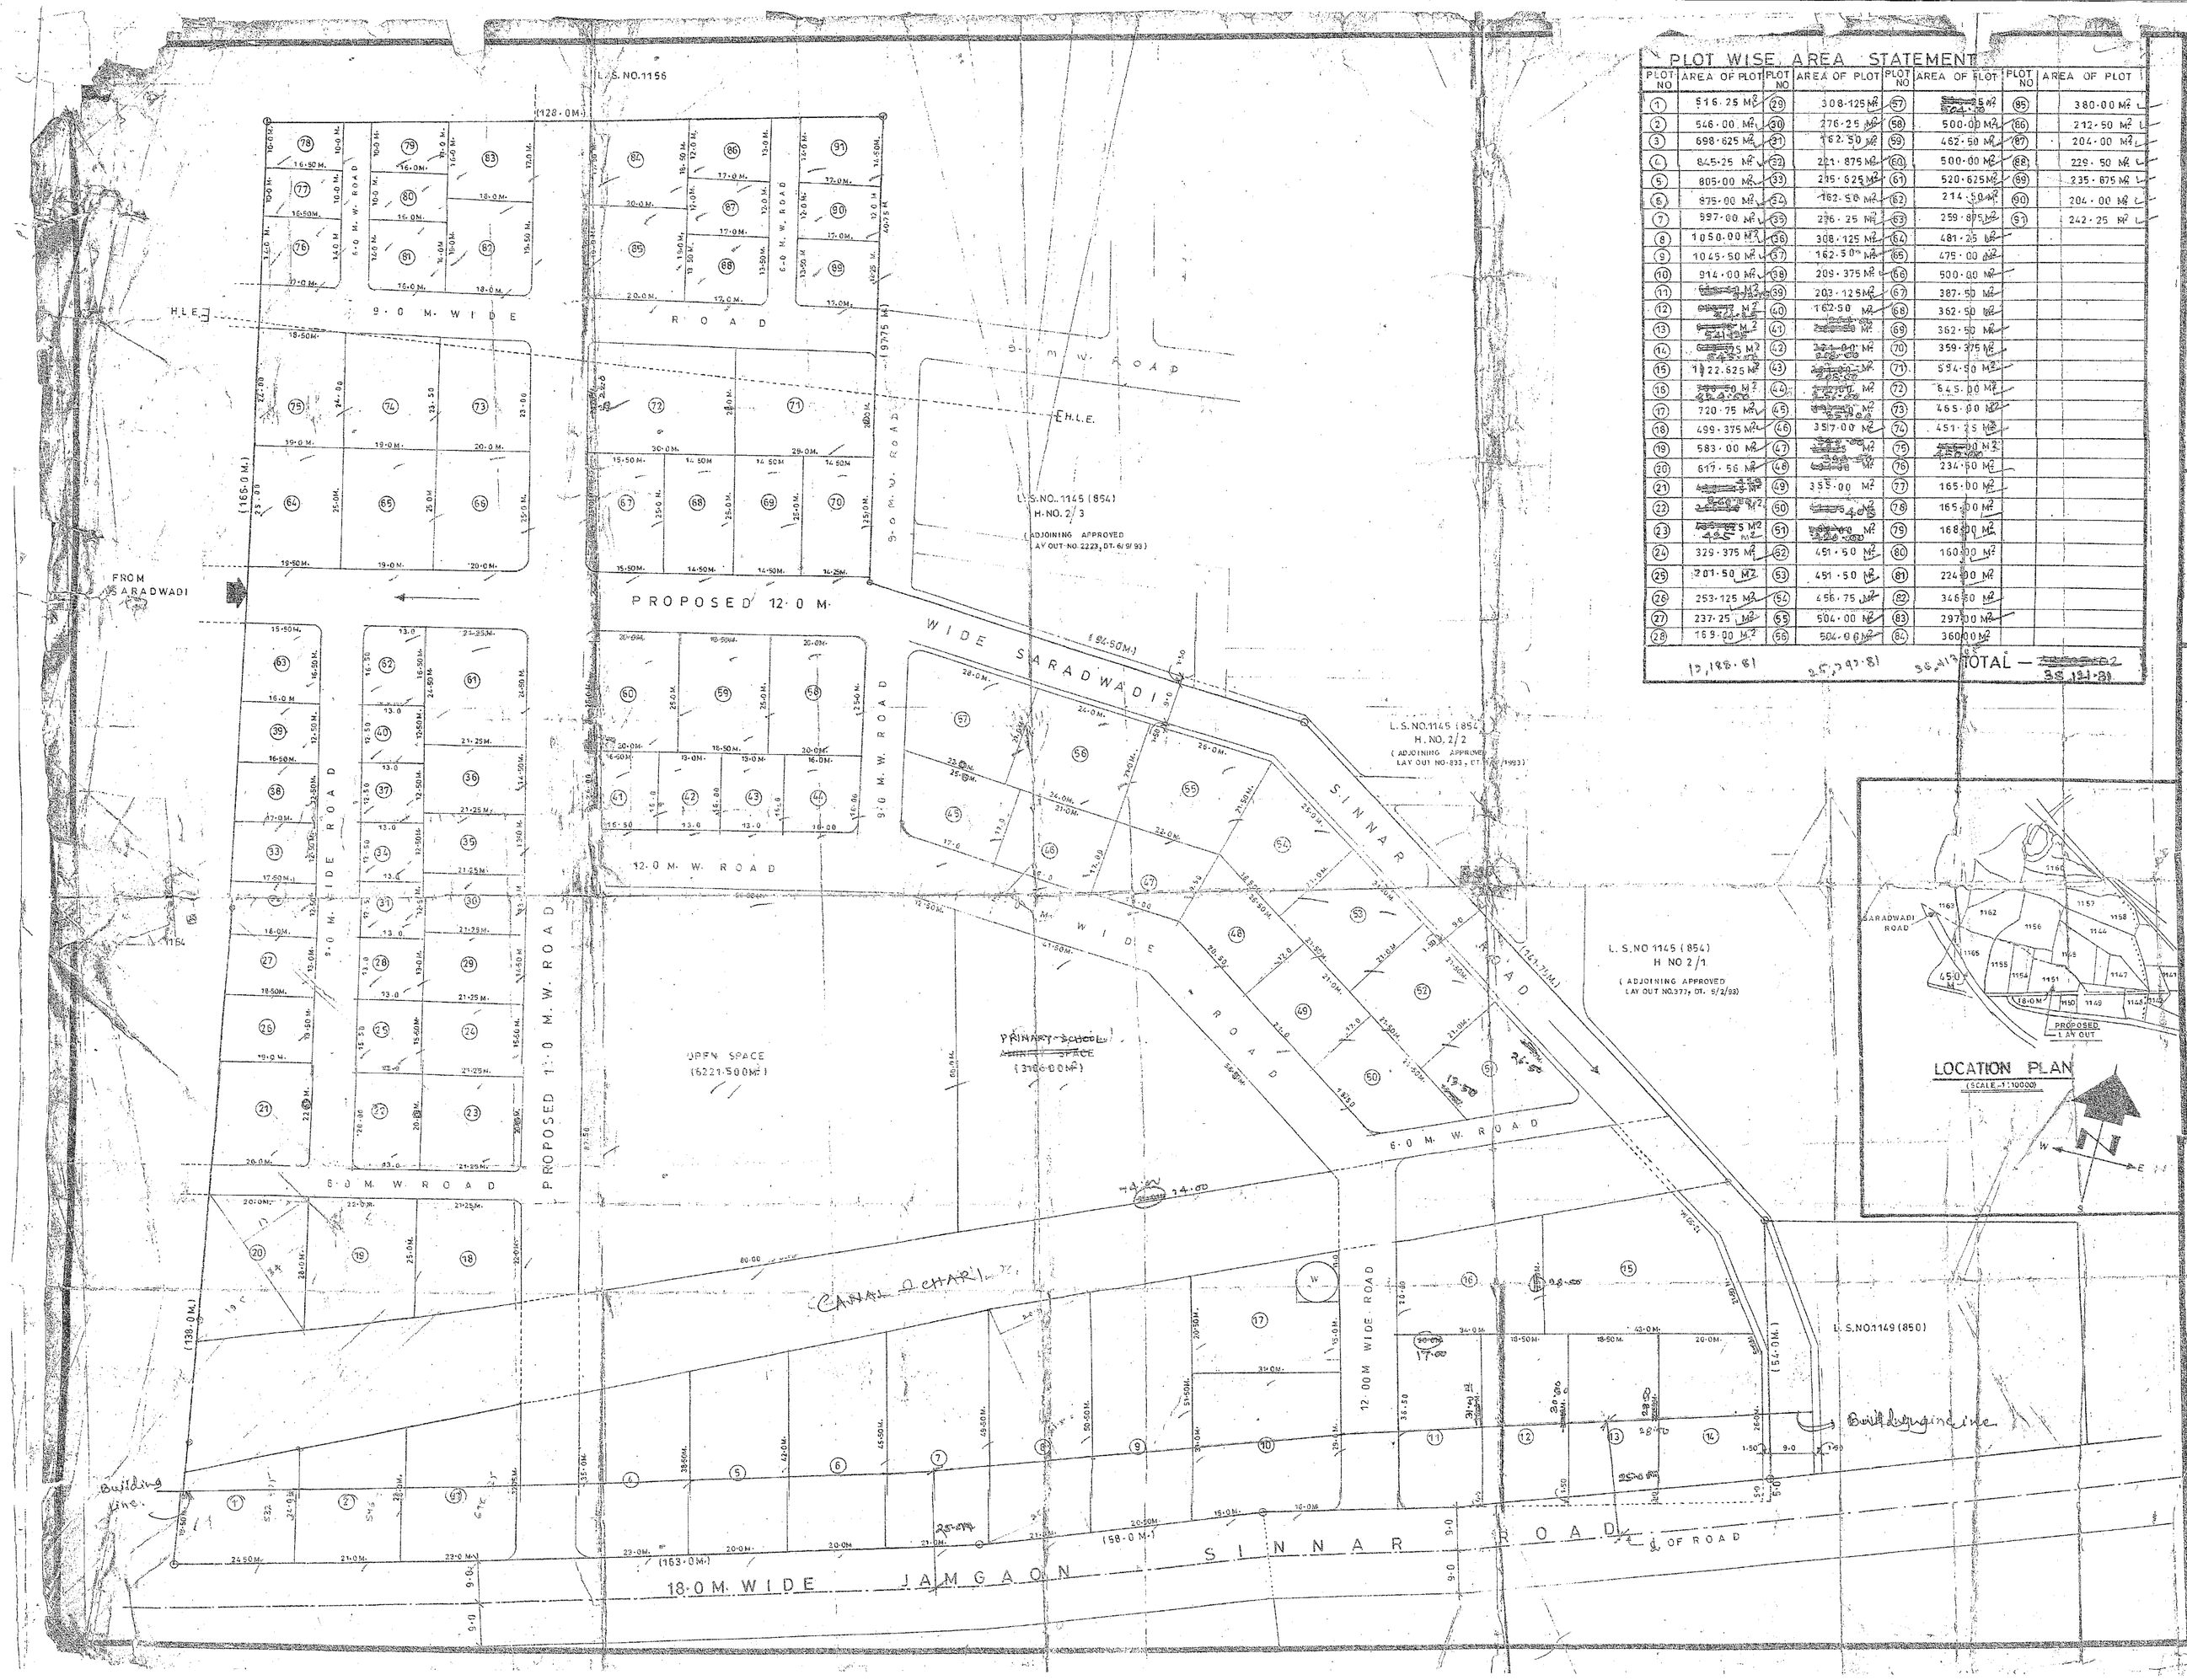

PLOT WISE AREA STATEMENT

PLOT NO	AREA OF PLOT	PLOT NO	AREA OF PLOT	PLOT NO	AREA OF PLOT	PLOT NO	AREA OF PLOT
1	516·25 M²	29	308·125 M²	57	[illegible] M²	85	380·00 M²
2	546·00 M²	30	276·25 M²	58	500·00 M²	86	212·50 M²
3	698·625 M²	31	162·50 M²	59	462·50 M²	87	204·00 M²
4	845·25 M²	32	221·875 M²	60	500·00 M²	88	229·50 M²
5	805·00 M²	33	235·625 M²	61	520·625 M²	89	235·675 M²
6	875·00 M²	34	162·50 M²	62	214·50 M²	90	204·00 M²
7	997·00 M²	35	276·25 M²	63	259·875 M²	91	242·25 M²
8	1050·00 M²	36	308·125 M²	64	481·25 M²		
9	1045·50 M²	37	162·50 M²	65	475·00 M²		
10	914·00 M²	38	209·375 M²	66	500·00 M²		
11	[illegible] M²	39	203·125 M²	67	387·50 M²		
12	[illegible] M²	40	162·50 M²	68	362·50 M²		
13	[illegible] M²	41	[illegible] M²	69	362·50 M²		
14	[illegible] M²	42	[illegible] M²	70	359·375 M²		
15	1122·625 M²	43	[illegible] M²	71	594·50 M²		
16	[illegible] M²	44	[illegible] M²	72	645·00 M²		
17	720·75 M²	45	[illegible] M²	73	465·00 M²		
18	499·375 M²	46	3517·00 M²	74	451·25 M²		
19	583·00 M²	47	[illegible] M²	75	[illegible] M²		
20	617·56 M²	48	[illegible] M²	76	234·50 M²		
21	[illegible] M²	49	355·00 M²	77	165·00 M²		
22	[illegible] M²	50	[illegible] M²	78	165·00 M²		
23	[illegible] M²	51	[illegible] M²	79	168·00 M²		
24	329·375 M²	52	451·50 M²	80	160·00 M²		
25	301·50 M²	53	451·50 M²	81	224·00 M²		
26	253·125 M²	54	456·75 M²	82	348·50 M²		
27	237·25 M²	55	504·00 M²	83	297·00 M²		
28	159·00 M²	56	504·00 M²	84	360·00 M²		

12,188·81 85,297·81 36,413·13 TOTAL — 133,899·75

APPROVING AUTHORITY

Recommended For Approval For Residential Purpose Only, As Amended In ... Subject To The Conditions Mentioned In This Office Letter No. ... Dated ...

Asst. Director of Town Planning, NASIK.

AREA STATEMENT

TOTAL AREA OF LAND	—	62200·00M²
AREA UNDER CHARI	—	6160·00M²
NET AREA UNDER LAY OUT	—	62040·00
AREA UNDER OPEN SPACE (10%)	—	6216·00
AREA UNDER PRIMARY SCHOOL (5%)	—	3108·00M²
AREA UNDER ROAD	—	[illegible]
NET AREA UNDER PLOTS	—	[illegible]

LOCATION PLAN

(SCALE - 1:10000)

SARADWADI ROAD — PROPOSED LAY OUT

NOTE

● PLOT BOUNDARY SHOWN IN THICK BLACK.

(RESIDENTIAL)
PROPOSED LAY OUT PLAN IN S.NO. 1151 (OLD S.NO 847), ON JAMGAON SINNAR ROAD, AT. SINNAR, TAL. SINNAR, DIST. NASHIK.
FOR, Shri. Anant k. Rajegaonkar
Vaishali A. Jain

ARCHITECTS ENGINEERS SIGN. — OWNERS SIGN.

ANANT K. RAJEGAONKAR B.E. (CIVIL) A.M.I.E.
REG. NO. 07/7-16/78

ANANT TECHNOCRATS PVT. LTD.
ARCHITECTS ENGINEERS PROJECT MANAGERS (CONCEPT TO COMPLETION)
HEAD OFFICE: 13, FIRST FLOOR, ANANTANKUR PLAZA, M.G. ROAD, NASHIK 422 001. ☎ 570439
ADMIN OFFICE: CROWN COMMERCIAL COMPLEX, OPP. NEW N.M.C. SUBZEERI (NAV SAHYADRI) BHAVAN, SHAHUNAGAR ROAD NASHIK 422 007 ☎ 577050, 577055 FAX - 0253, 570059

SCALE - 1:500	JOB NO. [illegible]
DATE 22/1/1999	DRG. NO. 1
	DRAWN BY - D. A. S. C.