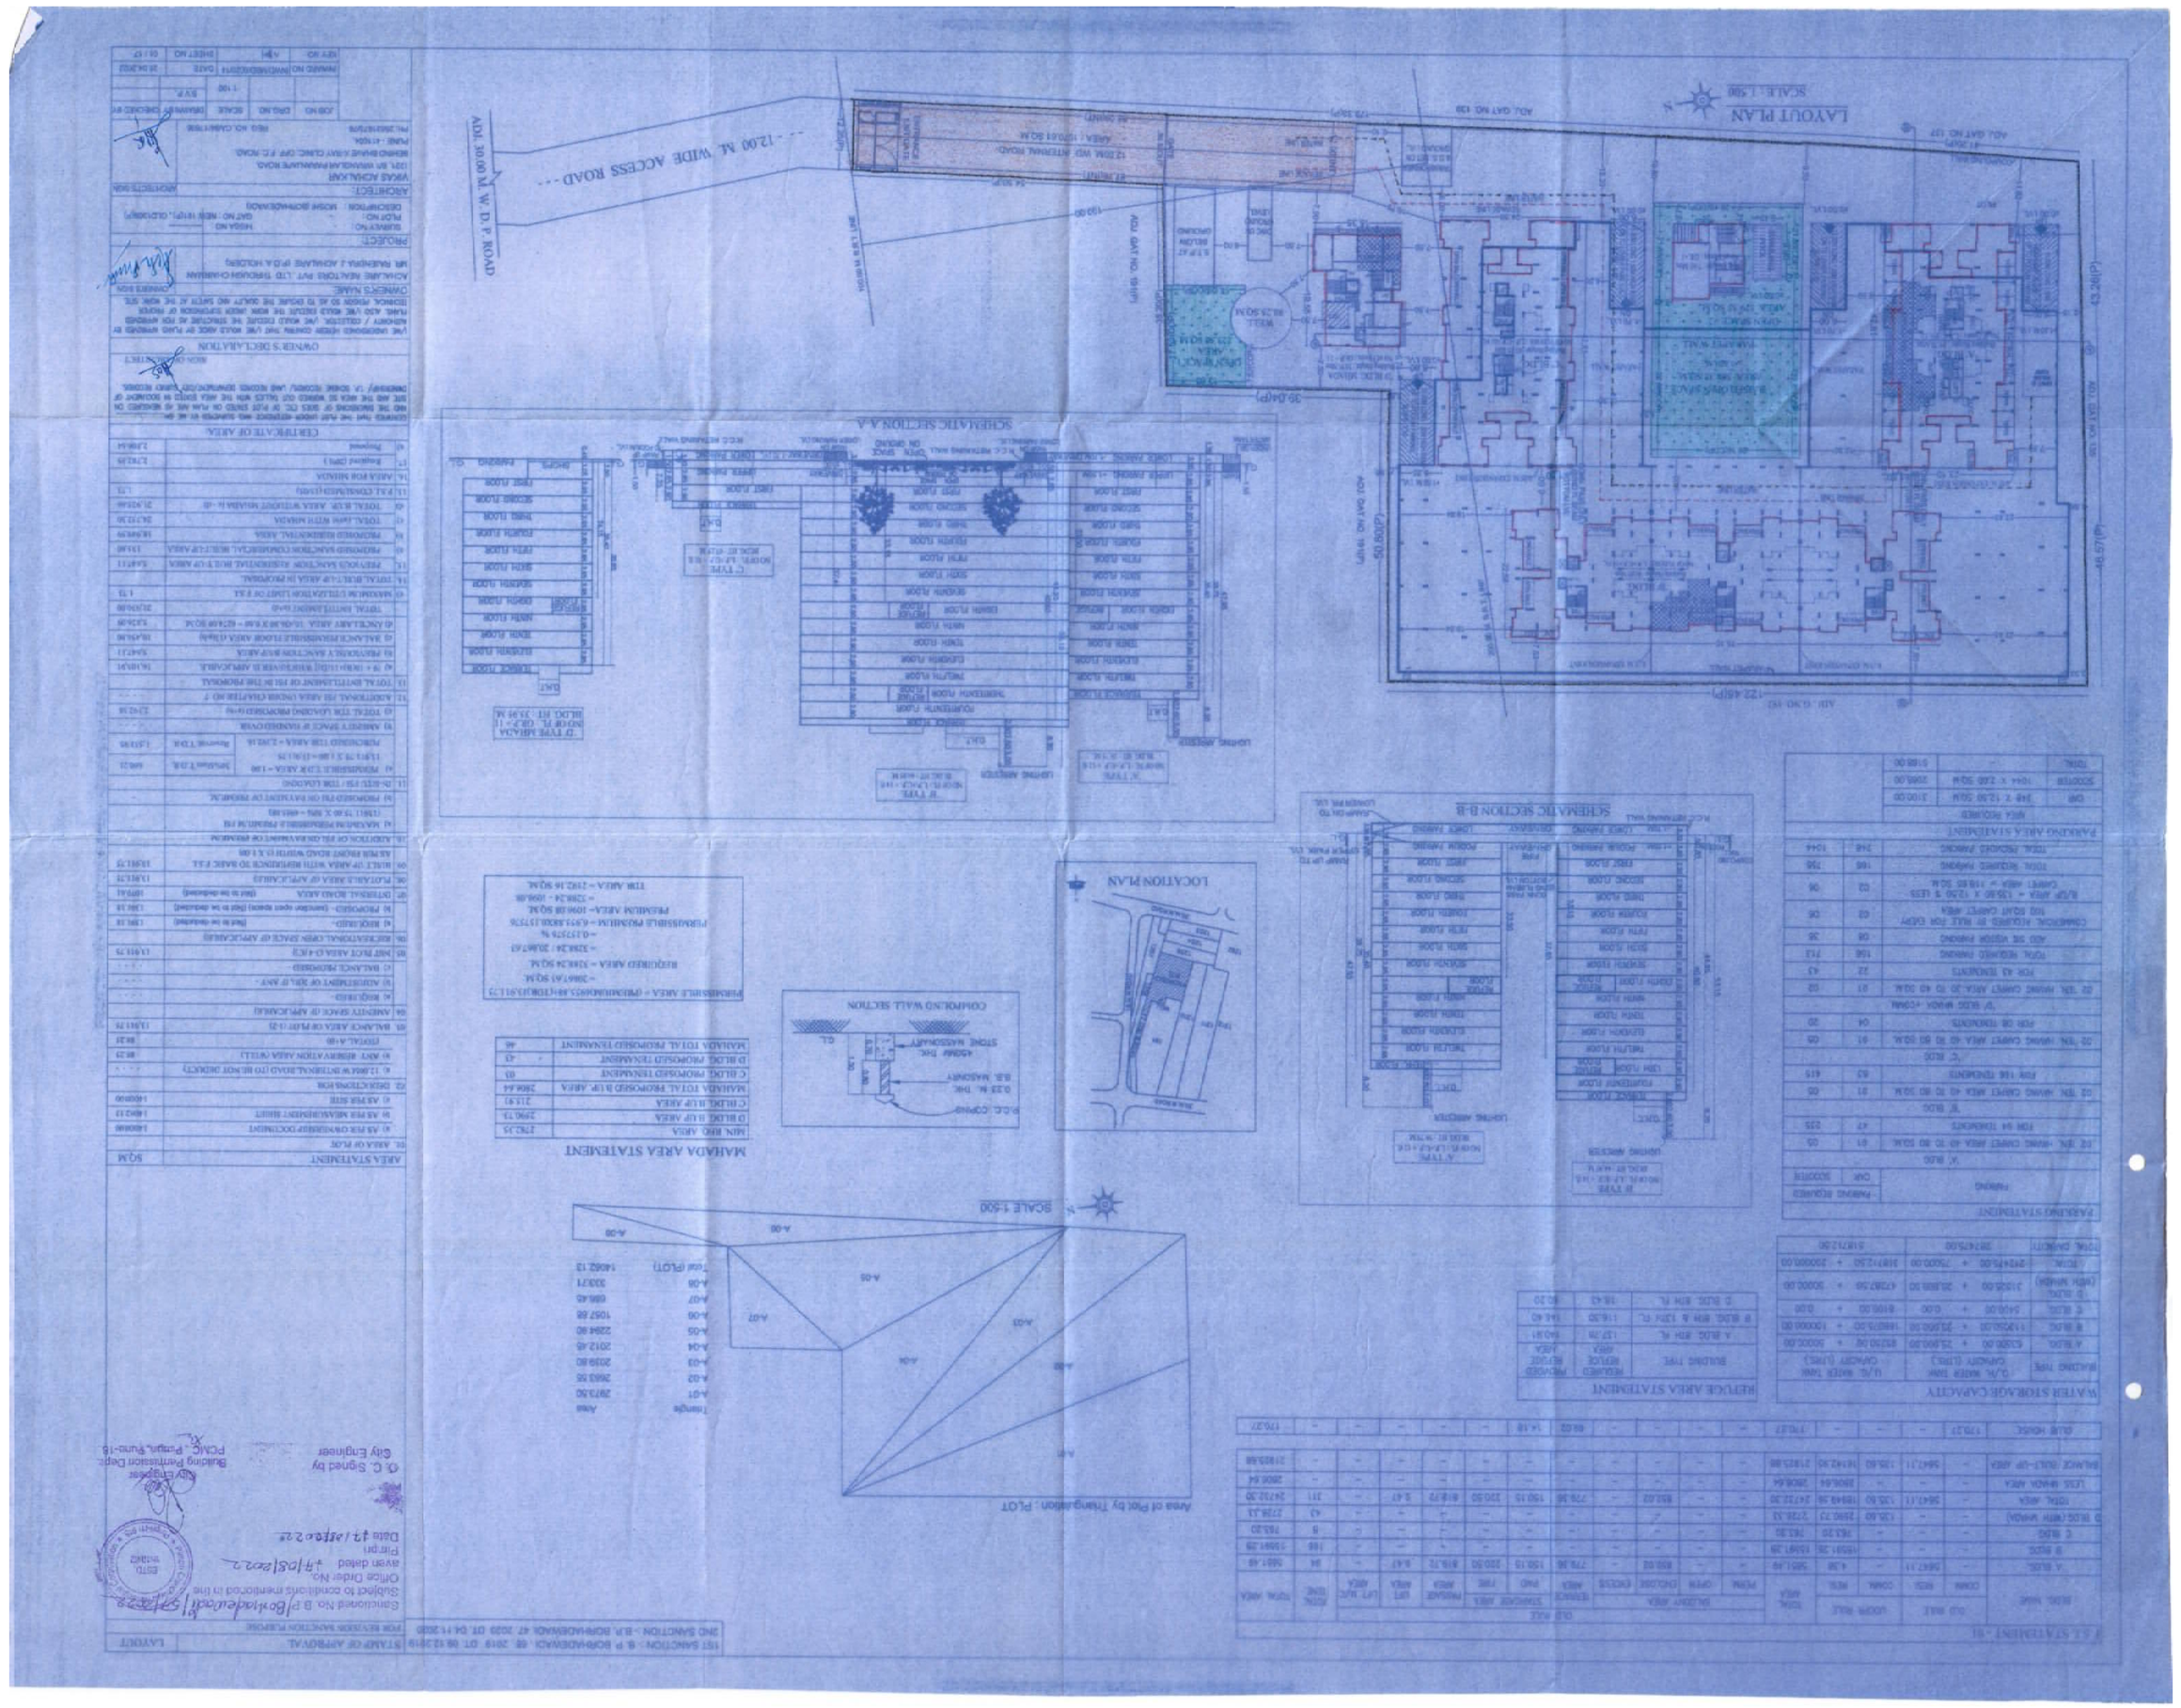
LAYOUT PLAN
SCALE 1:500
12.00 M. WIDE ACCESS ROAD
W. D. P. ROAD
SCHEMATIC SECTION A-A
SCHEMATIC SECTION B-B
LOCATION PLAN
COMPOUND WALL SECTION
MAHADA AREA STATEMENT
SCALE 1:500
Area of Plot by Triangulation: PLOT
FAR STATEMENT - B1
MATRIX STORAGE CAPACITY
BUILTUP AREA STATEMENT
PARKING STATEMENT
PARKING AREA STATEMENT
AREA STATEMENT
CERTIFICATE OF AREA
OWNER'S DECLARATION
STAMP OF APPROVAL
LAYOUT