DOOR'S & WINDOW'S SCHEDULE			
TYPES	SIZE	SILL	DESCRIPTION
D	1.000 X 2.100	0	T.W.PANELLED DOOR
D1	0.900 X 2.100	0	T.W.PANELLED DOOR
D2	0.750 X 2.100	0	T.W.FLUSH DOOR
W1	2.400 X 2.100	0.9	GLAZED WINDOW
W2	1.150 X 2.100	0.9	GLAZED WINDOW
W3	1.600 X 2.100	0.9	GLAZED WINDOW
SW	1.100 X 1.100	1.2	GLAZED WINDOW
V	0.600 X 0.900	1.4	LOUVERED WINDOW

BUILT UP AREA CALCULATIONS FOR 4TH FLOOR :-						
A	AREA OF BLOCK (ABCD) = 11.83 X 17.14				162.813	SQ.MT
STANDARD DEDUCTIONS					NOS	SQ.MT
1	0.823	X	1.000	X	1	0.823
2	0.823	X	0.600	X	1	0.494
3	0.823	X	1.840	X	3	1.514
4	1.873	X	0.400	X	2	0.749
5	1.873	X	0.600	X	1	1.124
6	3.173	X	2.250	X	1	7.139
7	2.843	X	0.450	X	1	1.279
8	1.029	X	0.200	X	1	0.206
9	1.100	X	1.000	X	1	1.100
10	1.557	X	1.000	X	1	1.557
11	1.557	X	0.500	X	1	0.779
12	1.557	X	1.940	X	1	3.021
13	2.557	X	3.800	X	3	9.717
14	1.207	X	0.600	X	1	0.724
15	0.977	X	0.250	X	1	0.244
16	1.129	X	0.800	X	1	0.903
17	1.048	X	0.500	X	1	0.522
TOTAL						31.933
1.837 X1.300X 1 NOS (LIFT)						2.756
TOTAL DEDUCTION						34.689
NET BUILT-UP AREA						
162.813- 34.689						128.124
NET BUILT-UP AREA						
4TH FLOOR						128.124

TREE PLANTATION STATEMENT	
REQUIRED TREE PLANT	2 NOS
PROPOSED TREE PLANTATION	2 NOS

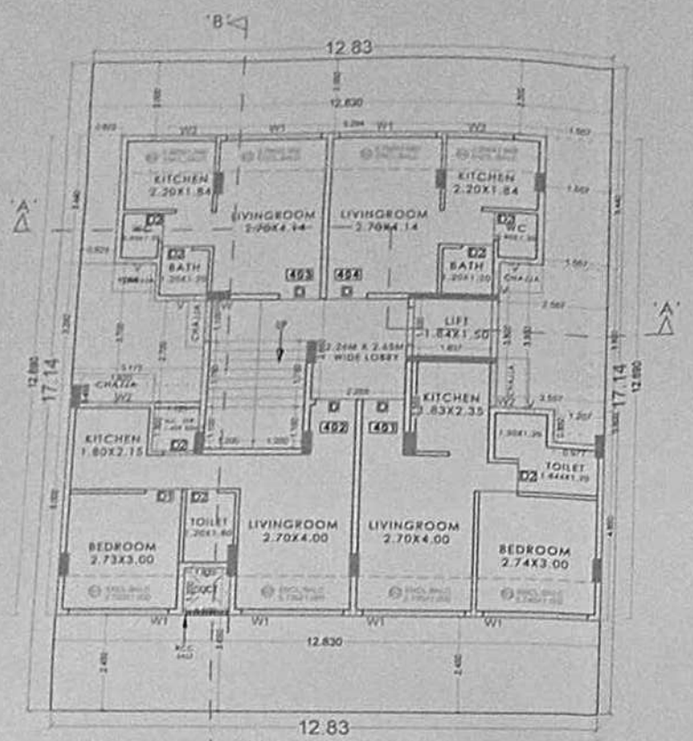

4TH FLOOR PLAN
SCALE 1:100

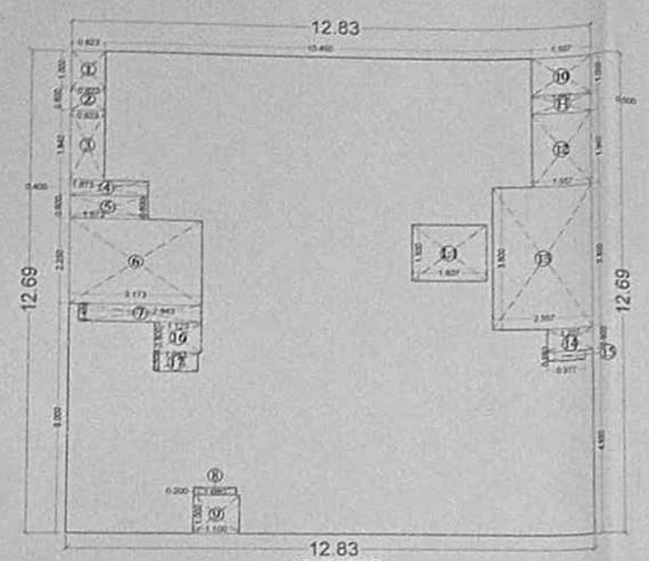

4TH FLOOR
AREA DIAGRAM & AREA CAL SCALE 1:100

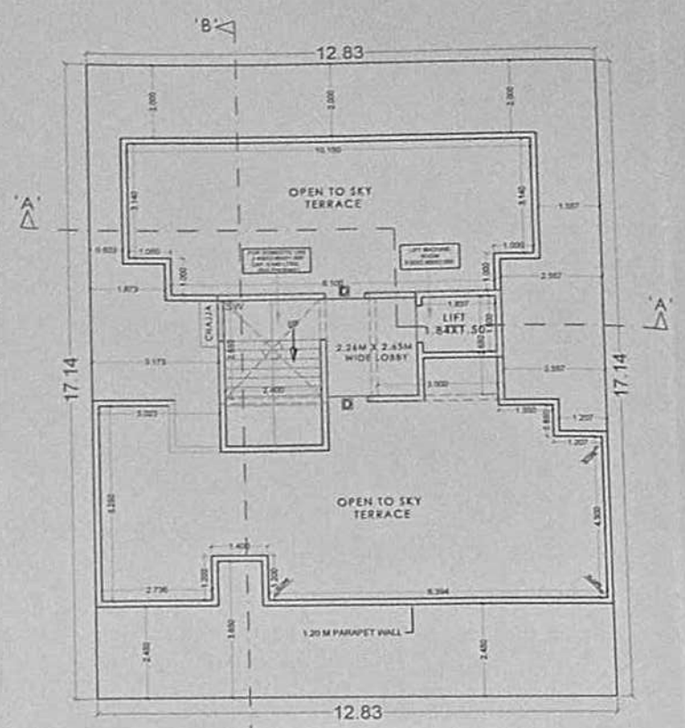

TERRACE FLOOR PLAN
SCALE 1:100

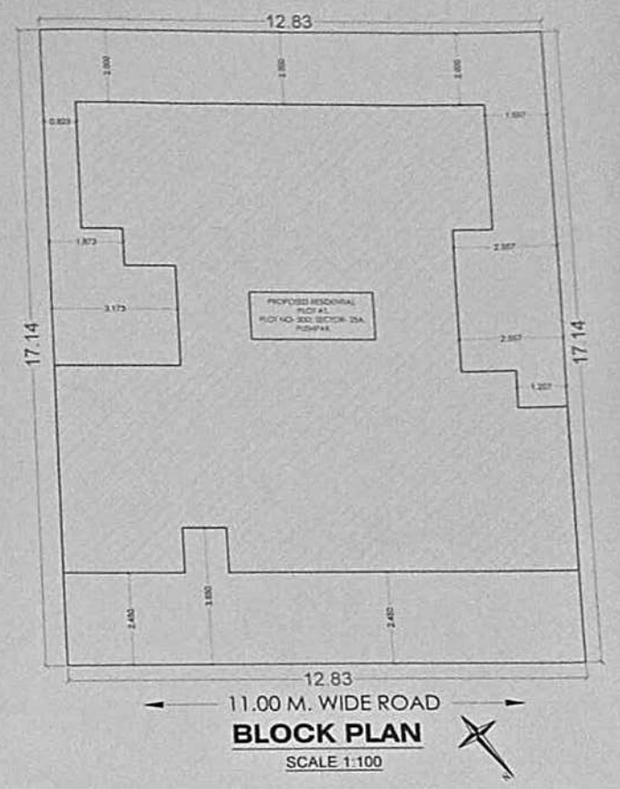

BLOCK PLAN
SCALE 1:100

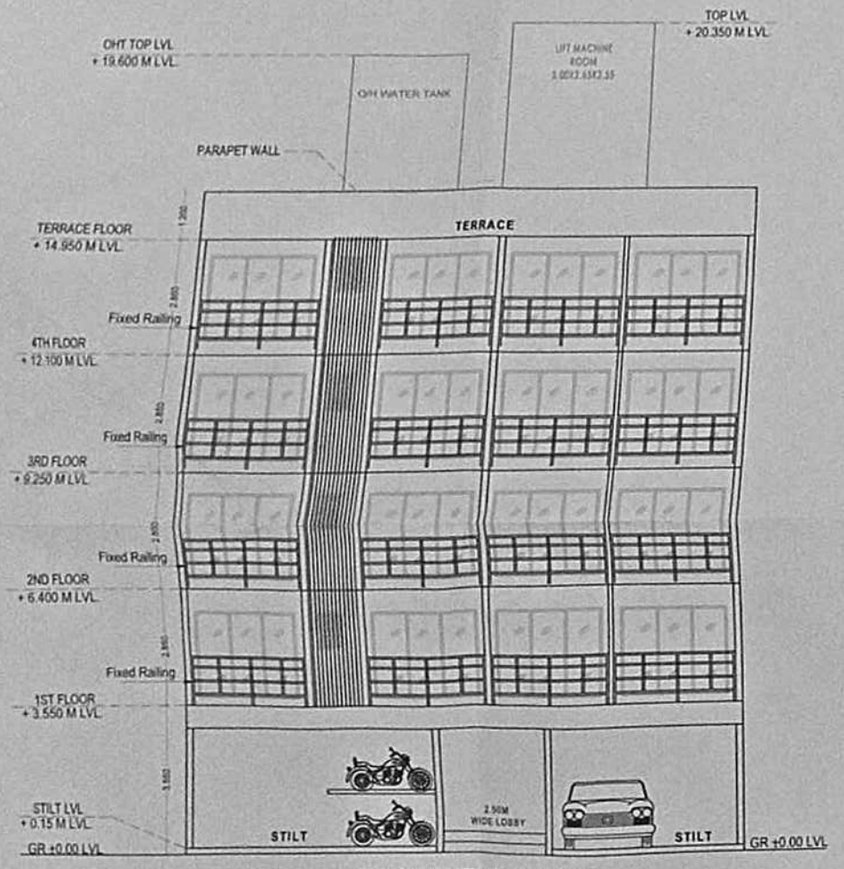

FRONT ELEVATION

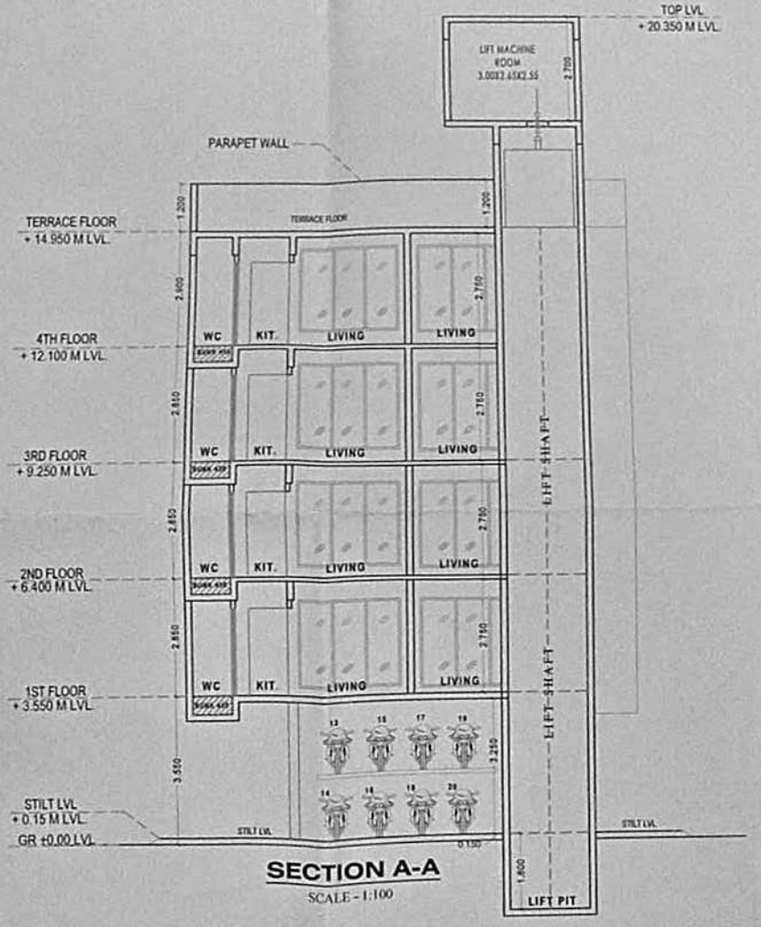

SECTION A-A
SCALE - 1:100

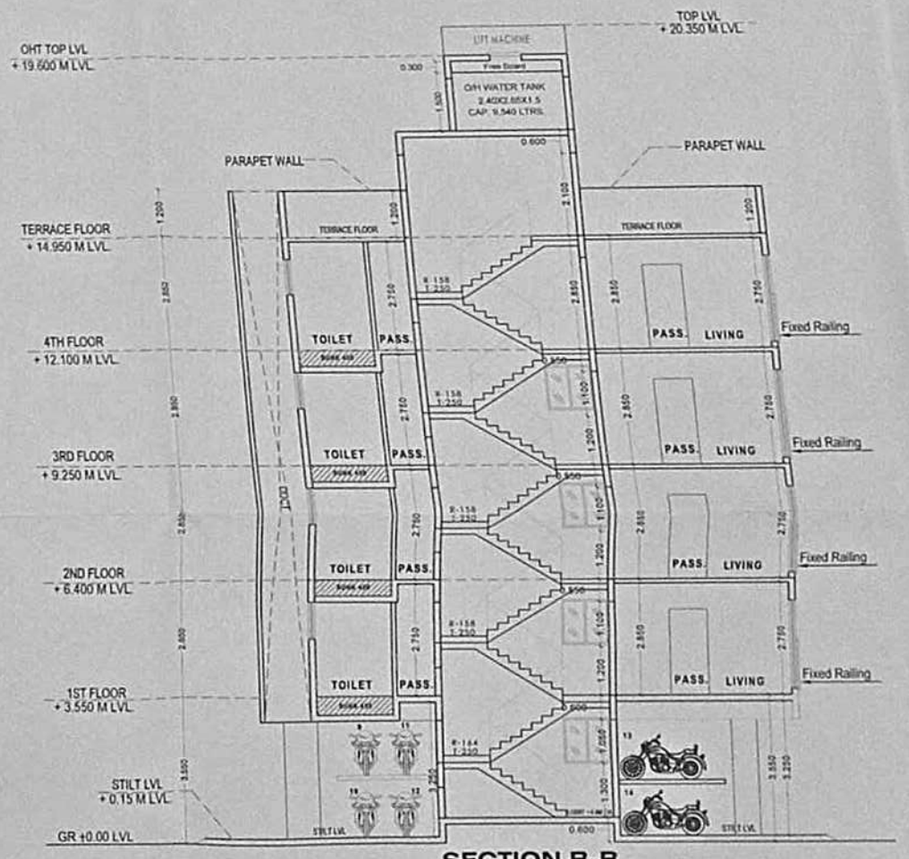

SECTION B-B
SCALE - 1:100

STAMP OF APPROVAL

SHEET NO. 2/2

APPROVED SUBJECT TO THE CONDITION MENTIONED IN this office letter No. CIDCO/BP-X(BP)/7540/CFT/PA(N.M)/2020/7320 Dt. 31 MAR 2022

Associate Planner (BP) CIDCO of Maharashtra Ltd. Regional Bhavan, 4th Floor, Plot No. 4, Sector - 11, CBD-Belapur, Navi Mumbai.

CONTENTS OF SHEET

SECTION A-A & B-B, FRONT ELEVATION, BLOCK PLAN, TERRACE FLOOR PLAN, DOOR WINDOW SCHEDULE, TREES CALC.

NOTE

BOUNDRY WALL OF PLOT SHOWN BLACK.
PROPOSED STRUCTURE SHOWN RED.
ROAD SHOWN GREEN.
DRAINAGE LINE SHOWN RED DOTTED LINE.
WATER LINE SHOWN BLUE DOTTED LINE.
INTERNAL WALL (5.15) EXTERNAL WALL (8.15)

NORTH

ARCHITECT'S NAME & SIGNATURE:-

CA/2011/39413 Ar. Dakshu I. Gami

OWNER'S NAME & SIGNATURE :-

विकास शर्मा पाटील

SHRI. VIKAS SHARMA PATIL

PROJECT :-

PROPOSED RESIDENTIAL BUILDING ON PLOT -300, SEC - 25A ,PUSHPAK

CHECKED BY	Ar. Dakshu I. Gami
DRAWN BY	SHWETA
SCALE	1:100
DATE	22-03-2022

ARCHITECT

EDGE ARCHITECTS.