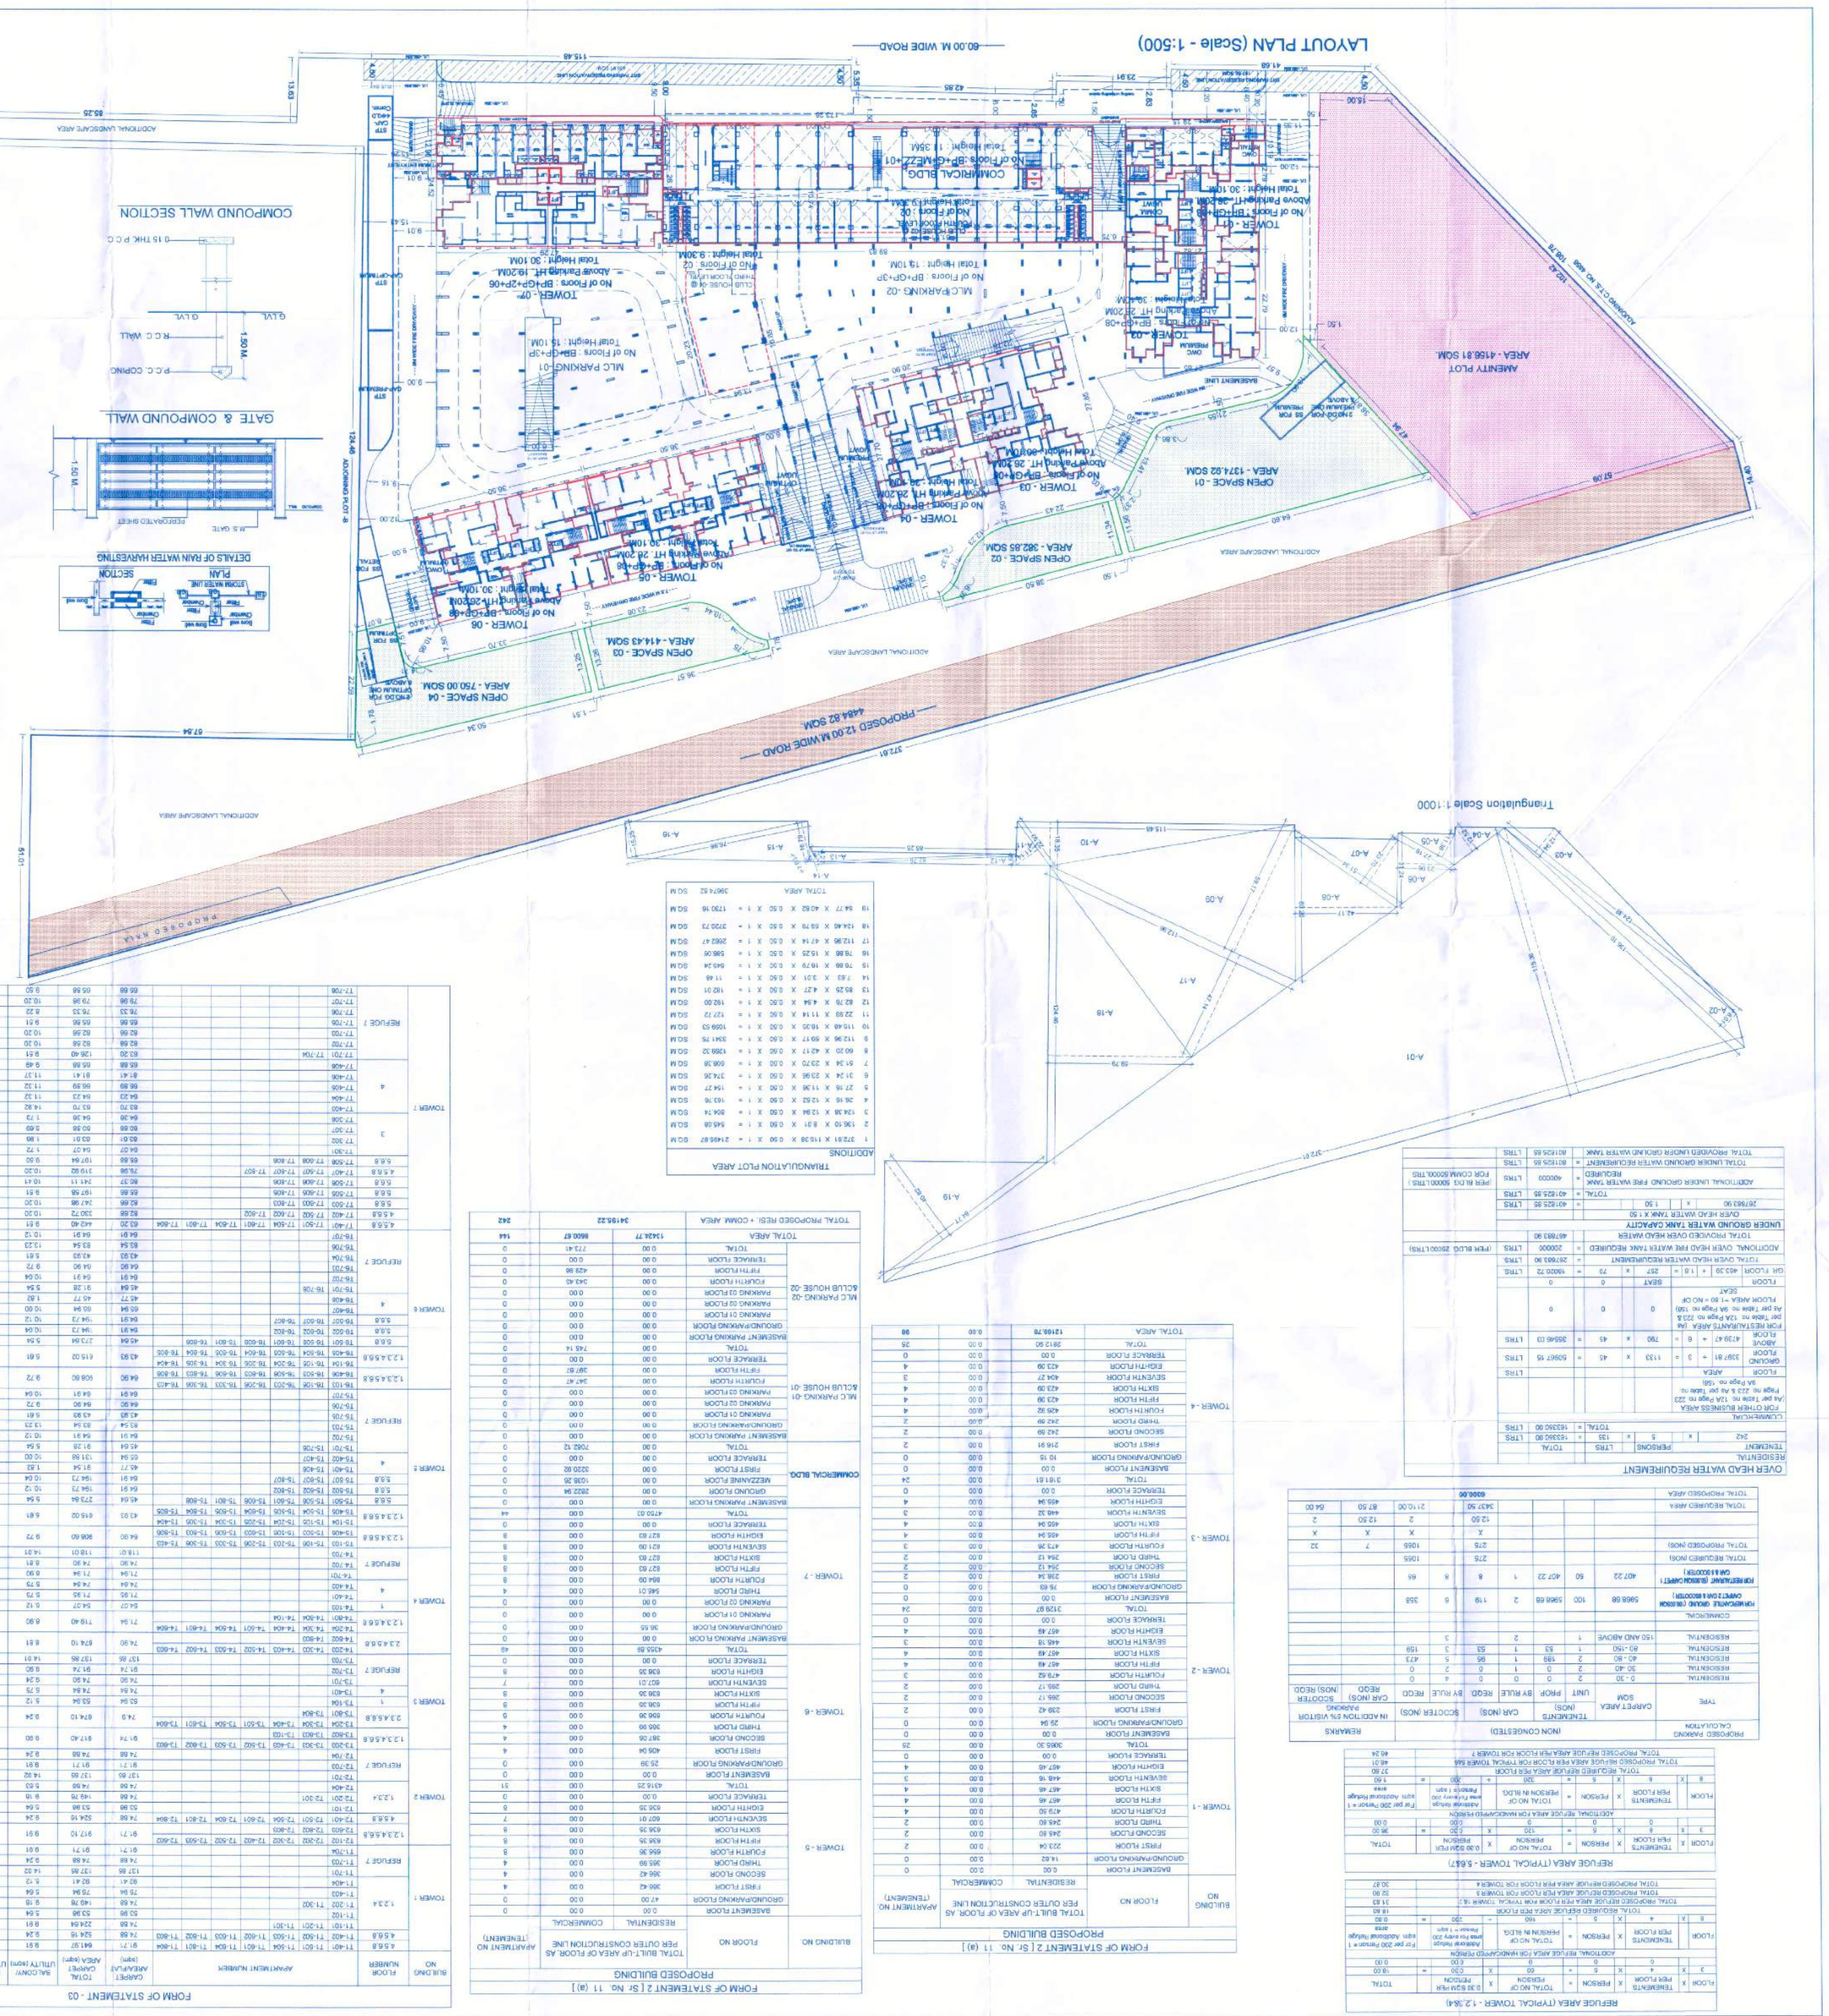
LAYOUT PLAN (Scale - 1:500)
60.00 M. WIDE ROAD
PROPOSED 12.00 M WIDE ROAD
4484.82 SQM
ADDITIONAL LANDSCAPE AREA
AMENITY PLOT
AREA - 4156.81 SQM
OPEN SPACE - 01
AREA - 1374.92 SQM
OPEN SPACE - 02
AREA - 362.85 SQM
OPEN SPACE - 03
AREA - 414.43 SQM
OPEN SPACE - 04
AREA - 750.00 SQM
TOWER - 01
TOWER - 02
TOWER - 03
TOWER - 04
TOWER - 05
TOWER - 06
TOWER - 07
MLCP PARKING-01
MLCP PARKING-02
COMMERCIAL BLDG
Triangulation Scale 1:1000
ADDITIONS
TRIANGULATION PLOT AREA
TOTAL AREA 39674.82 SQ.M
COMPOUND WALL SECTION
GATE & COMPOUND WALL
LOCATION PLAN
NOT TO SCALE
PROPOSED SITE
FORM OF STATEMENT 2 [Sr. No. 11 (a)] Proposed Building Layout
FORM OF STATEMENT 3 [Sr. No. 11 (b)]
FORM OF STATEMENT 1 [Sr. No. 11 (a)]
FORM OF STATEMENT - 03
STAMP OF APPROVAL
A AREA STATEMENT
CERTIFICATE OF AREA
PROPOSED RESIDENTIAL & COMMERCIAL BUILDING AT SR.NO. 19/P1 TO 19/P5 CTS NO. 464A PLOT - 'C'
Owner/Grant Deed Holder
Signature
Name of Architect/ Licensed Engineer/ Supervisor
Signature
Name of Owner
Signature
Name of Developer
Signature
Name of Land Owner
Name of Architect/ Licensed Engineer/ Supervisor
Signature
Name of Structural Engineer
Signature
Name of Geotechnical Engineer
Signature
Name of Traffic Engineer
Signature
Name of Town Planner
Signature
Name of Chief Town Planner
Signature
Name of Chief Officer
Signature
Name of Chief Fire Officer
Signature
Name of Chief Engineer
Signature
Name of Chief Engineer
Signature
Name of Chief Engine