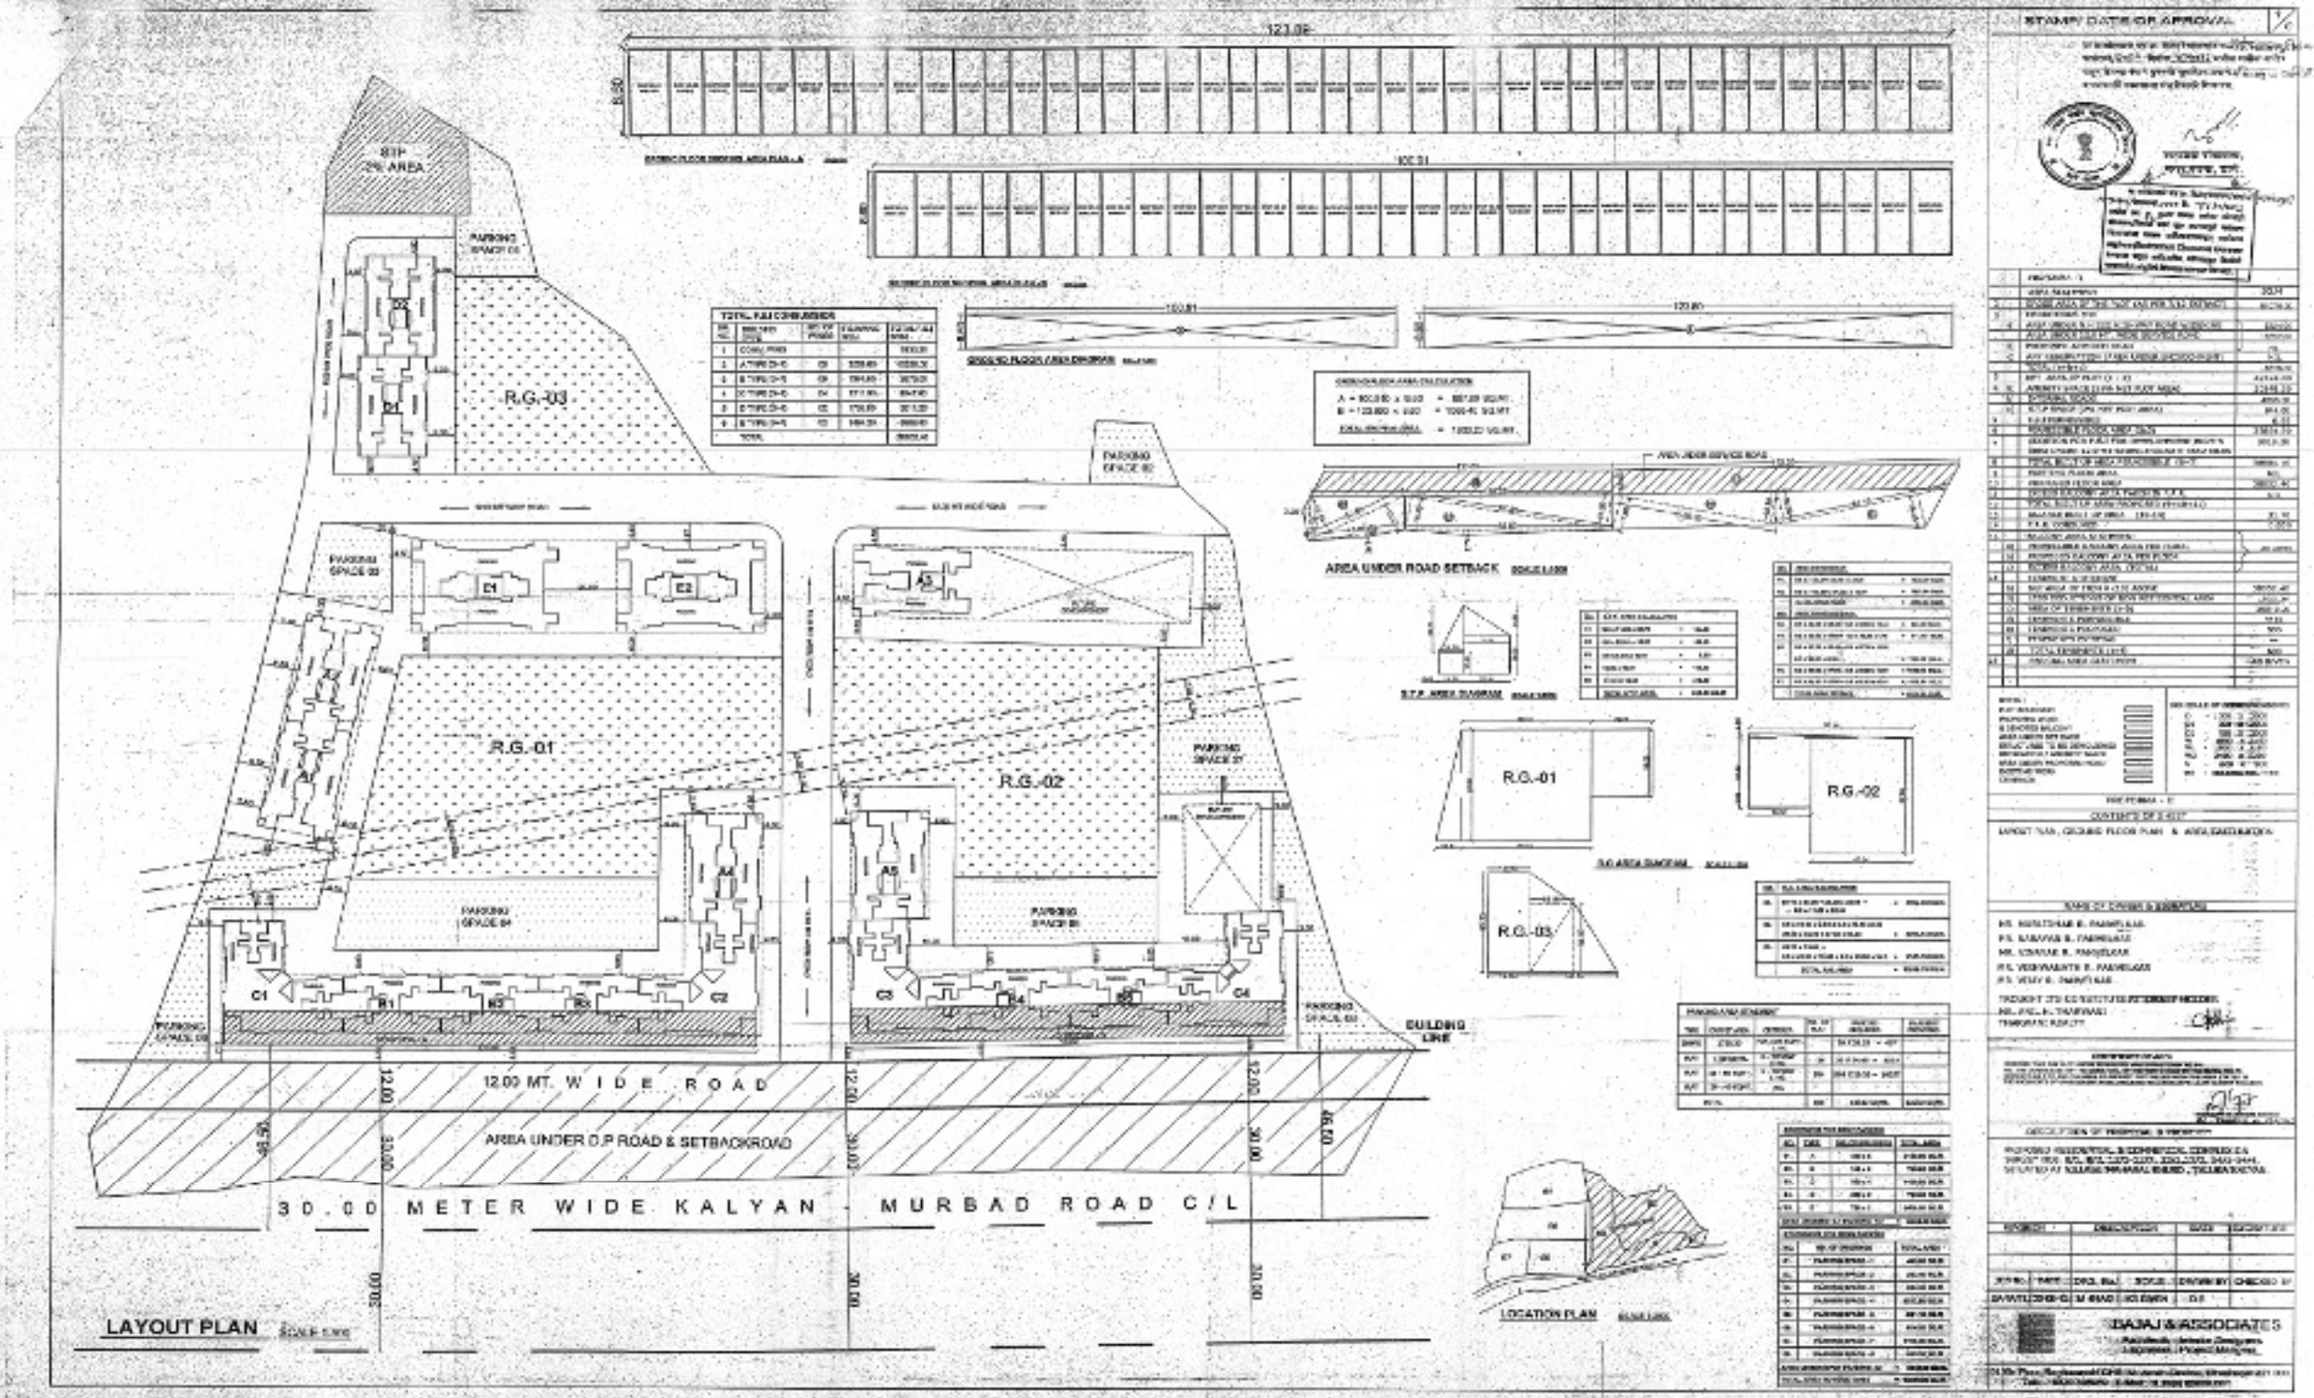
STAMP DATE OF APPROVAL
STP 2% AREA
PARKING SPACE 05
R.G.-03
PARKING SPACE 02
PARKING SPACE 03
PARKING SPACE 04
R.G.-01
R.G.-02
PARKING SPACE 07
PARKING SPACE 08
PARKING SPACE 09
PARKING SPACE 10
BUILDING LINE
12.00 MT. W I D E ROAD
AREA UNDER D.P ROAD & SETBACK ROAD
30.00 METER WIDE KALYAN - MURBAD ROAD C/L
LAYOUT PLAN
AREA UNDER ROAD SETBACK
LOCATION PLAN
DAJAJ & ASSOCIATES