PRODUCED BY AN AUTODESK EDUCATIONAL PRODUCT

SCHEDULE OF OPENING: BLDG

NAME	LENGTH	HEIGHT	NOS.
D3	0.75	2.10	107
D	0.75	2.10	02
D2	1.05	2.10	69
D1	1.05	2.10	45
DF	1.05	2.10	33
FD	1.05	2.10	40

SCHEDULE OF OPENING: BLDG

NAME	LENGTH	HEIGHT	NOS.
V	0.60	1.20	80
W1	1.50	1.20	35
W2	1.80	1.20	110

FLOORWISE FSI STATEMENT: BLDG

FLOORS	FSI AREA				BALCONY					TERRACE AREAS	STAIR		PASSAGE	LIFT	LIFT M/C ROOM	TENEMENTS	TOTAL FSI AREA
	COMM.	RESI.	IND.	SPEC.	PERM.	PROP.	EXCESS	ENCLOSE	OPEN		PAID	FREE	PAID	PAID			
PARKING FLOOR	0.00	11.15	0.00	0.00	-	0.00	-	0.00	0.00	0.00	0.00	10.30	0.00	0.00	-	0	11.15
FIRST FLOOR	0.00	383.43	0.00	0.00	-	71.97	-	68.92	3.05	79.96	11.15	10.30	79.95	0.45	-	9	383.43
SECOND FLOOR	0.00	383.43	0.00	0.00	-	71.97	-	68.92	3.05	79.96	11.15	10.30	79.95	0.00	-	9	383.43
THIRD FLOOR	0.00	383.43	0.00	0.00	-	71.97	-	68.92	3.05	79.96	11.15	10.30	79.95	0.00	-	9	383.43
FOURTH FLOOR	0.00	383.43	0.00	0.00	-	71.97	-	68.92	3.05	79.96	11.15	10.30	79.95	0.00	-	9	383.43
FIFTH FLOOR	0.00	383.43	0.00	0.00	-	71.97	-	68.92	3.05	79.96	11.15	10.30	79.95	0.00	-	9	383.43
TERRACE FLOOR	0.00	0.00	0.00	0.00	-	0.00	-	0.00	0.00	0.00	0.00	0.00	0.00	0.00	9.30	0	0.00
Total	0.00	1926.32	0.00	0.00	-	353.35	-	344.60	15.25	383.00	55.73	61.80	398.74	0.45	9.30	45	1926.32

प्रत्येक ई. डब्ल्यू.एस. अपार्टमेंट, विंग्स में बनाया गया है। इसका उपयोग केवल (जनगण के निवास के स्वरूपवाले) आर्थिक रूप से कमजोर (निम्न व निम्न) आयवाले व्यक्ति द्वारा किया जाएगा। इसका उपयोग अन्य किसी व्यक्ति द्वारा नहीं किया जाएगा। (welfare) कल्याण के लिए। मालिक कुटुंबिया मुनाफा करके हस्तांतरित नहीं होगा।

BUILDING: BLDG

STAMP OF APPROVAL

REVISION TO B.P./MOSHI BORADEWADI/84/15,DT.29/01/15
REVISION TO B.P./MOSHI BORADEWADI/50/16,DT.08/08/16

Sanctioned No B.P./MOSHI BORADEWADI/81/2016
Subject to Conditions Mentioned
In This Office Order No.
Even Dated :- 16/10/2016
Fresh Dated :- 25/10/2016
Sd/ xxx
For City Engineer
Sd/ xxx
D.C.Signed
By City Engineer

TRUE COPY
APPROVED SUBJECT TO CONDITIONS VIDE
COMMENCEMENT CERT.NO.BP/MOSHI BORADEWADI/2
DATE: [illegible] BY PIMPRI CHINCHWAD
MUNICIPAL CORPORATION

N. D. JOSHI
ARCHITECT
CA/87/10510

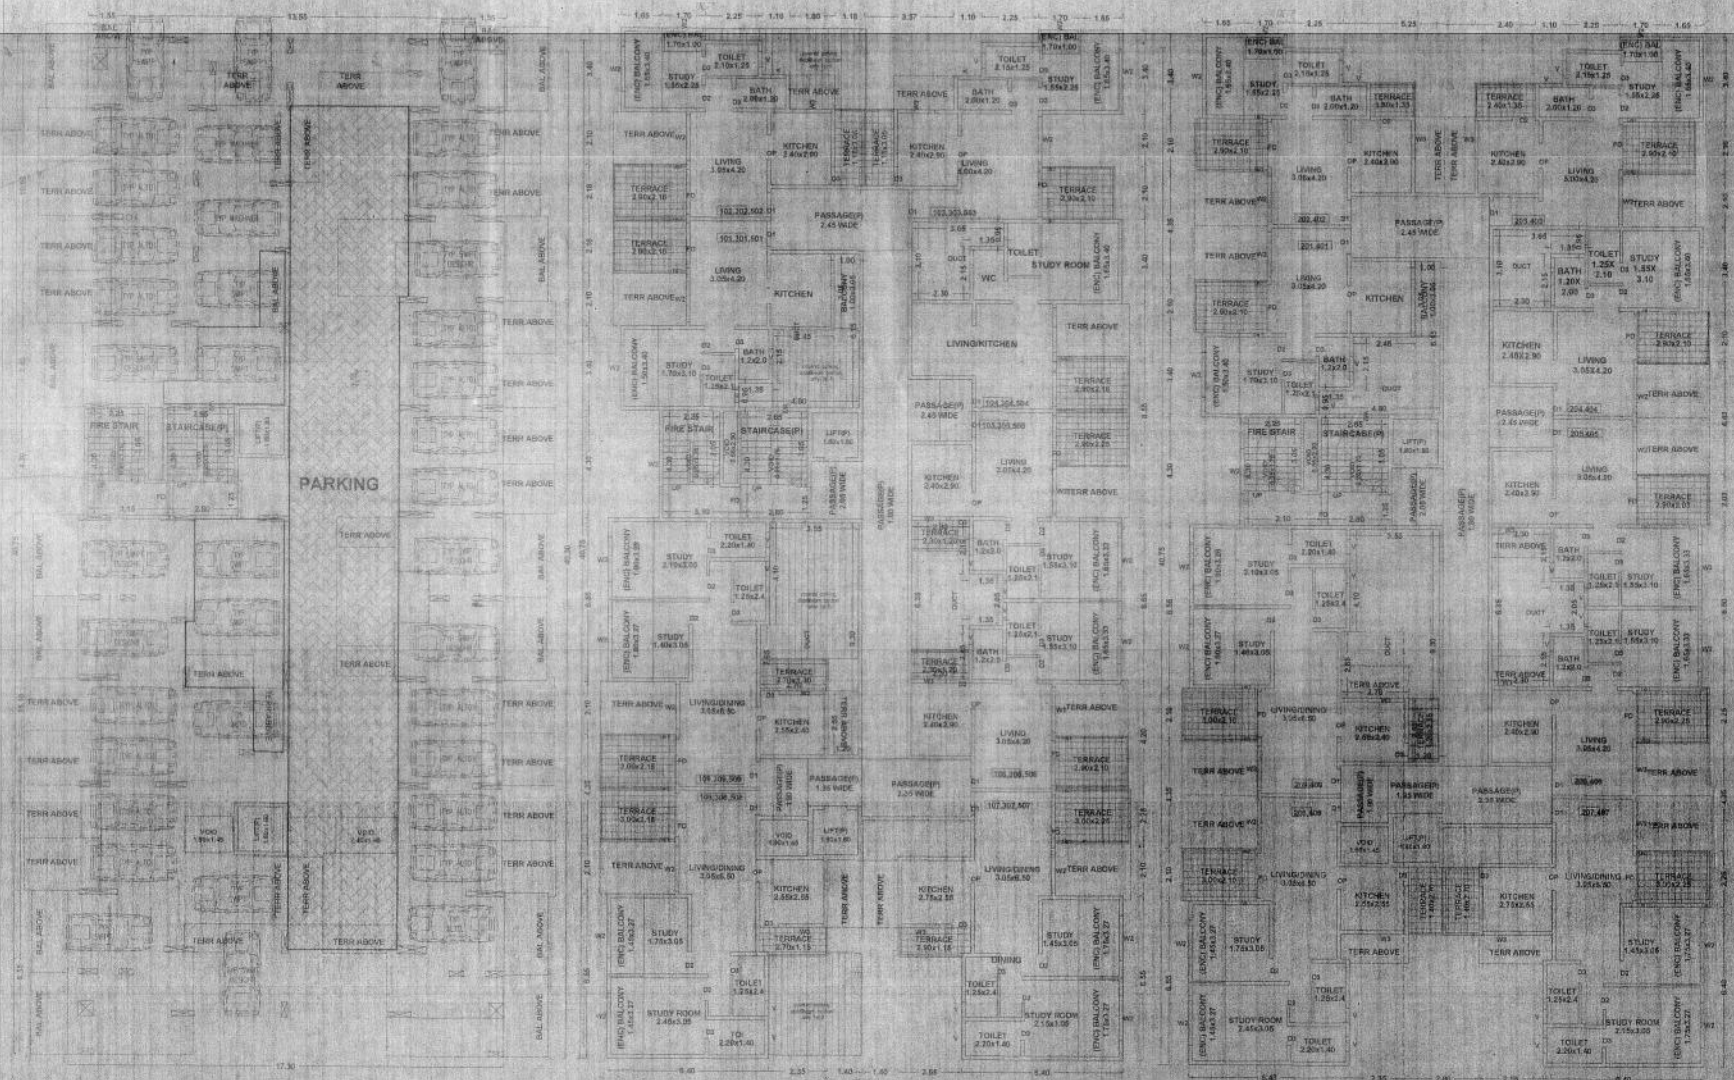

PROJECT
PROPOSED RESIDENTIAL BUILDING ON
NEW G.NO. :- 245(P)
OLD G.NO. :- 1363(P)
AT. :- BORADEWADI PUNE

ARCHITECT SIGN. OWNERS SIGN.

N.D. JOSHI
M/s. Yojana Architects

YOJANA ARCHITECTS
PARDESHI'S TOWER
NO.18 SUYOG ROAD,
YOJNA NAGAR, PIMPRI, PUNE - 411027

JOB NO.	DRG.NO.	SCALE	DRAWN BY	CHECKED BY
		1:100	satish	
REVISED NO.	INVOICE/SC/2016/14	DATE	02-07-2016	
REV NO.	ARCHITECT/CC	SHEET NO.	2/3	

This is a system generated drawing as per the soft copy submitted by the Architect/ License Engine

PRODUCED BY AN AUTODESK EDUCATIONAL PRODUCT