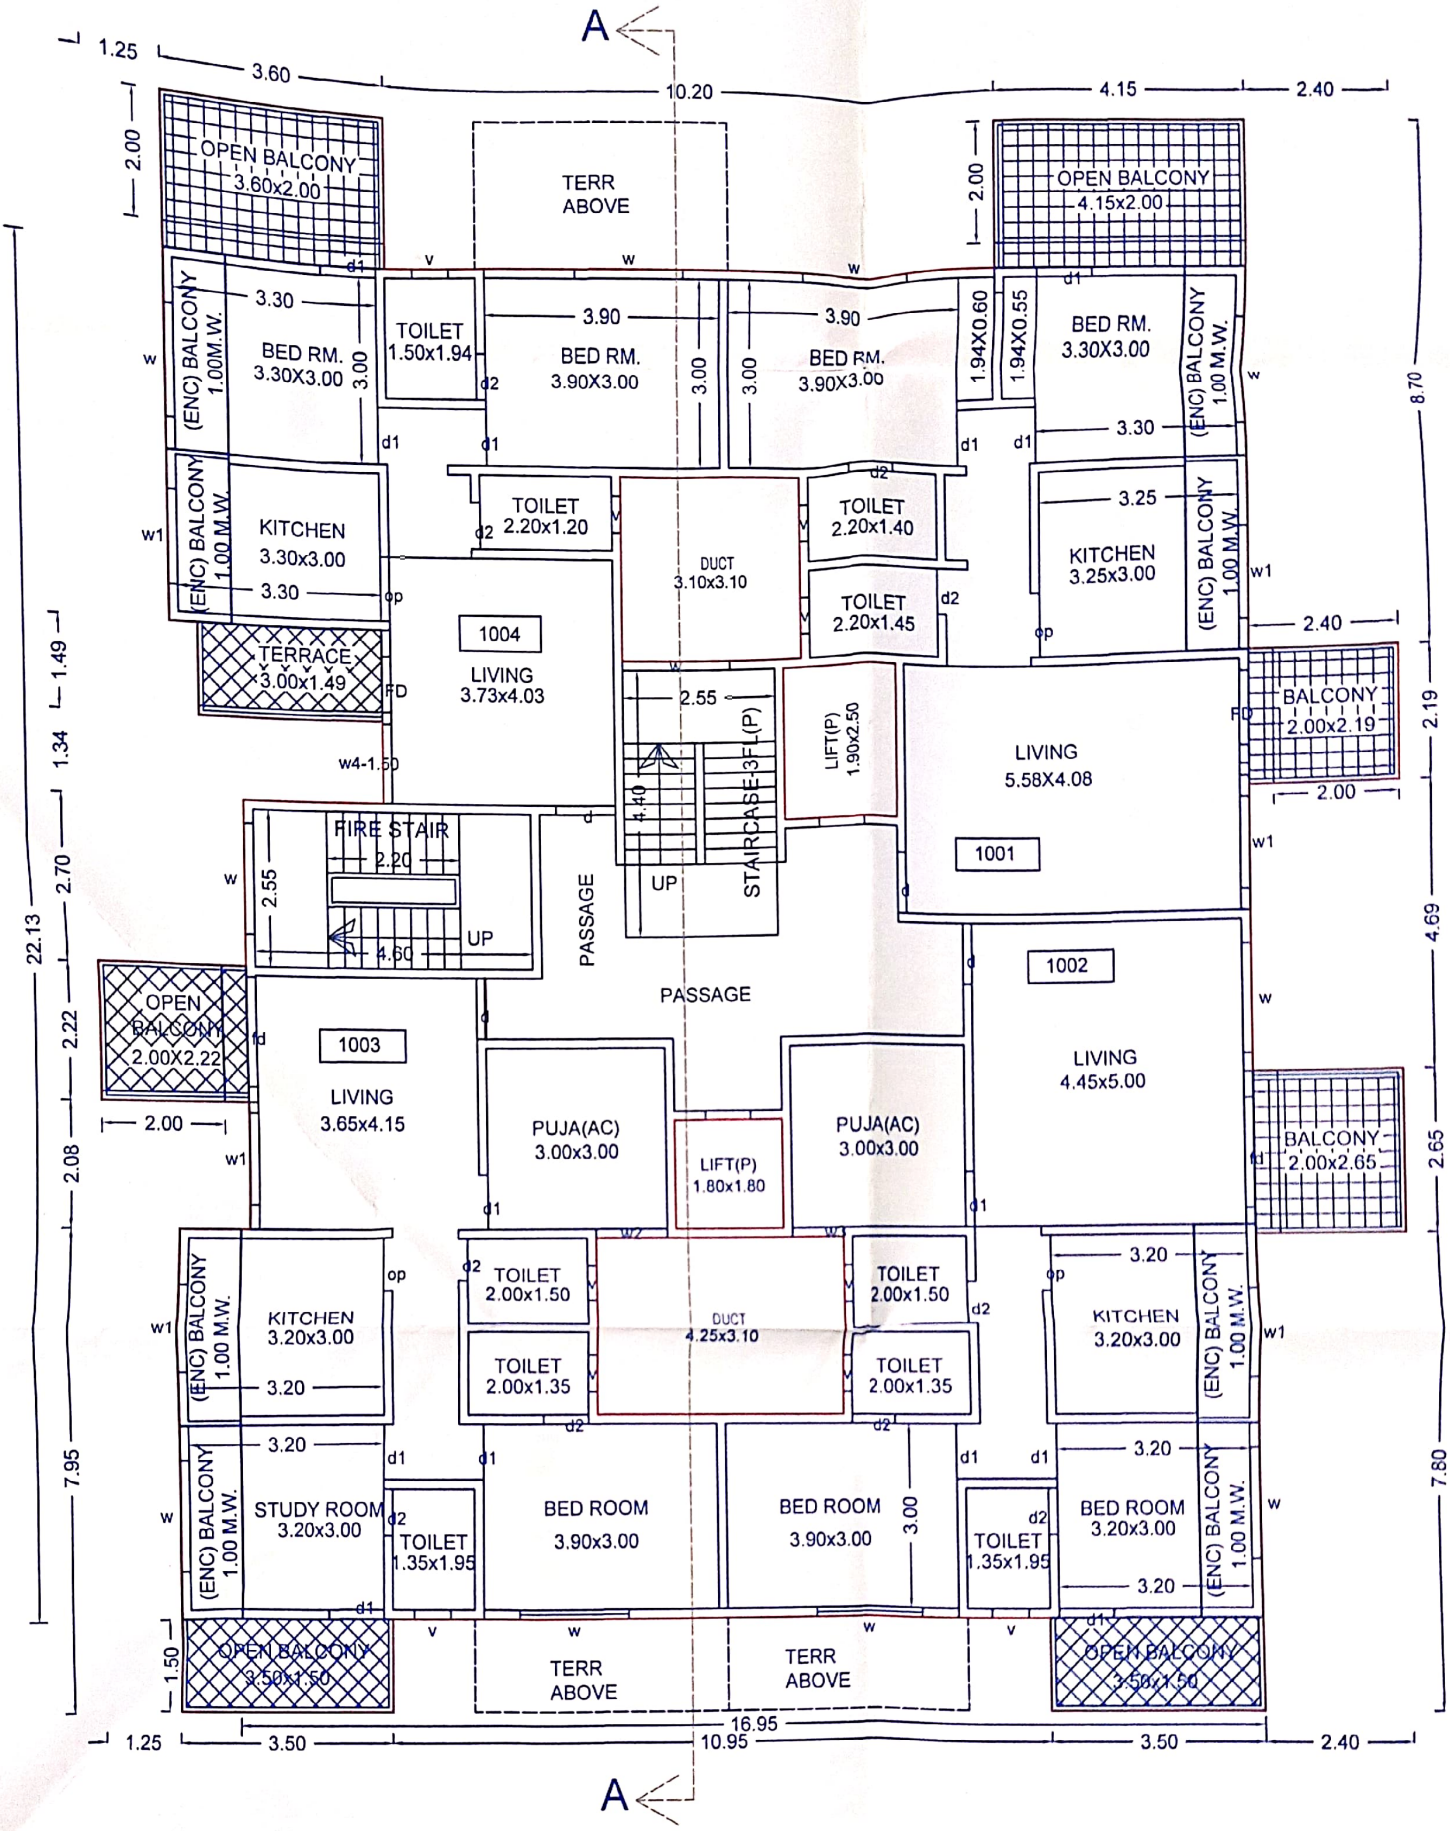

10TH FLOOR PLAN