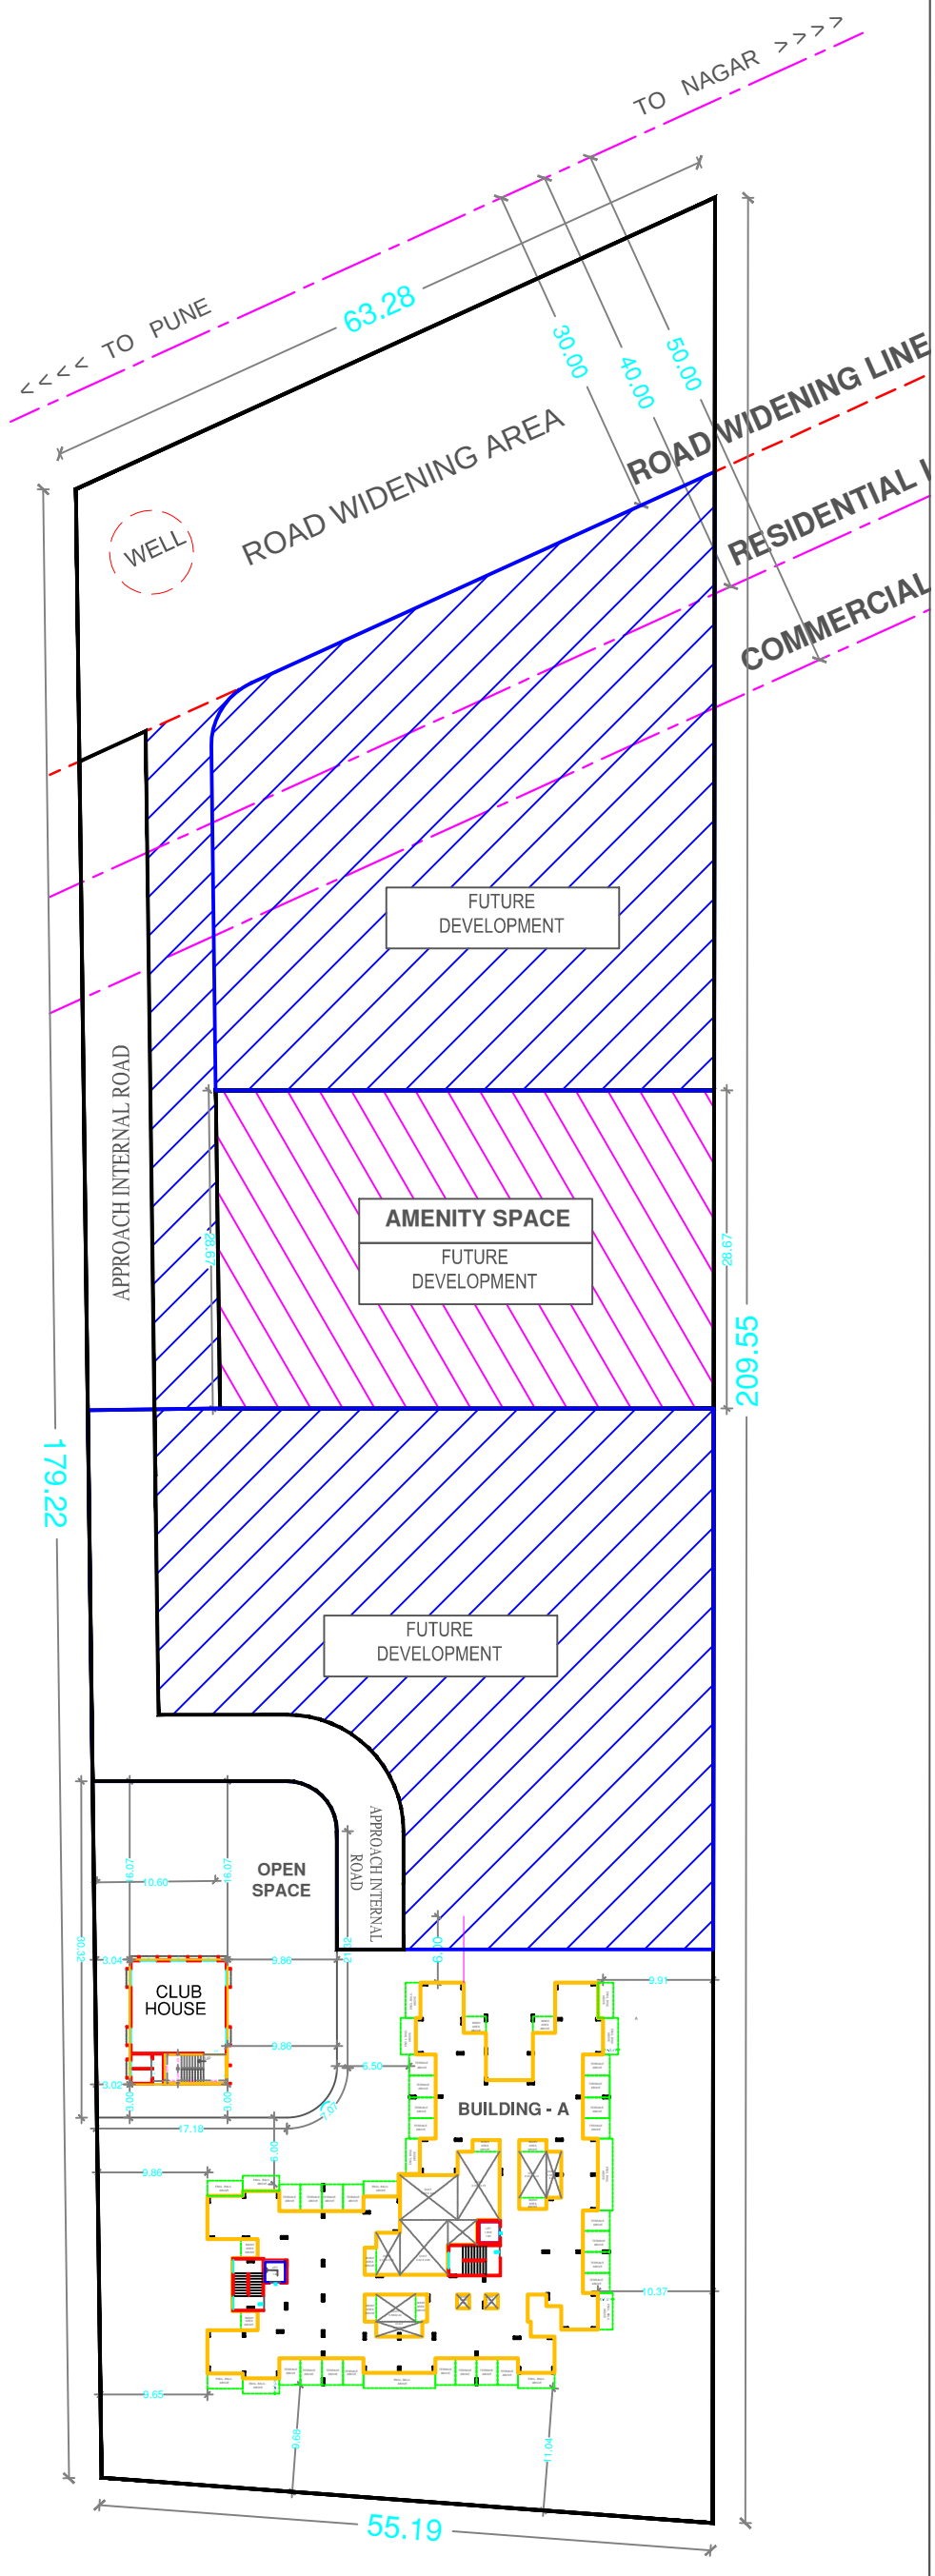

PHASE 1 (BUILDING - A & CLUB HOUSE) AT NEW GAT NO. 1331/1 (P),
(OLD GAT NO. 2317/1 (P)),
WAGHOLI. TALUKA-HAVELI, DISTRICT-PUNE.

N