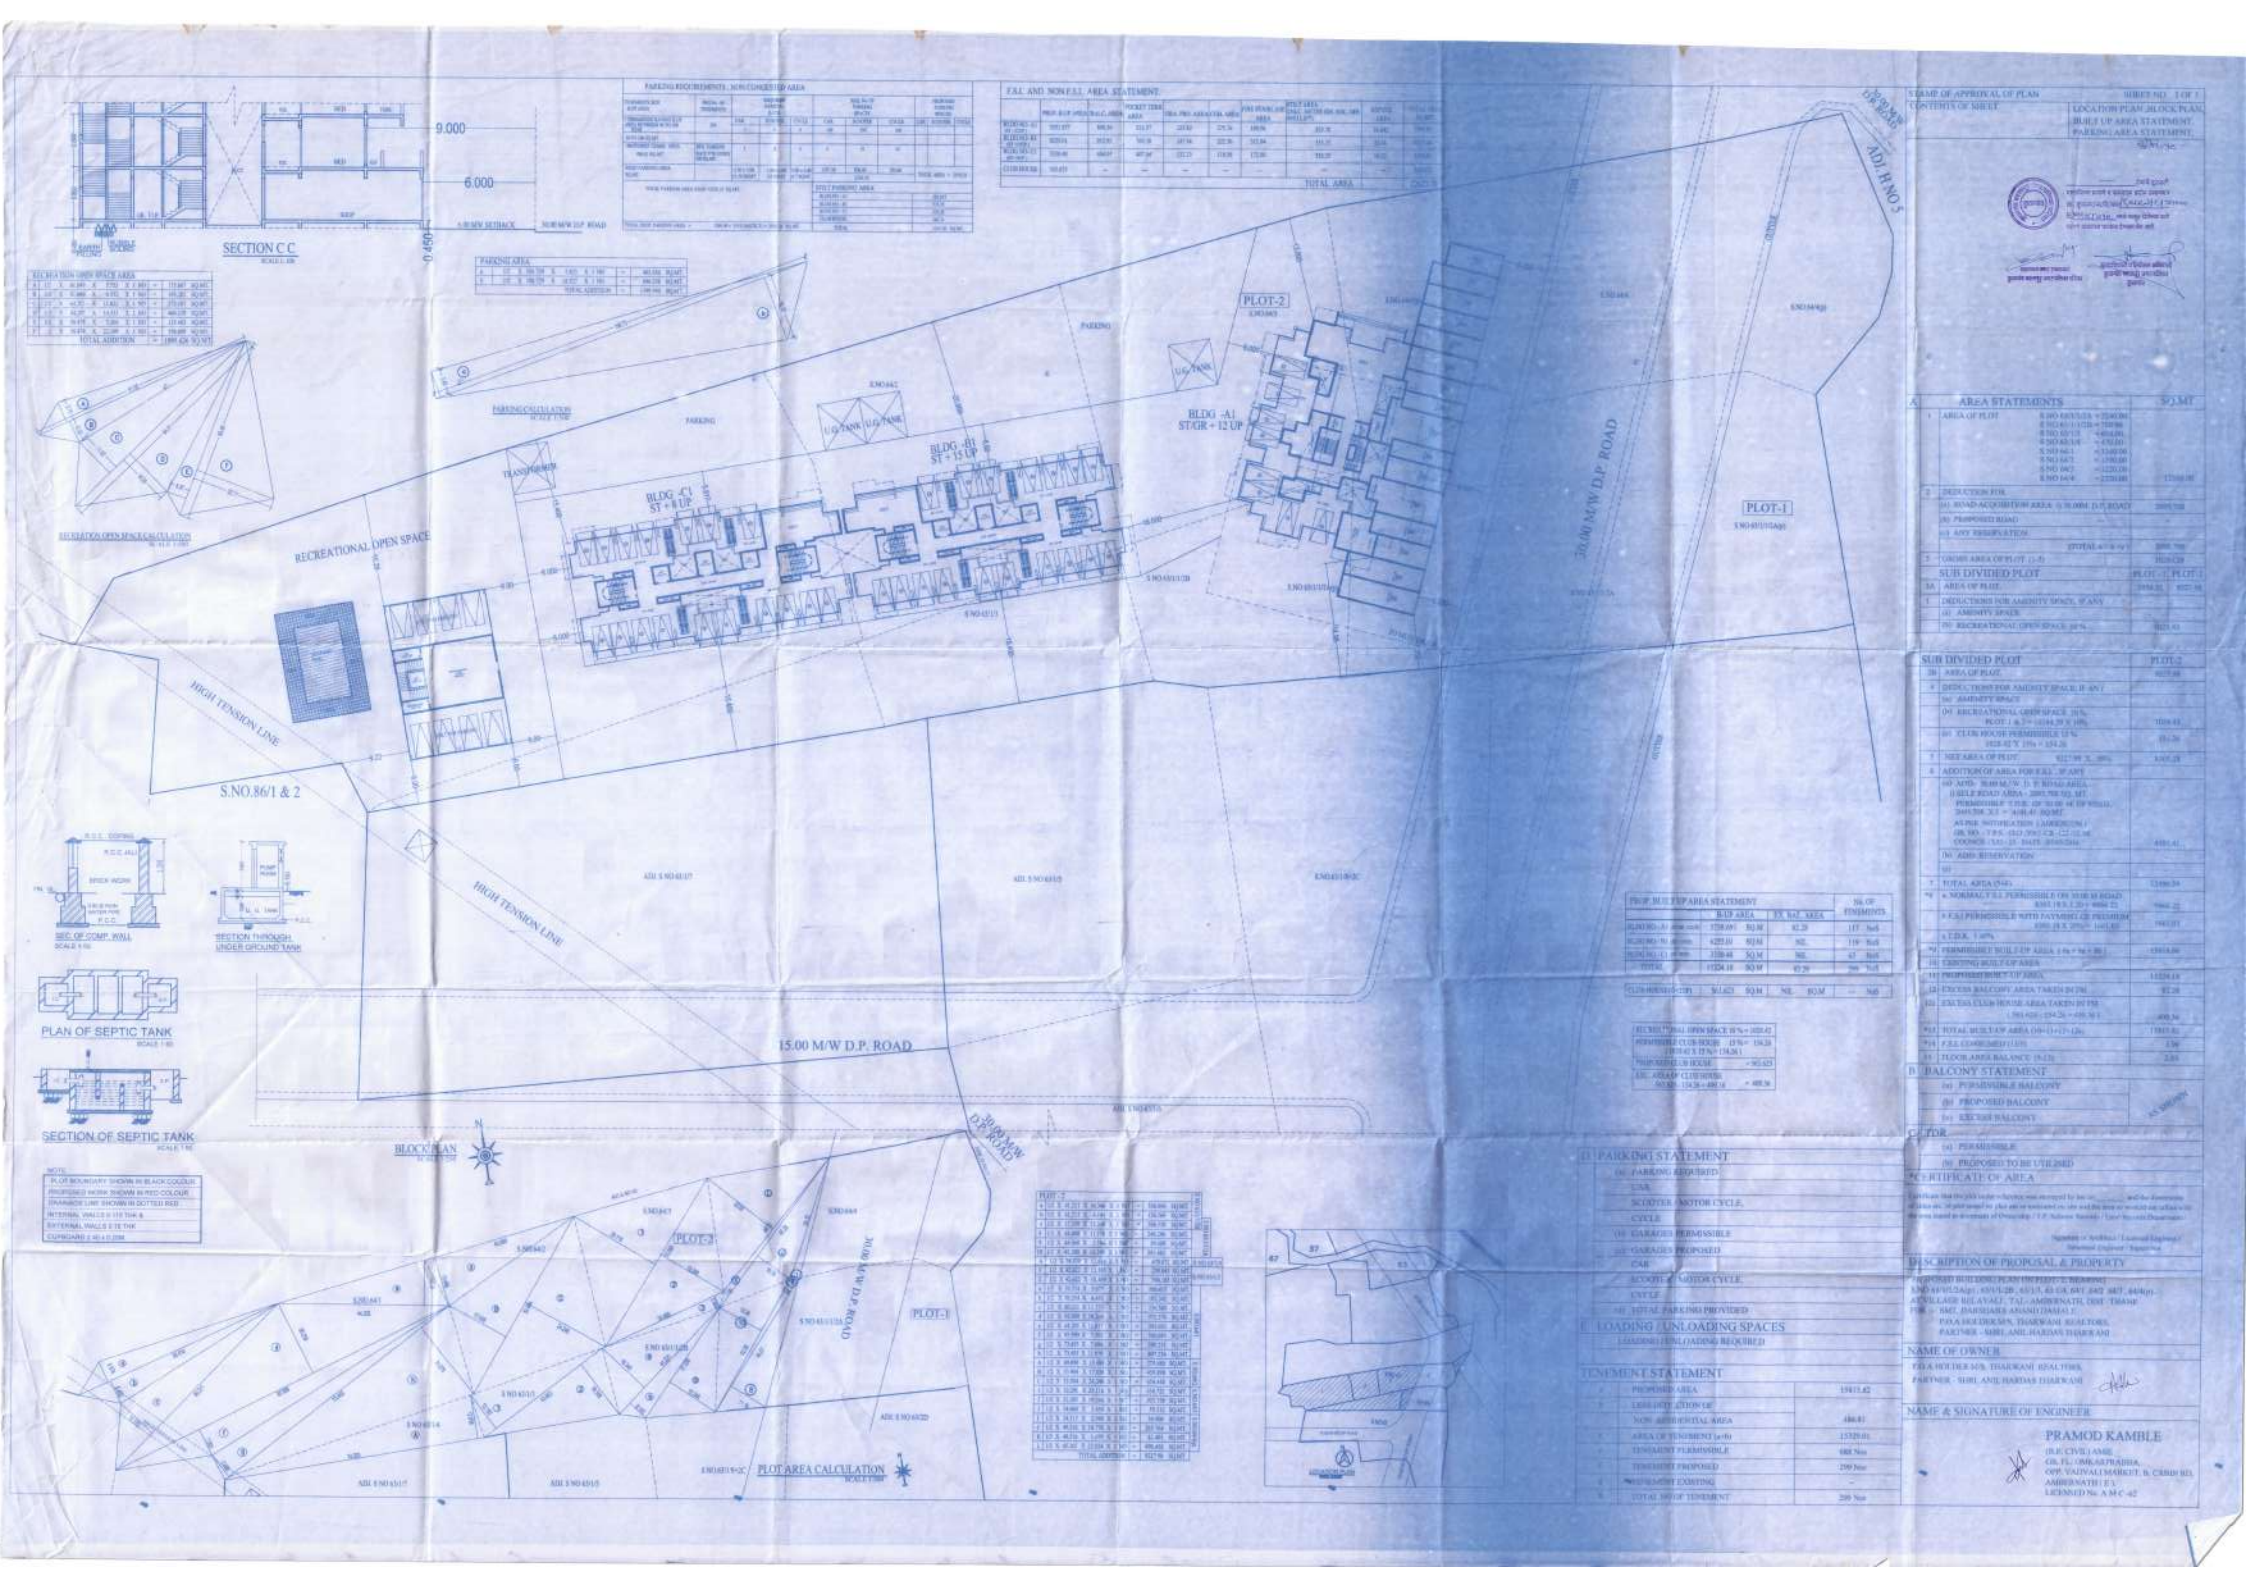
SECTION C C
9.000
6.000
0.450
PARKING REQUIREMENTS - NON CONGESTED AREA
F.S.I. AND NON F.S.I. AREA STATEMENT
RECREATION OPEN SPACE AREA
PARKING AREA
PARKING CALCULATION
RECREATIONAL OPEN SPACE
BLDG -B1 ST + 15 UP
BLDG -C1 ST + 8 UP
BLDG -A1 ST/GR + 12 UP
PLOT-2
PLOT-1
U.G. TANK
TRANSFORMER
HIGH TENSION LINE
S.NO.86/1 & 2
15.00 M/W D.P. ROAD
30.00 M/W D.P. ROAD
SEC. OF COMP. WALL
SECTION THROUGH UNDER GROUND TANK
PLAN OF SEPTIC TANK
SECTION OF SEPTIC TANK
BLOCK PLAN
PLOT AREA CALCULATION
STAMP OF APPROVAL OF PLAN
SHEET NO. 1 OF 1
CONTENTS OF SHEET
LOCATION PLAN, BLOCK PLAN, BUILT UP AREA STATEMENT, PARKING AREA STATEMENT
AREA STATEMENTS
SUB DIVIDED PLOT
PROP. BUILT UP AREA STATEMENT
B) BALCONY STATEMENT
C) FDR
D) PARKING STATEMENT
LOADING / UNLOADING SPACES
TENEMENT STATEMENT
CERTIFICATE OF AREA
DESCRIPTION OF PROPOSAL & PROPERTY
NAME OF OWNER
NAME & SIGNATURE OF ENGINEER
PRAMOD KAMBLE