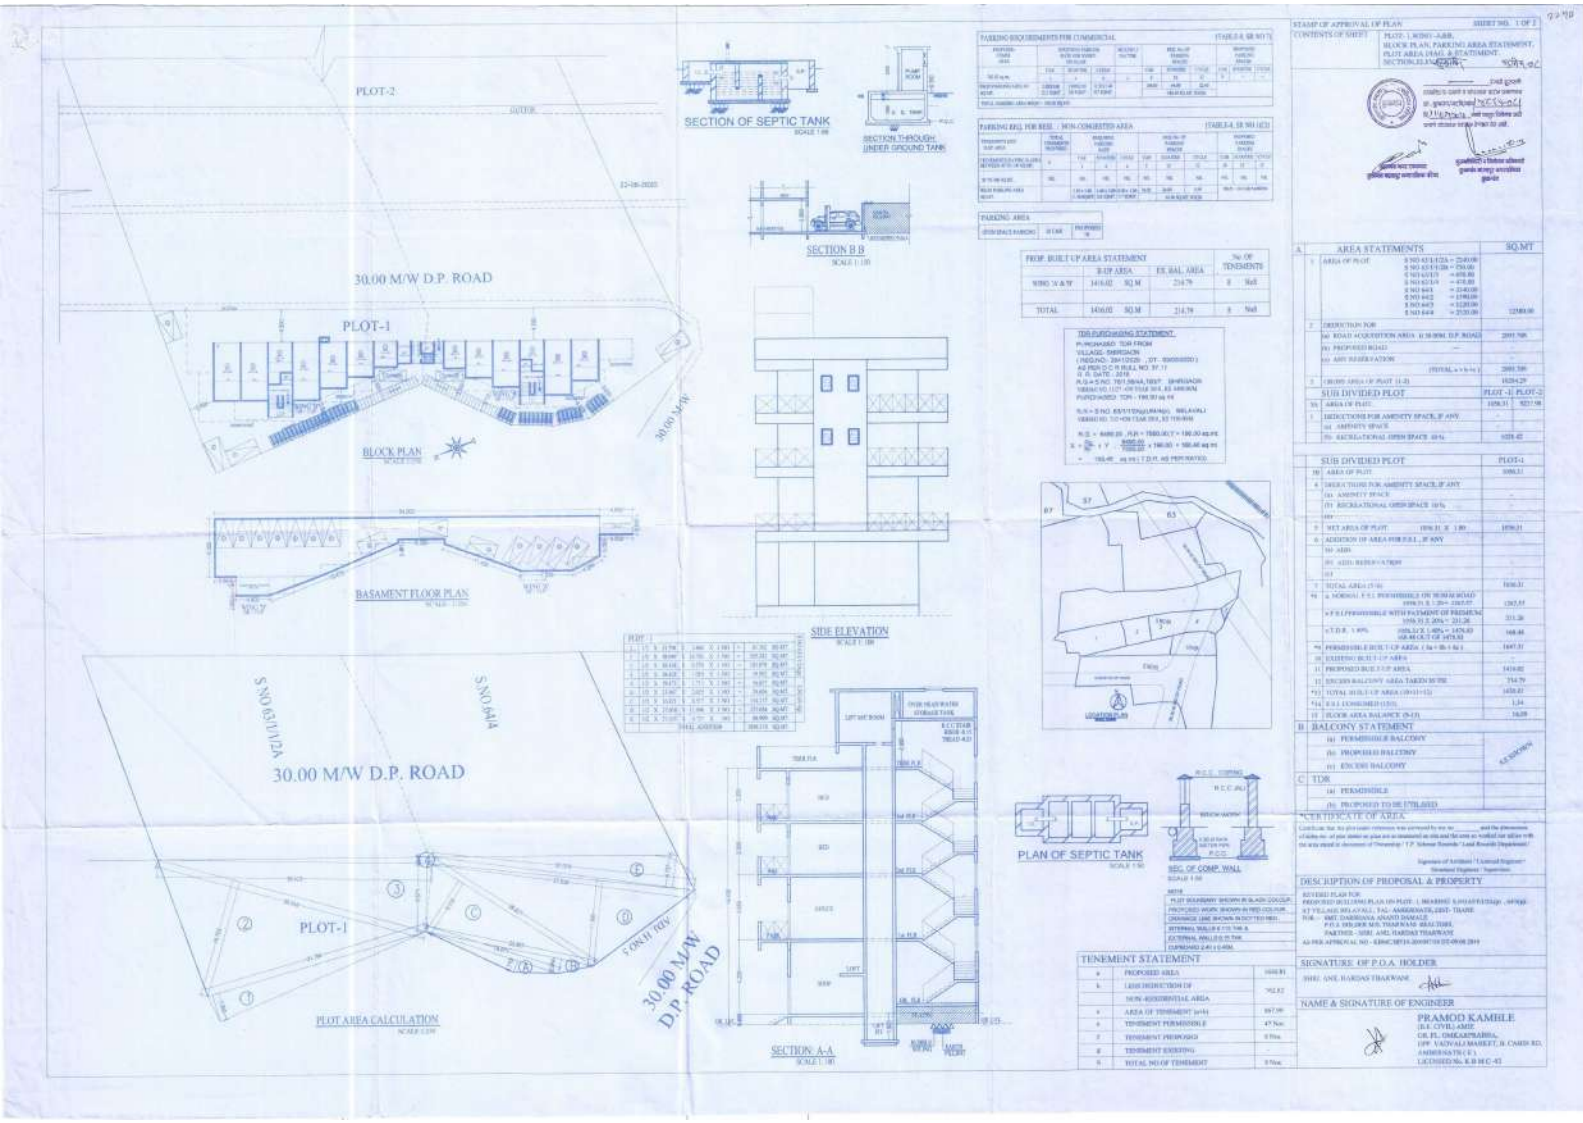
PLOT-2
30.00 M/W D.P. ROAD
PLOT-1
BLOCK PLAN
BASEMENT FLOOR PLAN
SECTION OF SEPTIC TANK
SECTION THROUGH UNDER GROUND TANK
SECTION B.B
SIDE ELEVATION
S.NO.63/1/12A
S.NO.64A
30.00 M/W D.P. ROAD
PLOT-1
PLOT AREA CALCULATION
SECTION: A-A
PLAN OF SEPTIC TANK
SEC. OF COMP. WALL
PARKING REQUIREMENTS FOR COMMERCIAL
PARKING REQ. FOR RESI. / NON-CONGESTED AREA
PARKING AREA
PROP. BUILT UP AREA STATEMENT
TDR PURCHASING STATEMENT
TENEMENT STATEMENT
STAMP OF APPROVAL OF PLAN
CONTENTS OF SHEET
AREA STATEMENTS
SUB DIVIDED PLOT
BALCONY STATEMENT
TDR
CERTIFICATE OF AREA
DESCRIPTION OF PROPOSAL & PROPERTY
SIGNATURE OF P.O.A. HOLDER
NAME & SIGNATURE OF ENGINEER
PRAMOD KAMBLE