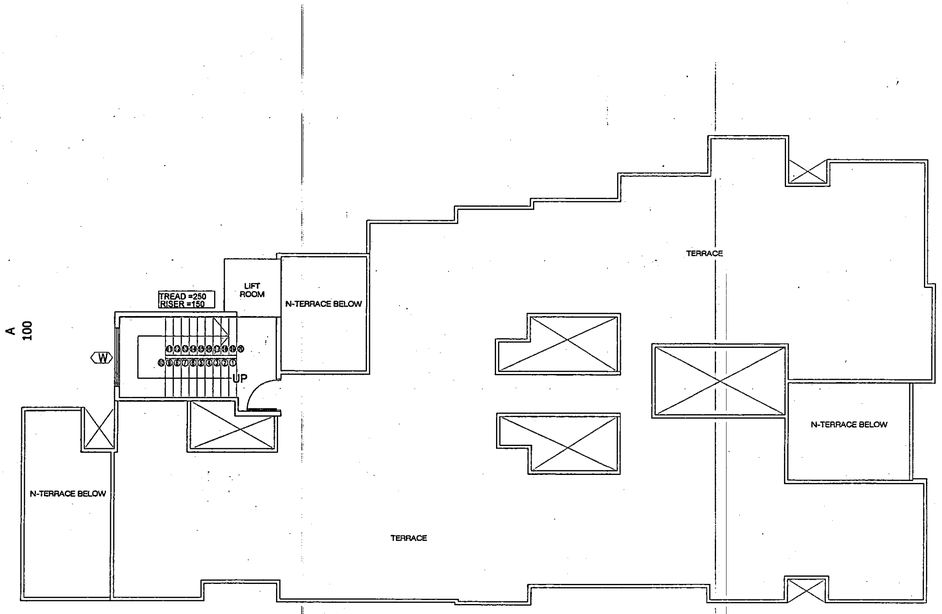

13 TERRACE FLOOR PLAN
1:100

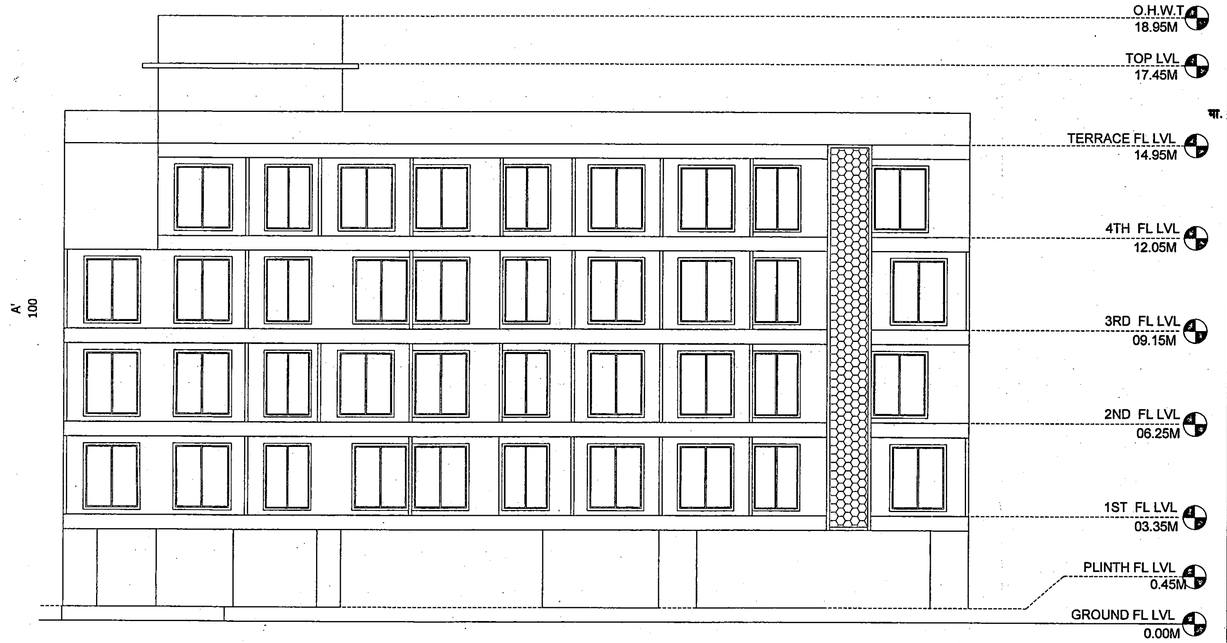

12 FRONT ELEVATION
Scale: 1:100

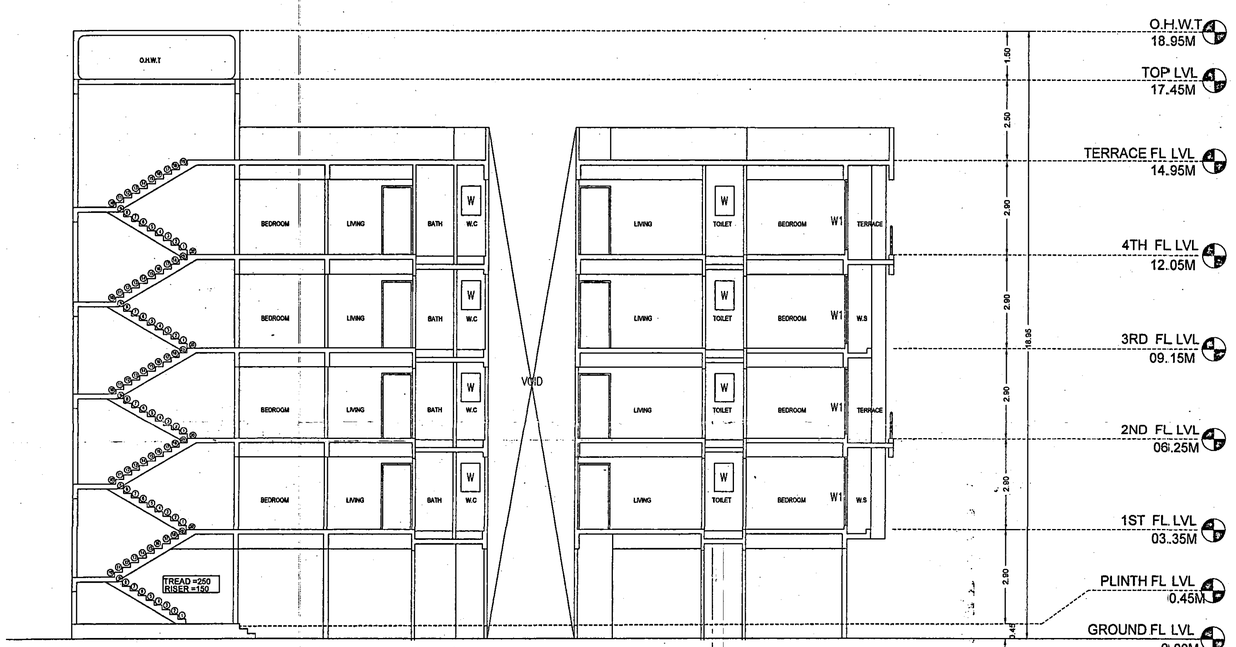

11 SECTION A-A'
Scale: 1:100

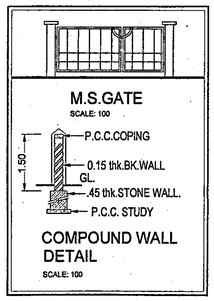

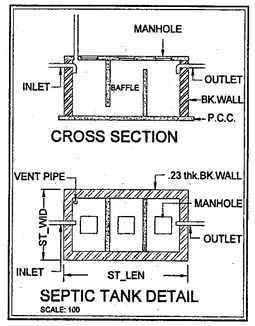

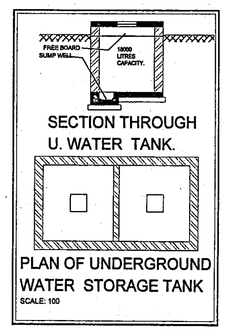

SCHEDULE OF OPENING:

NAME	LENGTH	HEIGHT
D	1.00	2.10
D1	0.90	2.10
D2	0.75	2.10

SCHEDULE OF OPENING:

NAME	LENGTH	HEIGHT
W	1.80	1.20
W1	1.80	2.10
W2	1.50	2.10
W4	0.60	0.90

7 DOOR AND WINDOW SCHEDULE
NTS

STAMP OF APPROVAL

बांधकाम परवानाचे प्रारंभ प्रमाणपत्र क्रमांक
पनवेल/ 8538 दि. 29/08/18
नकाशा लाल व शर्तीस अधिन राहून लाल रंगाचे
दुरुस्त केल्यानुसार.....
वापरासाठी नकाशे / सुधारीत नकाशे मंजुर

मा. आयुक्त यांचे मंजूरी नुसार
सहाय्यक संचालक नगररचना
पनवेल महानगरपालिका

PANVEL MUNICIPAL CORPORATION
पनवेल महानगरपालिका
पनवेल-रायगड
PANVEL-RAIGAD

SHEET CONTENTS

1	PLOT AND PLOT AREA DIA.
2	KEY PLAN
3	GROUND FLOOR PLAN & AREA DIA.
4	FIRST FLOOR PLAN & AREA DIA. THIRD FLOOR PLAN & AREA DIA.
5	SECOND FLOOR PLAN & AREA DIA.
6	FOURTH FLOOR PLAN & AREA DIA.
7	DOOR AND WINDOW SCHEDULE
8	WATER SUPPLY REQUIREMENTS
9	BALCONY CALCULATION
10	AREA STATEMENT
11	SECTION A.A.
12	ELEVATION
13	TERRACE FLOOR PLAN

NAME, ADDRESS & SIGNATURE OF OWNER

SURANGA CO-OP.SOC

Sub Plot No- 4 & Bearing S. No- 473-A, H. No. - 1,2 & 3 and S. No- 478, H. No. - 1 to 9 of Adarsha Co- Operative Housing Society, Old Panvel-410206, District-Raigad.

सुरंगा को-ऑप.हौ.सोसायटी लि. कळंबोली
चेअरमन , सेक्रेटरी / ट्रेझरर

FOR SHRI SECRETARIAT CONSTRUCTION

PARTNER
श्री सेक्रेटरी,
आदर्श को-ऑप. हौ. सो. लि.

ARCHITECT'S NAME & SIGNATURE

Entitty Architect Panvel

Ar. Siddhant Khade.
CA/2014/65149

ARCHITECT

ENTITTY
architects | interior designer | landscapes
www. entittyarchitect.com

BUNGALOW NO. 9, GAJANAN SOC., NEAR SARASWAT BANK, S.N. ROAD, THANA NAKA, PANVEL, NAVAI MUMBAI - 410 206.
T : +91 9870206807
E : contact@entittyarchitect.com

PROPOSED RESIDENTIAL BUILDING ON

Sub Plot No- 4 & Bearing S. No- 473-A, H. No. - 1,2 & 3 and S. No- 478, H. No. - 1 to 9 of Adarsha Co- Operative Housing Society, Old Panvel-410206, District-Raigad.

Scale:	1:100 @ A0	Date:	18.08.2018
Drawn:	SM	Checked:	SK
Project No.		Drawing No.	2

1- CONCEPT | 2-SCHEMATIC | 3-SALE PLANS | **4-SANCTION DRAWING** | 5-TENDER DRAWING | 6-BASE DRAWING | 7-WORKING DRAWING | 8- AS BUILT DRAWING