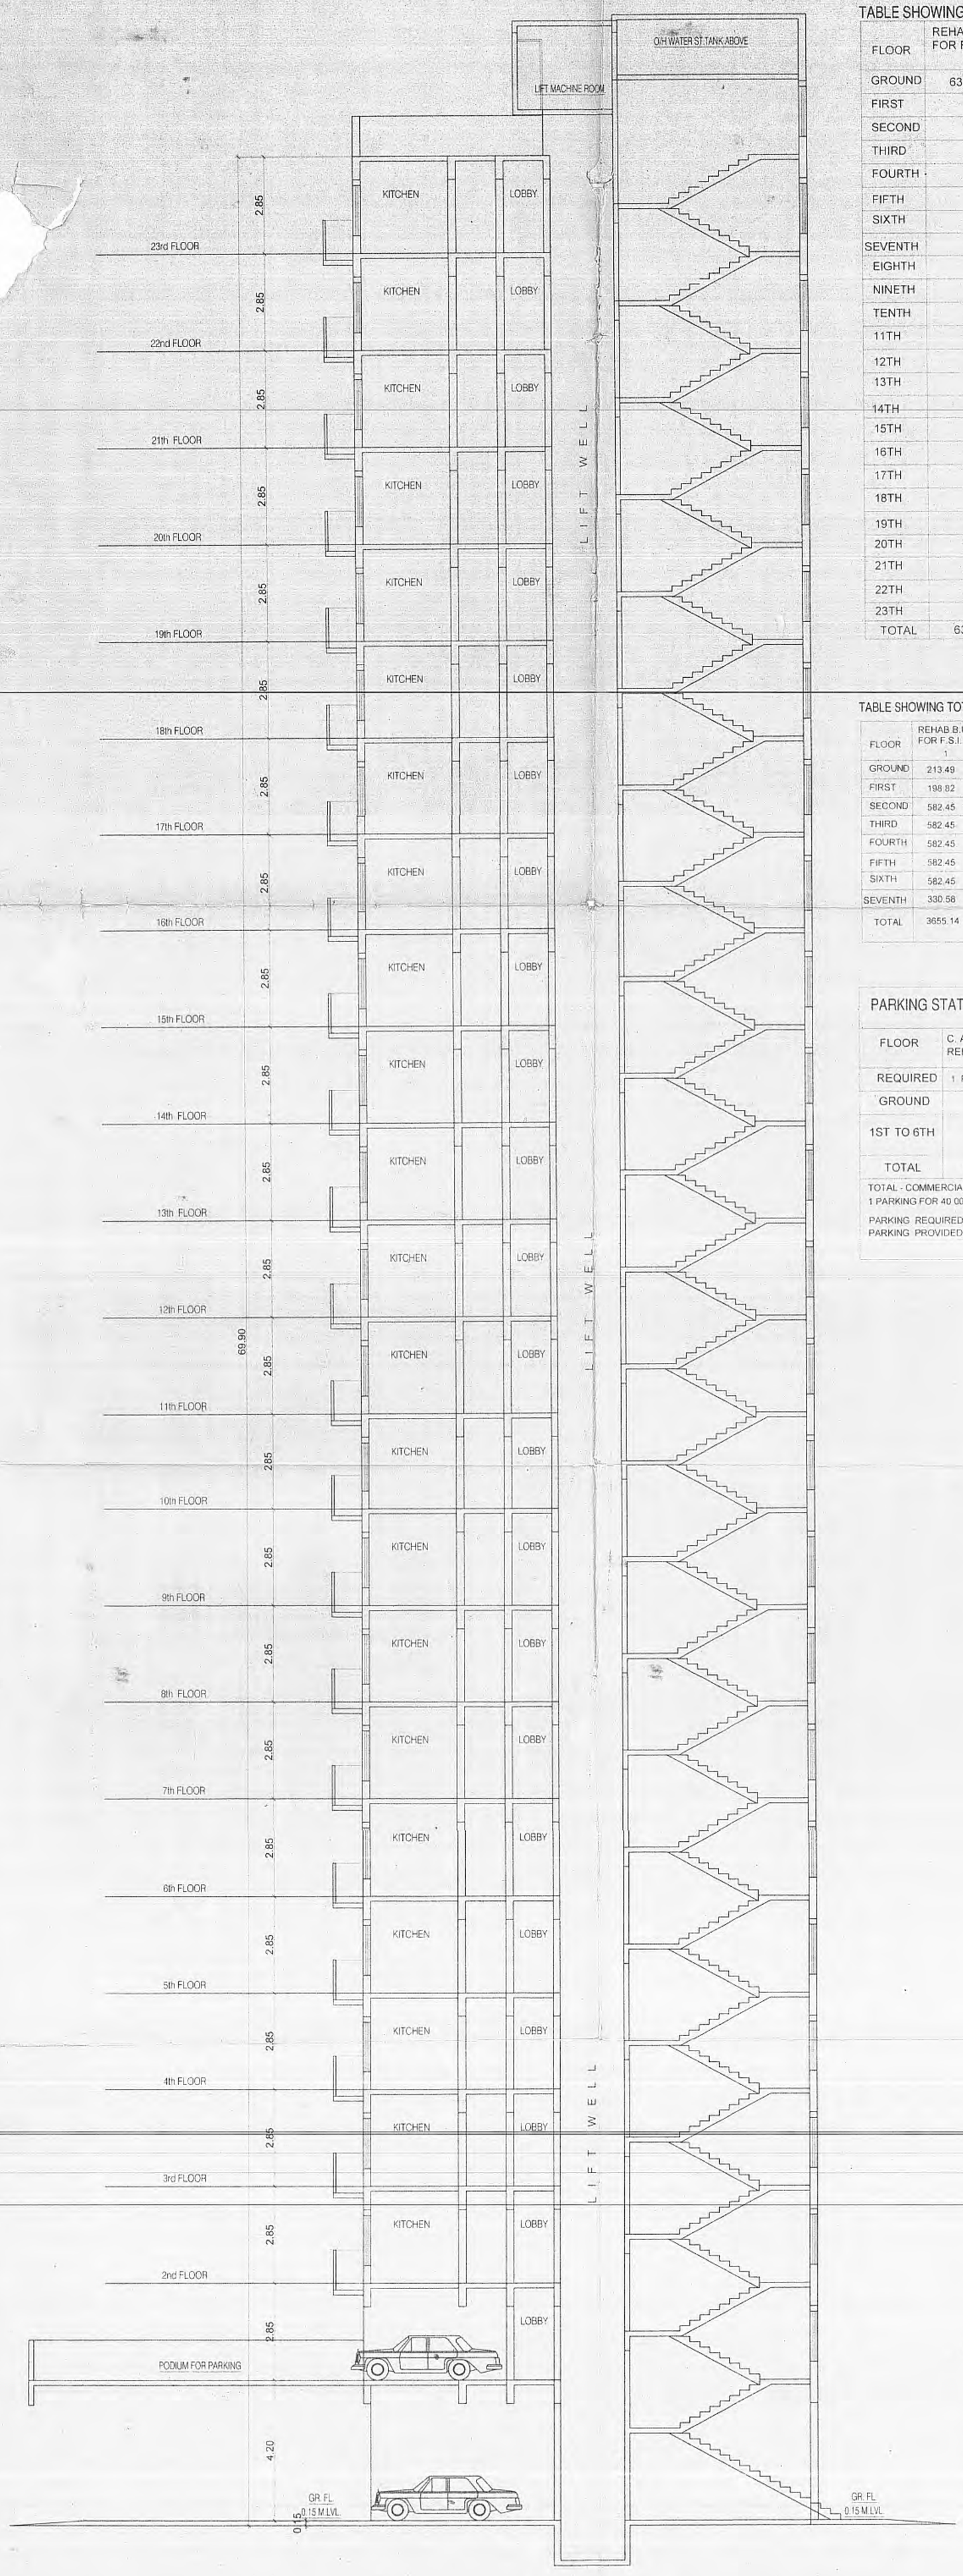

TABLE SHOWING BUA STATEMENT OF SALE BUILDING

FLOOR	REHAB B.U.A. FOR F.S.I. 1	TOTAL REHAB COMPONET 7	SALE AREA 8
GROUND	63.24	63.24	110.40
FIRST			NIL
SECOND			220.18
THIRD			220.18
FOURTH			220.18
FIFTH			220.18
SIXTH			220.18
SEVENTH			220.18
EIGHTH			106.11
NINETH			220.18
TENTH			220.18
11TH			220.18
12TH			220.18
13TH			220.18
14TH			220.18
15TH			220.18
16TH			106.11
17TH			220.18
18TH			220.18
19TH			220.18
20TH			220.18
21TH			220.18
22TH			220.18
23TH			220.18
TOTAL	63.24	63.24	4726.22

Approved Subject to the condition mentioned in this office permission Letter no SRA/ENG/ ..... dt. 16 APR 2011
Executive Engineer
Slum Rehabilitation Authority

TABLE SHOWING TOTAL REHAB COMPONET (REHAB BLDG.)

FLOOR	REHAB B.U.A. FOR F.S.I. 1	COMMON PASSAGE 2	BALWADI 3	WELFARE CENTRE 4	SOCIETY OFFICE 5	TOTAL 6 (2+3+4+5)	TOTAL REHAB COMPONET 7	SALE AREA 8
GROUND	213.49	40.59	47.46	49.99	24.33	162.37	375.86	165.44
FIRST	198.82	55.18				55.18	254.00	
SECOND	582.45	133.85				133.85	716.30	
THIRD	582.45	133.85				133.85	716.30	
FOURTH	582.45	133.85				133.85	716.30	
FIFTH	582.45	133.85				133.85	716.30	
SIXTH	582.45	133.85				133.85	716.30	
SEVENTH	330.58	106.63				106.63	437.21	
TOTAL	3655.14	871.65	47.46	49.99	24.33	993.43	4648.57	165.44

PARKING STATEMENT REHAB

FLOOR	C. A. BELOW 35sq.mt. REHAB	C. A. BETWEEN 35 TO 45 SQMT.	C. A. BETWEEN 46 TO 70 SQMT.
REQUIRED	1 Parking = 8 FLAT	1 Parking = 4 FLAT	1 Parking = 2 FLAT
GROUND	—		—
1ST TO 6TH	109		
TOTAL	13.62 SAY 14		

TOTAL - COMMERCIAL AREA - 307.96 SQ.MT. REHAB
1 PARKING FOR 40.00 SQ.MT. = 6.69 SAY 7.00

PARKING REQUIRED == 14 + 7 = 21+2=23
PARKING PROVIDED == 23

CERTIFICATE OF AREA

CERTIFIED THAT THE PLOT UNDER REFERENCE WAS SURVED BY ME ON AND THE DIMENSIONS OF SIDES ETC. OF PLOT ARE AS MEASURED ON SITE AND THE AREA SO WORKED OUT IS SQMT& TALLIES WITH THE AREA STATED IN DOCUMENTS OF OWNERSHIP TOWN PLANING SCHEME RECORD

SIGNATURE OF LICENSED ARCHITECT

DESCRIPTION OF PROPOSAL AND PROPERTY

PROPOSED BUILDING ON PLOT BEARING C.T.S. NO 1020 VILLAGE MULUND (E) , AT MULUND (E) , MUMBAI.

OWNER'S NAME & SIGNATURE

FOR : - SHREE SAMRUDHI DEVELOPERS.

For SHREE SAMRUDDHI DEVELOPERS

PARTNER

JOB NO	DRG. NO	DATE	SCALE	DRAWN BY	CHD. BY
		01 / 04 / 2011	AS SHOWN		

S.S. ASSOCIATES
ARCHITECT AND INT. DESIGNER
104, SHREE JI ASHISH
SWAMI NARAYAN NAGAR,
KHOPAT, THANE (W)