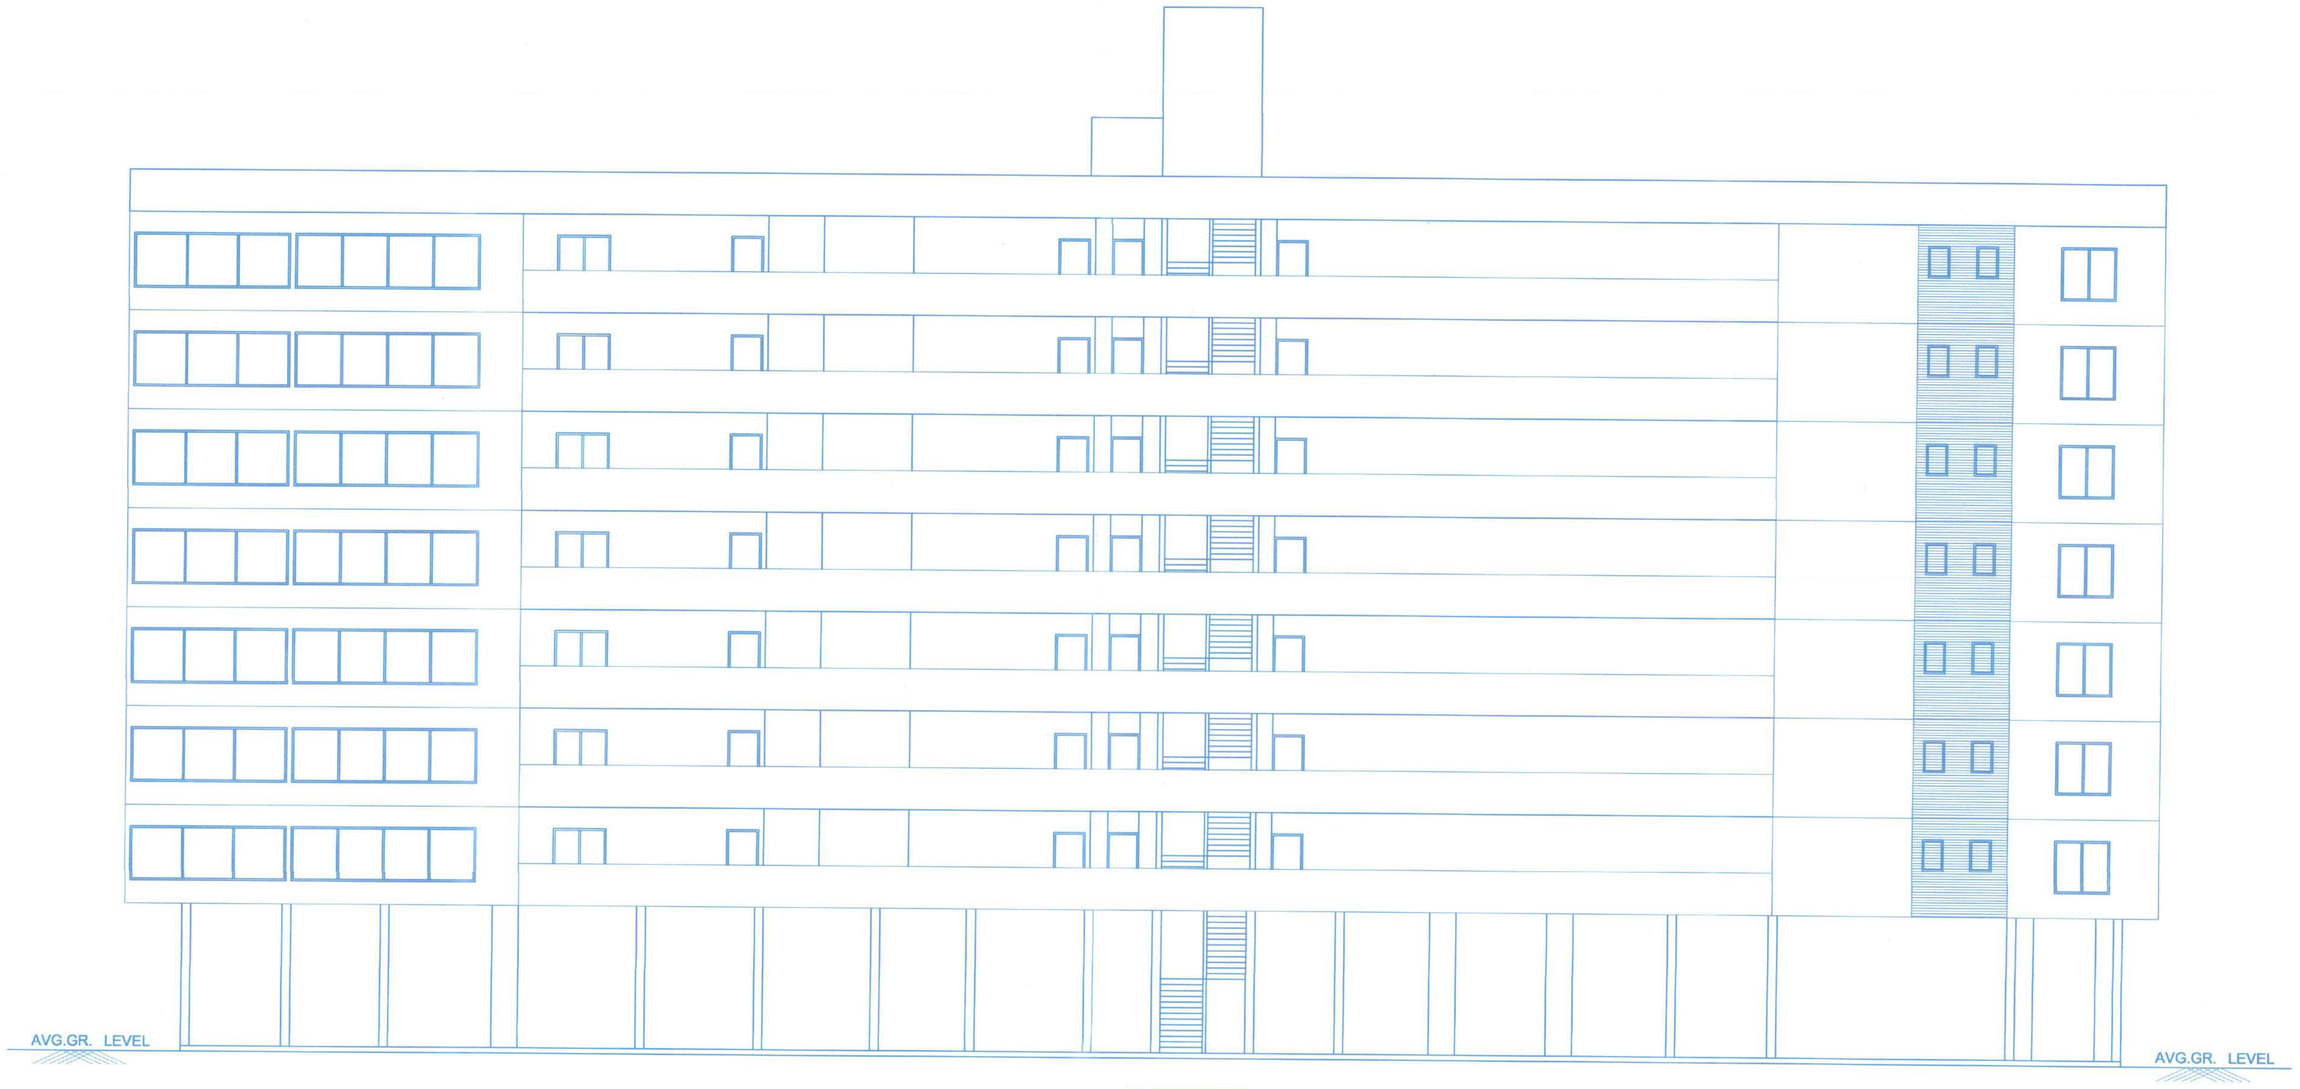

ELEVATION
SCALE- 1:100

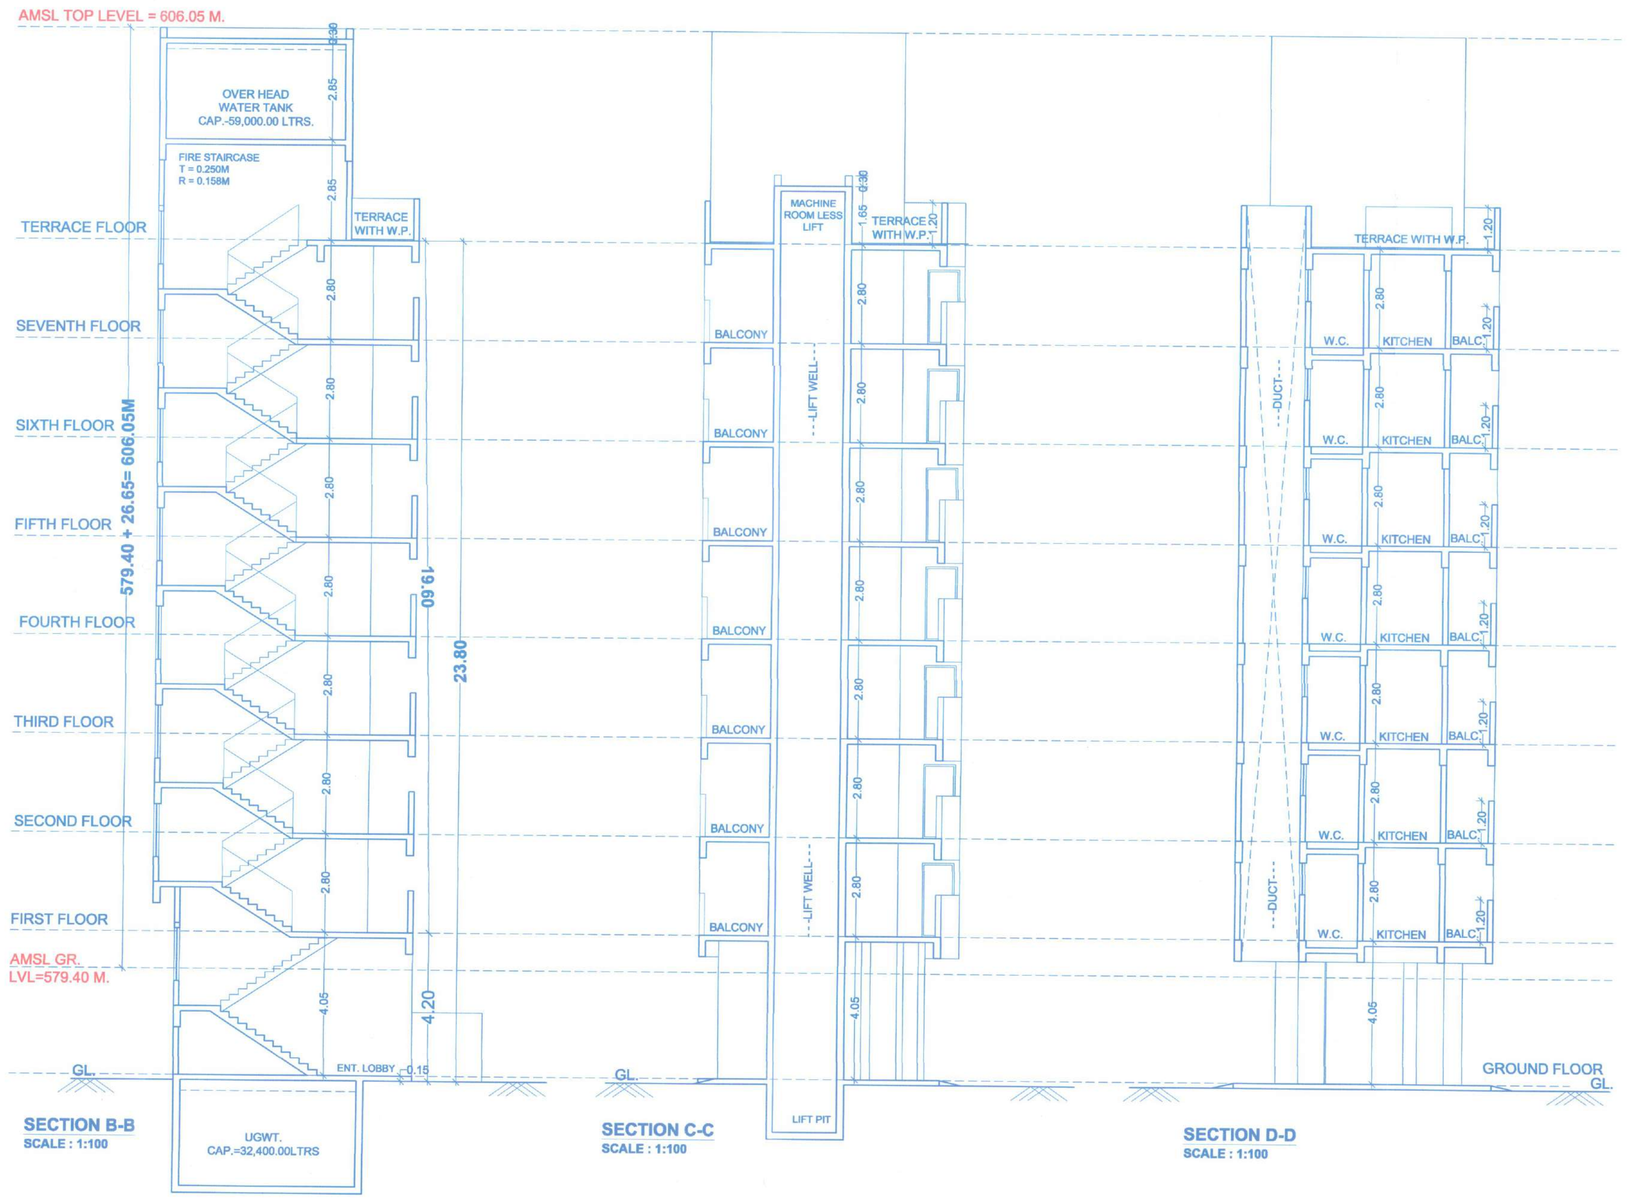

SECTION B-B
SCALE : 1:100

SECTION C-C
SCALE : 1:100

SECTION D-D
SCALE : 1:100

STAMP OF APPROVAL

25/25

MHADA / LIG

1.PREVIOUSLY SANCTION UNDER CC NO.1790/23_DATE-26.10.2023

PUNE MUNICIPAL CORPORATION BUILDING DEVELOPMENT DEPARTMENT APPROVED PUNE

Revised BP

APPROVED SUBJECT TO CONDITION
APPROVED UNDER COMMENCEMENT
CERTIFICATE NO. CC/2552/23
DATE 11/1/2024

Building Inspector — Deputy Engineer, Building Development Department

Project :-

PROPOSED COMMERCIAL & RESIDENTIAL BUILDING AT S.NO. 111/11/1 (P) BANER, PUNE.

Sign, Address Of The Owner / P.O.A. Holder :-

THE MUNICIPAL DRABUILDING IS PREPARED FROM THE INSTRUCTION, INFORMATION, SPECIFICATION, PAPERS AND LEGAL DOCUMENTS ETC. GIVEN BY ME AND THE AUTHENTICITY OF THE SAME IS MY RESPONSIBILITY. I THE OWNER / P.O.A. HOLDER HAVE READ & STUDIED THIS AND ALL THE DRABUILDINGS ALONG WITH DOCUMENTS FOR SUBMISSION AND THEY ARE AS PER MY INSTRUCTIONS & INFORMATION'S GIVEN TO THE ARCHITECT.

M/S Eternity Spaces through its POA holder Merlin Bhiingarwala Developers LLP through its Authorized Signatory.

FOR ANA CONSORTIUM PVT. LTD.

Reg.No.1823
7th Floor,Mantri Streling,
Behind Manikchand Galleria,
Off SB Road,CTS no.997,
Shivajinagar, Pune -16
Tele : 020 25656542 / 3442

DATE	REVISION	ISSUED DRG. DATE	DWG. NO.	NORTH
05.03.2022	R-4	10.01.2024	BP LAYOUT PLAN	N
			JOB NO.	SCALE
			2931	1 : 100
			DEALT	DESIGN AR.
			Deepak /Akshay	Ar. Amarja

\\SERVER\Current Data\Current Data\M\Merlin Group\2931_S.No.111_Baner\Liaison\2- BP Layout Plan