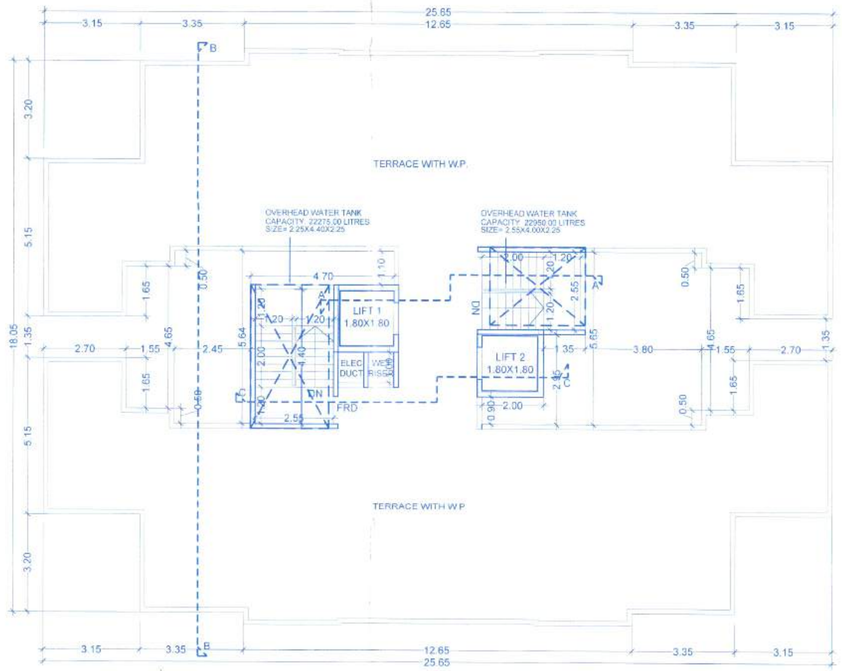

TERRACE FLOOR PLAN
SCALE 1:100

N

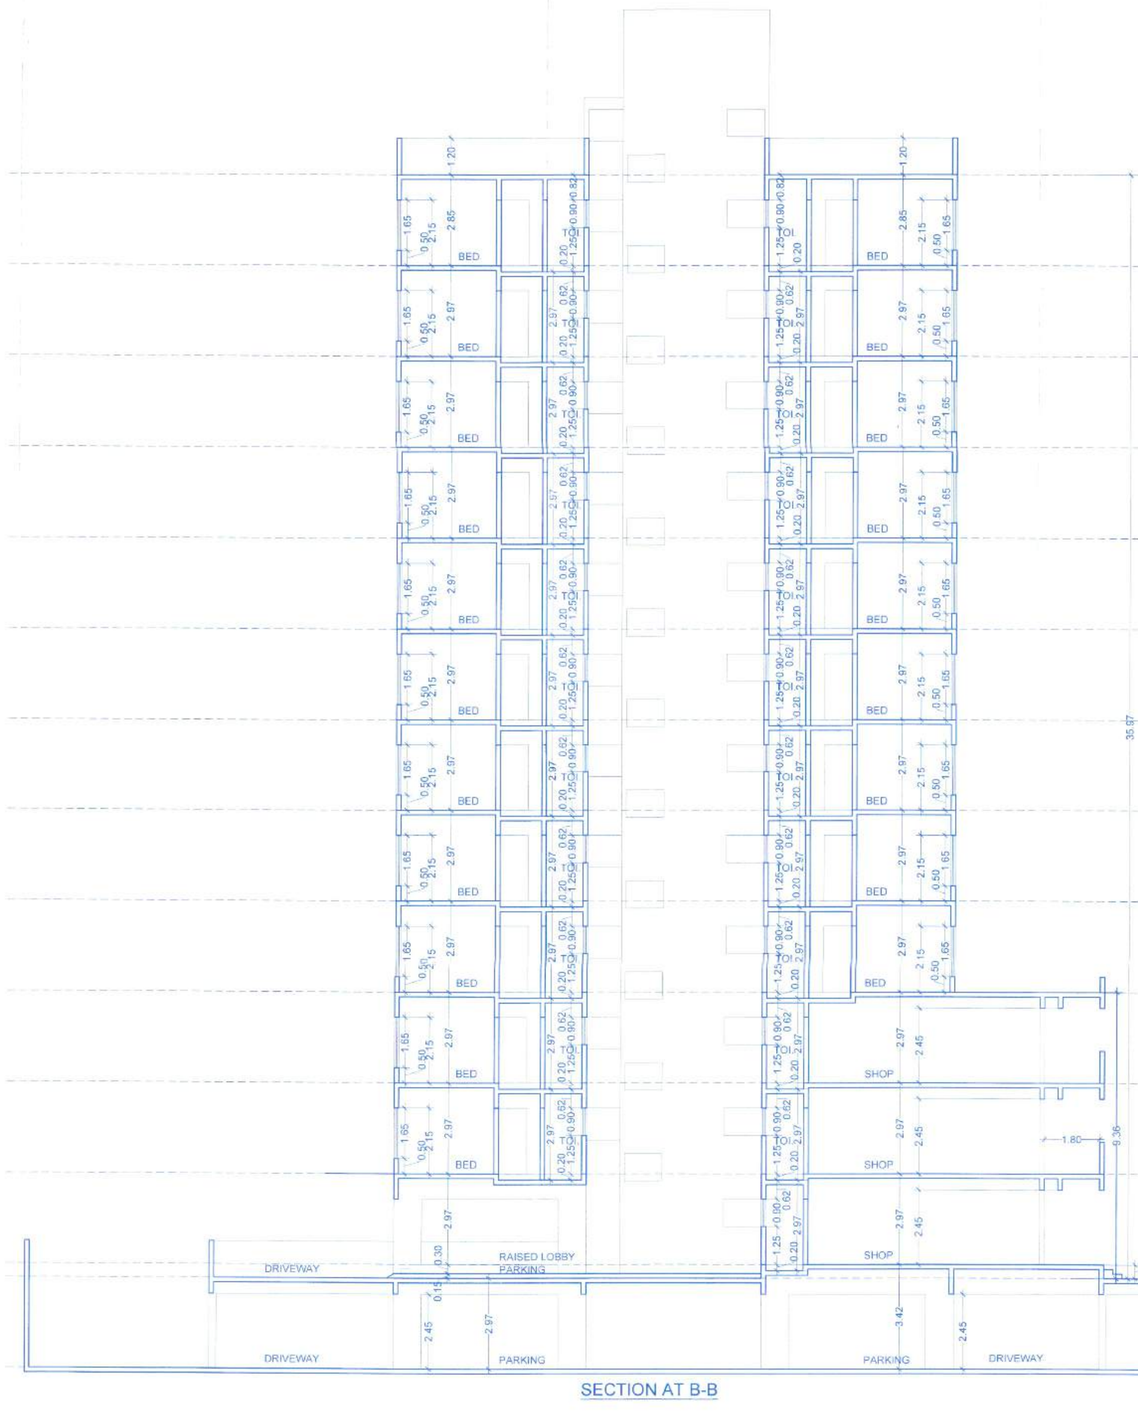

SECTION AT B-B

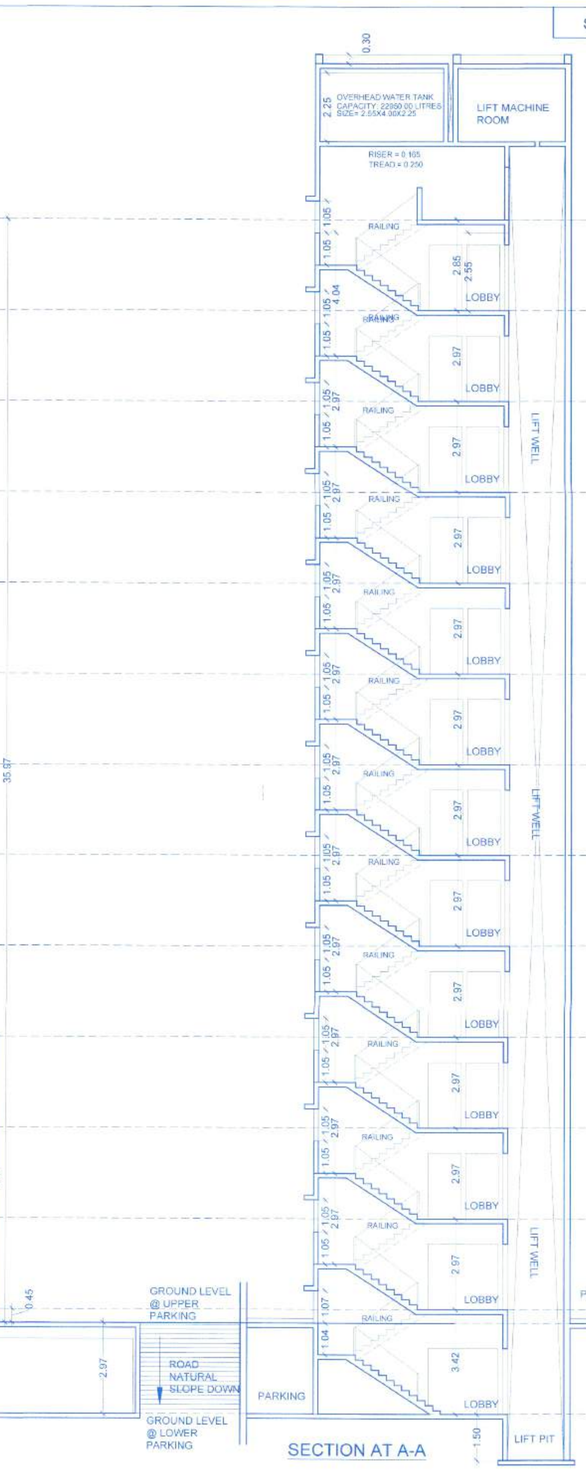

SECTION AT A-A

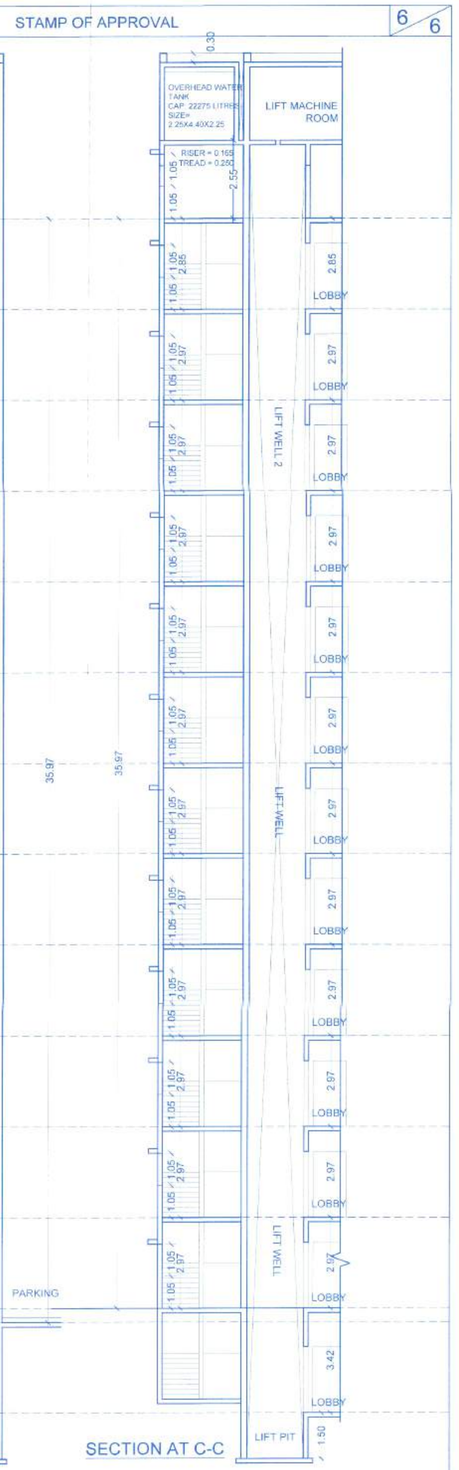

SECTION AT C-C

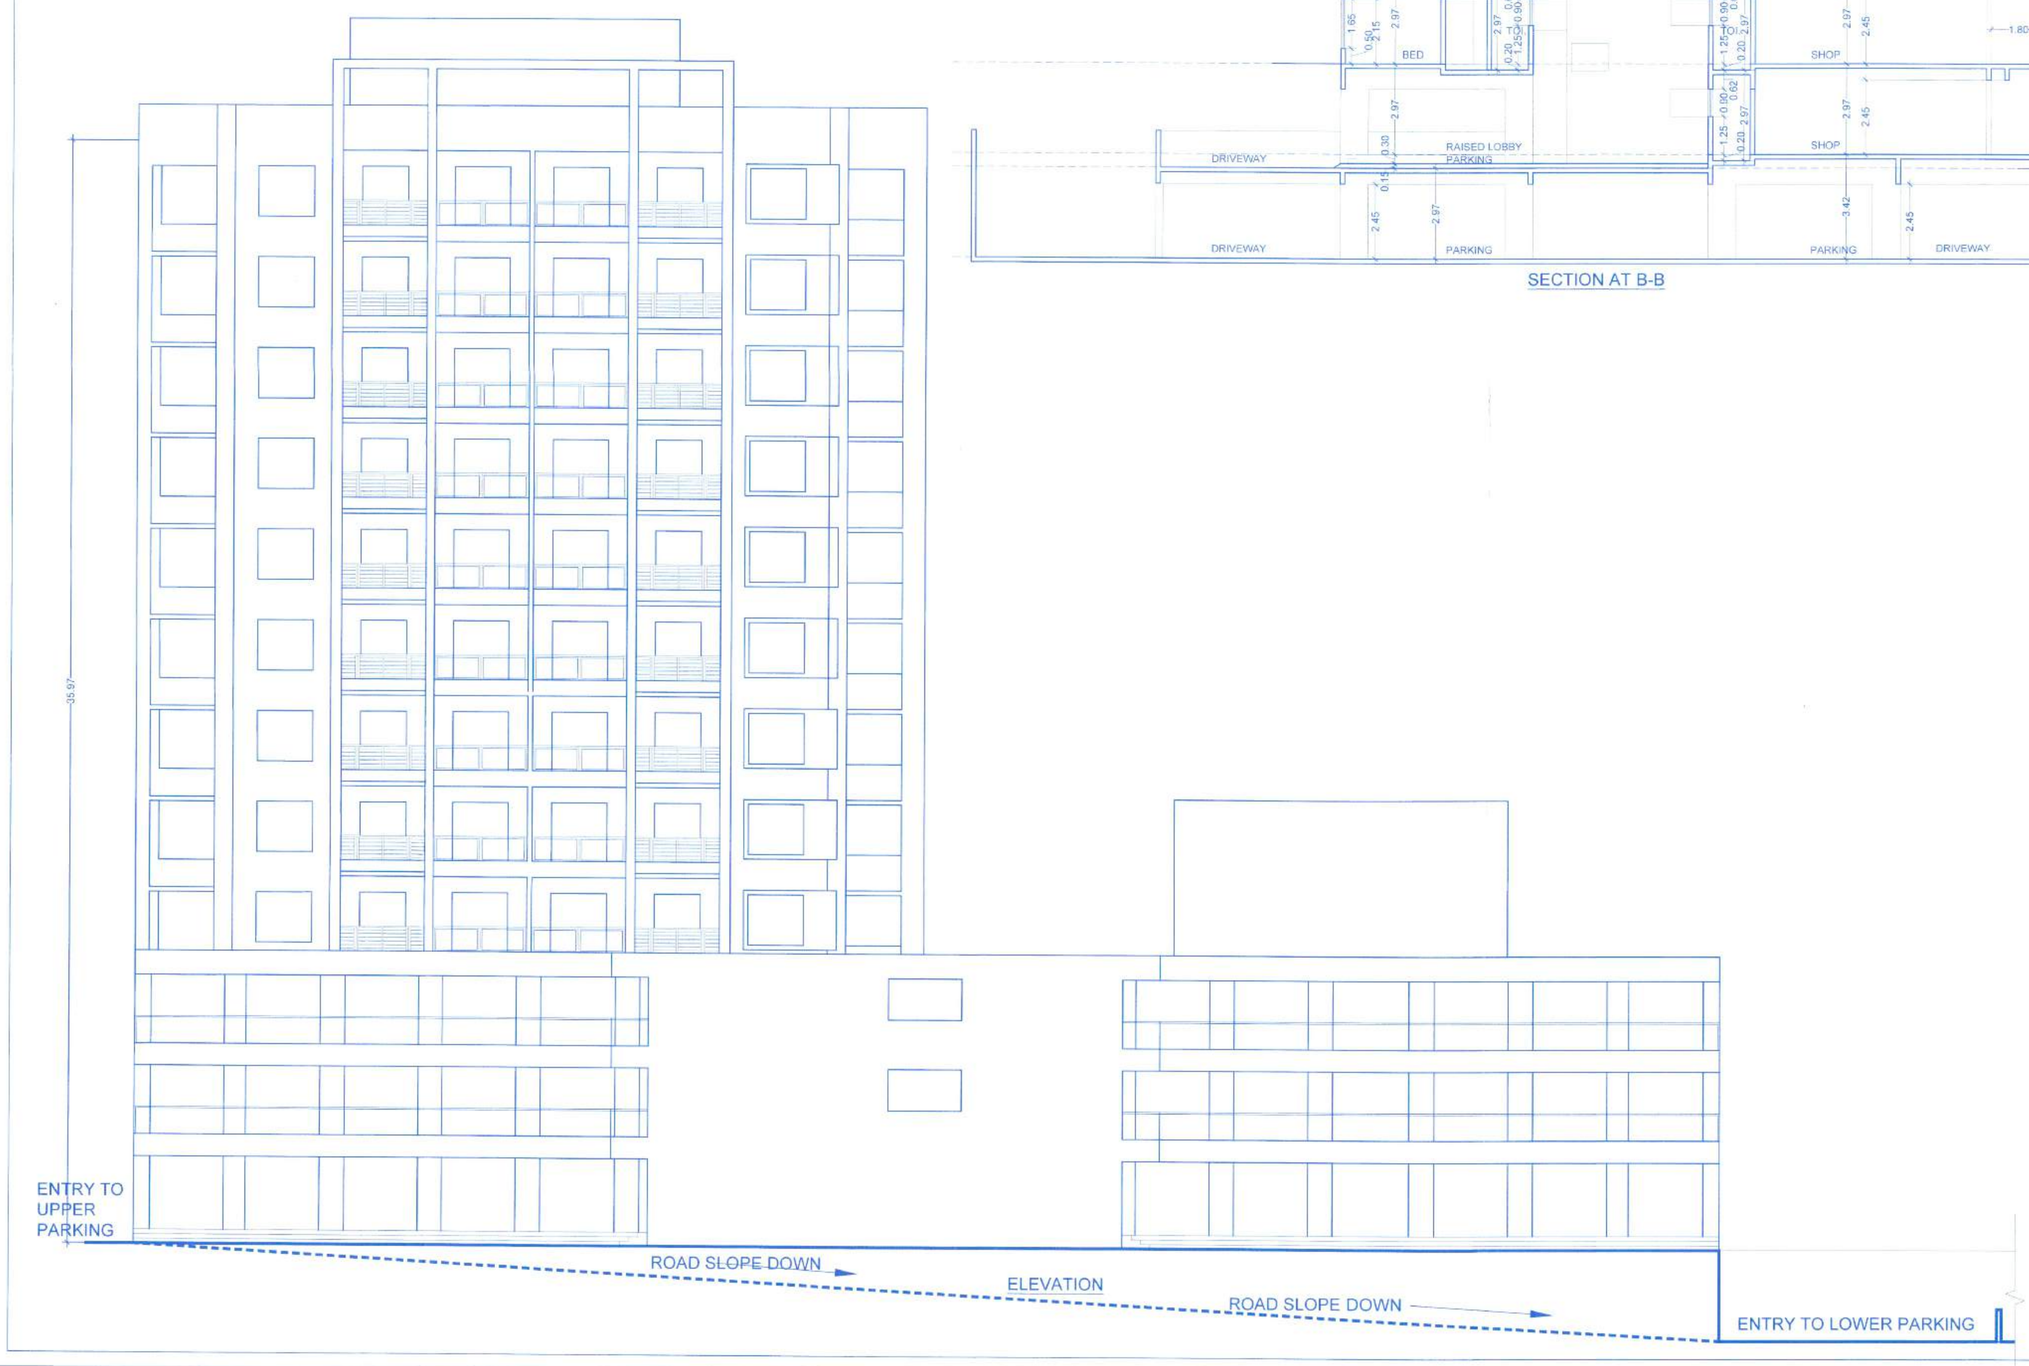

BRIEF SPECIFICATIONS -
* FOUNDATION UP TO HARD STRATA.
* RCC FRAME STRUCTURE.
* EXTERNAL AND INTERNAL WALL 0.15 THK
* EXTERNAL SAND FACED PLASTER AND INTERNAL NEERU FINISHED CEMENT PLASTER.
* T.W.DOORS & M.S.WINDOWS.
* M.M. TILE FLOORING.

LAND OWNER (AS PER 7/12 OR P.R.C.)

POWER OF ATTORNEY HOLDER

CLIENT/FIRM'S NAME
M/S SAI INFRA

CONTENTS
TERRACE FLOOR PLAN & SECTIONS

PROJECT (REVISED PROPOSAL)
PROPOSED RESIDENTIAL & COMMERCIAL
BUILDING AT S. NO. 9, HISSA NO 1A +1B
MOHAMMEDWADI, PUNE

REVISION	DEALT	DATE

SIGN., ADDRESS OF THE OWNER-S/POWER OF ATTORNEY HOLDER/S

This municipal drawing is prepared from the instructions, information, specifications, papers and legal documents etc. given by me/us and the authenticity and validity of the same is my/our responsibility. I/we the undersigned, the owners and/or power of attorney holder-s have read & studied all the documents, forms and all the drawings along with documents for submission and they are as per my/our instructions & information given to the Architect.

Name/s: M/S Sai Infra
1.) MR.: VISHAL SURESH BHANGRE
2.) G.K.S. VENTURES
MR.: SARVESH RAVINDRA GADIYA
3.) MR.: VISHAL VILAS JAIN
Address: 301,302 Orion Epic,
Above Axis Bank,
B.T.Kawade Road, Pune - 01

Sign
Sign
Sign

ARCHITECT

SAURABH J. RAJDERKAR
ARCHITECT
CA/2007/40422

Address: A2/2, Kusum Society, H.K.M. Road,
Model Colony, Pune - 411016
Phone: +919822287674, 020-25655314
Email: ar.rajderkar@gmail.com

Job no.	050
Drg. no.	M-3
Scale	1:100
Rev. no.	R-0
Date	15.01.17
Dealt	Saurabh
Checked	
S.J.R.	

G:\SR\R1V5.dwg

APPROVED SUBJECT TO CONDITION
APPROVED UNDER DEVELOPMENT PLAN
CERTIFICATE NO. 22/222/2017 DT. 11/12/17
Building Architect

PUNE MUNICIPAL CORPORATION
BUILDING CONTROL DEPARTMENT
APPROVED