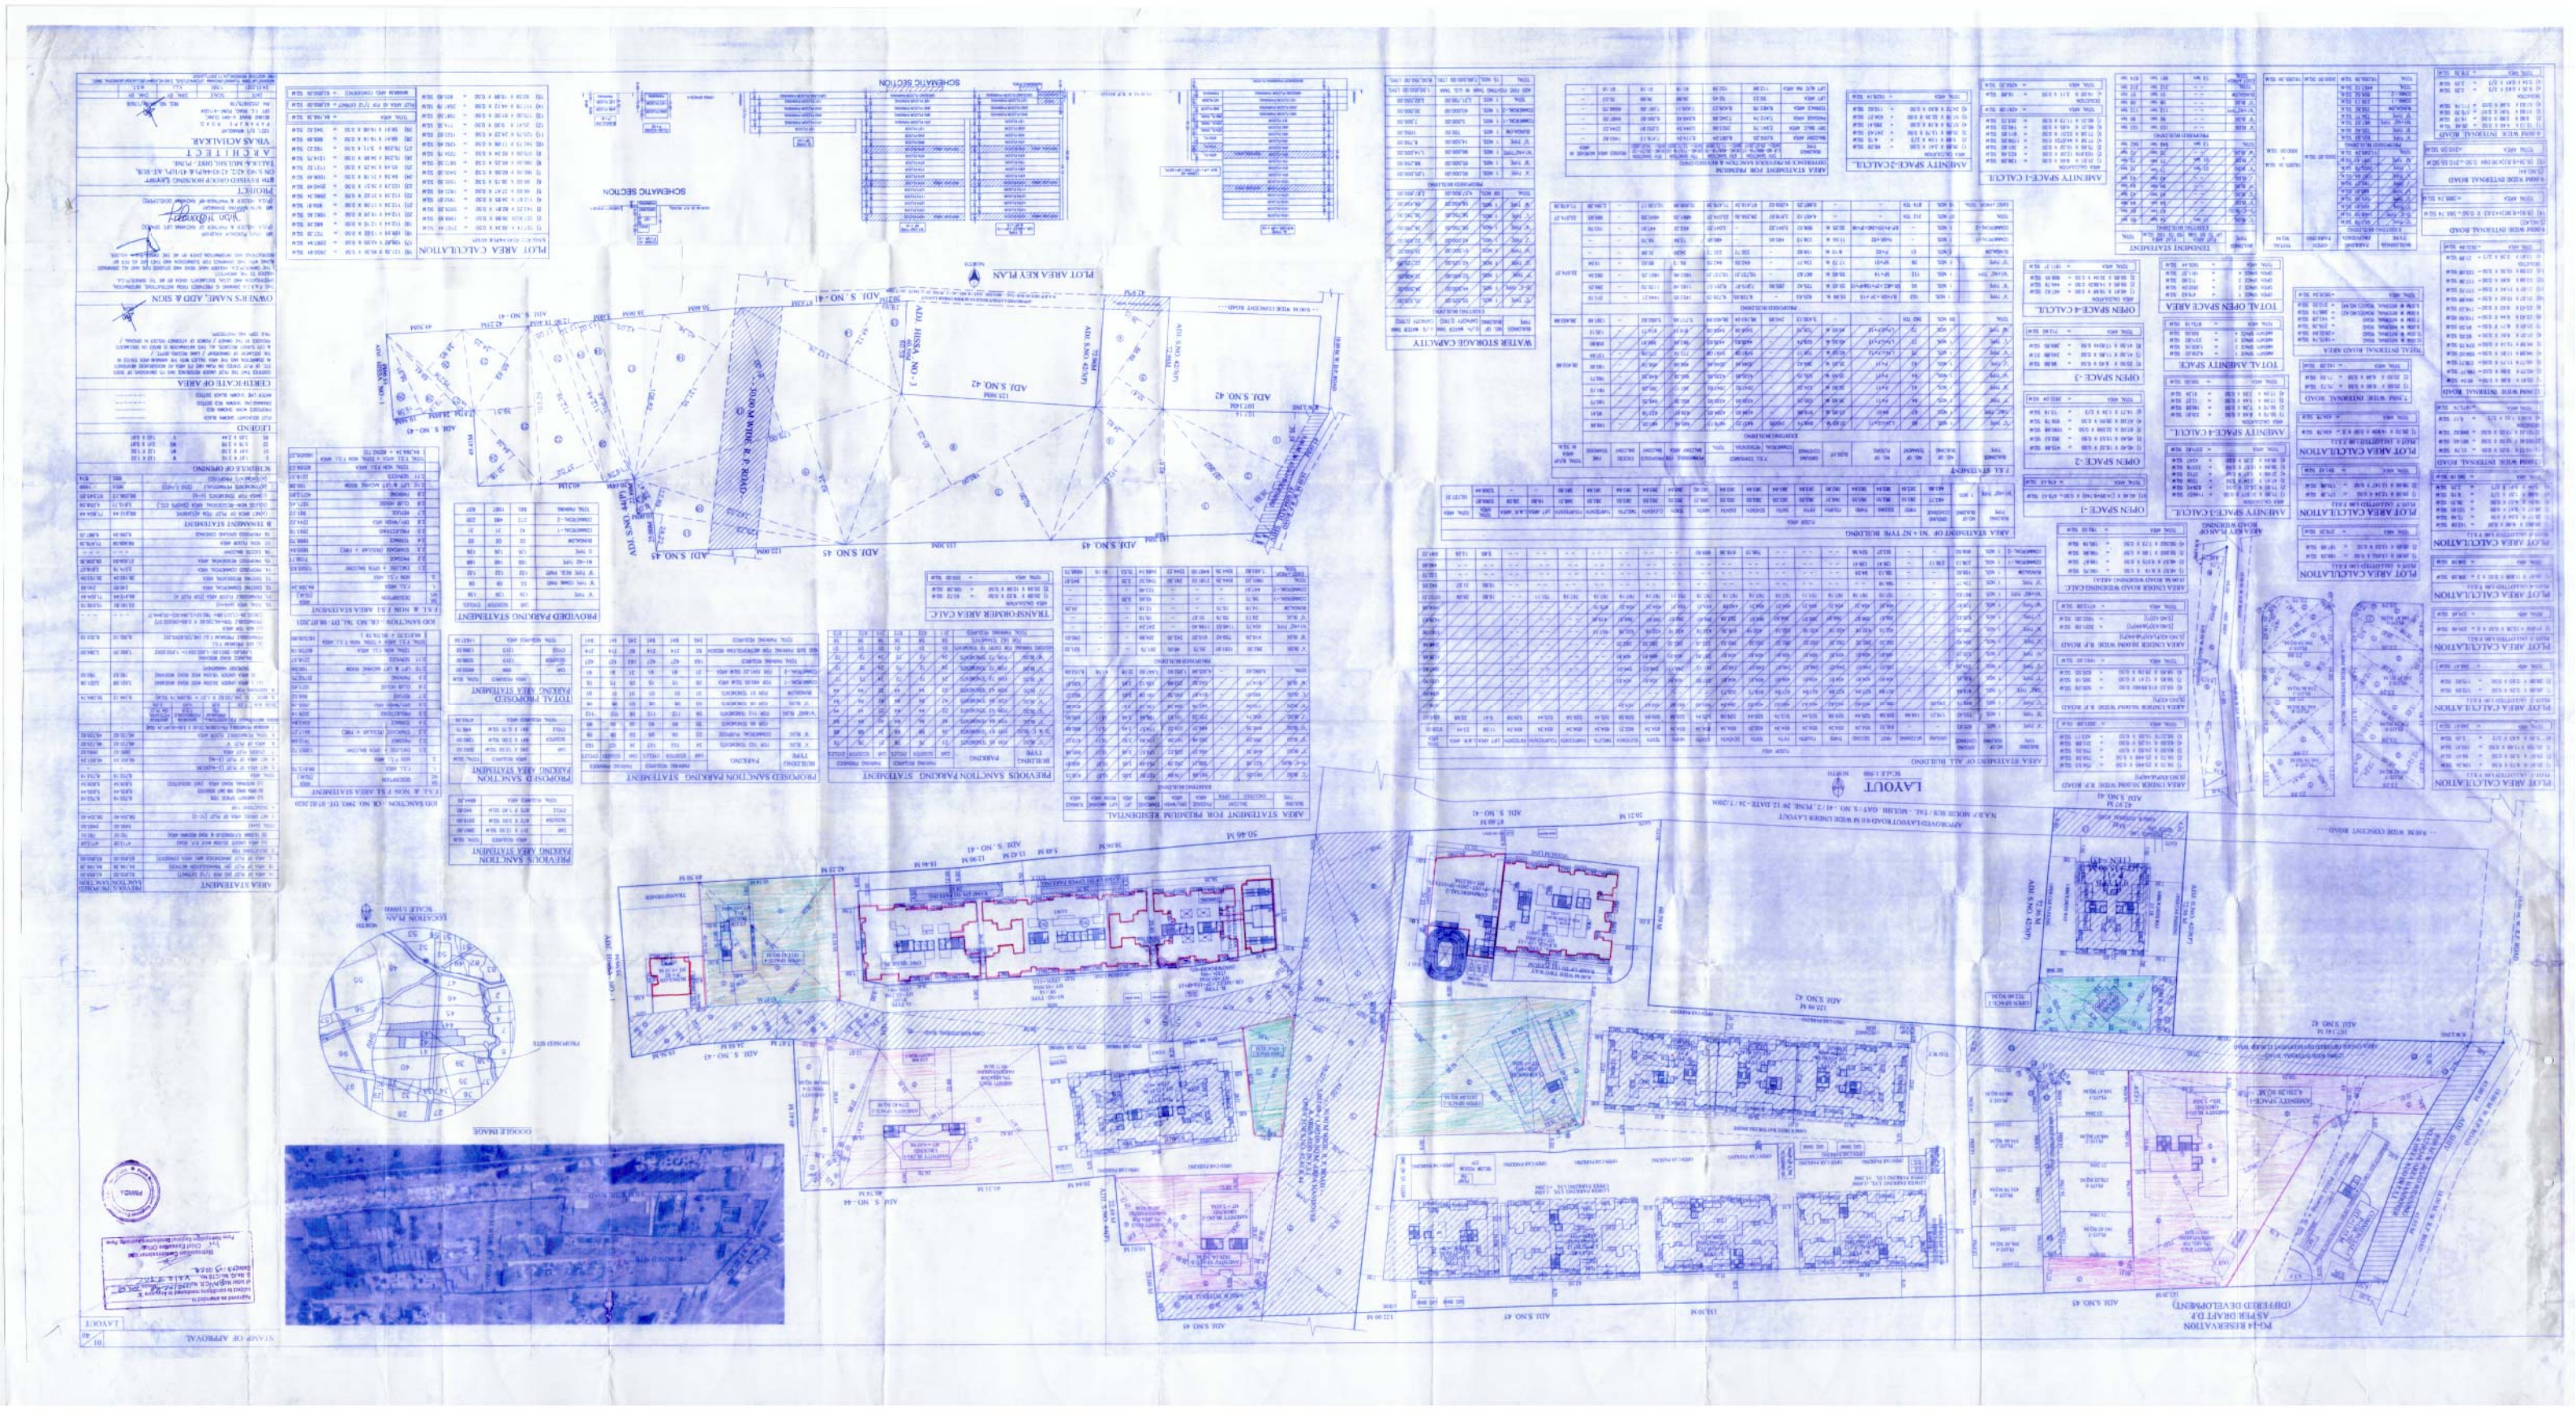
LAYOUT
SCALE 1:500
PLOT AREA CALCULATION
AREA STATEMENT FOR PROPOSED SANCTION PARKING
SCHEMATIC SECTION
PLOT AREA KEY PLAN
LOCATION PLAN
GOOGLE IMAGE
OWNER'S NAME: ADB & SON
ARCHITECT
STAMP OF APPROVAL