SEAL OF APPROVAL

APPROVED SUBJECT TO THE CONDITION MENTIONED IN the office letter

No. CIDCO/BP-15499/POW/NA/2017 1928

Dated : 11-07-2017 11 AUG 2017

11/8/17

Sr.Planner/Asso.Planner(BP)
CIDCO of Maharashtra Ltd.
Raighad Bhavan, 4th Floor,
Plot No.4, Sector-11,
CBD-Belapur, Navi Mumbai.

BUILDING: 1 (B)

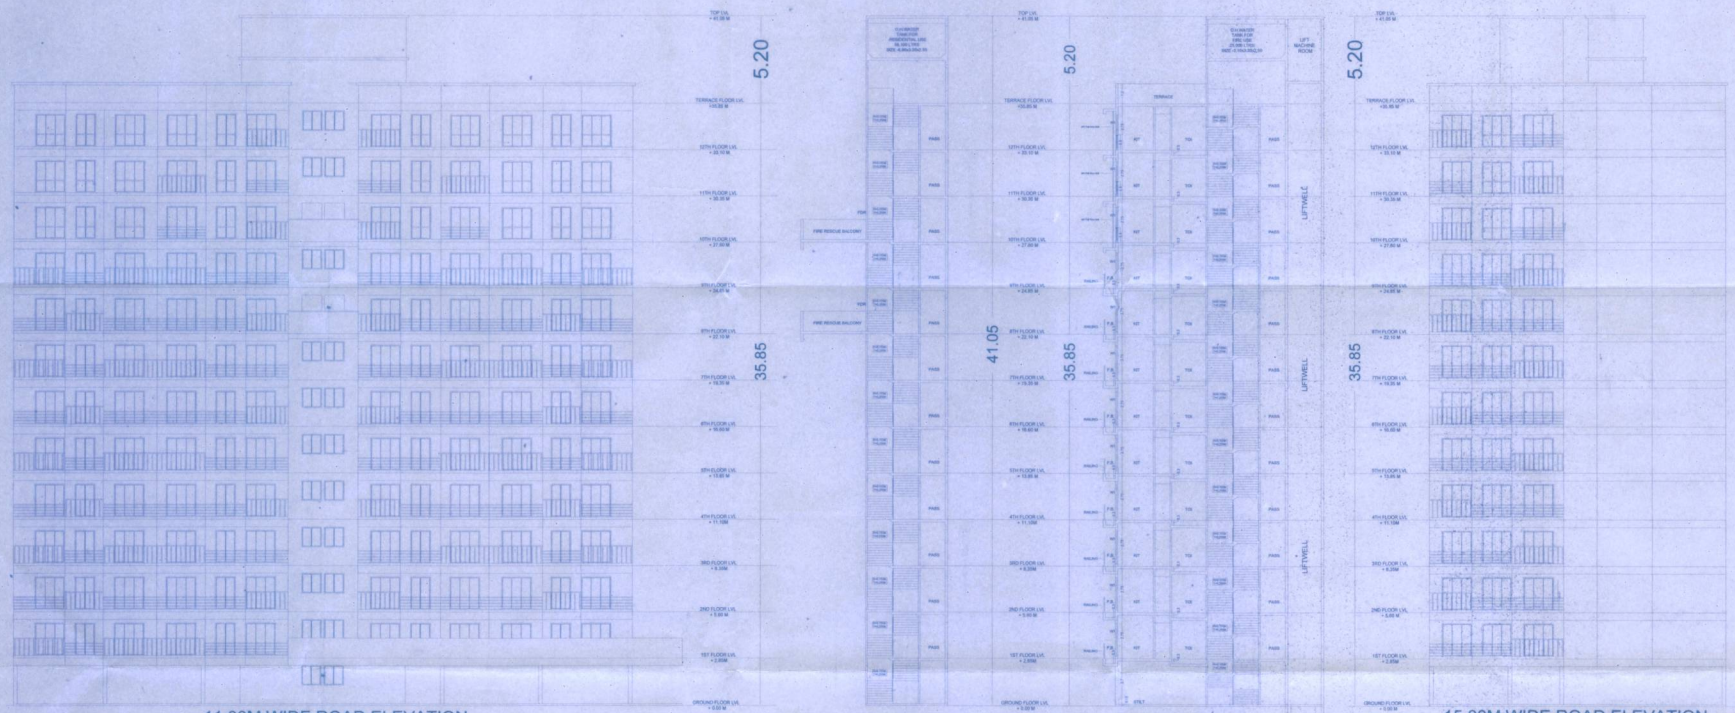

ELEVATION

11.00M.WIDE ROAD ELEVATION

SECTION B-B

SECTION A-A

15.00M.WIDE ROAD ELEVATION

LAKHANI BUILDERS PVT LTD
Director

For, ATUL PATEL ARCHITECTS
Prop. No. 1999/2000

ATUL PATEL- Reg.No.CA/ 2000-22400

OWNER'S NAME
M/S.S.R.K.ASSOCIATES.THROUGH ITS PAR.MR.ABDUL RASHID IBRAHIM SHAIKH +3.AND M/S.LAKHANI BUILDERS PRIVATE LIMITED THROUGH ITS DIR. MR.V.S.LAKHANI + 4

PROJECT INFORMATION
PLOT NO : 39
SECTOR NO. : 10
NODE : Ulwe

PROJECT TYPE:
CONSULTANT NAME

For S.R.K. ASSOCIATES
Partners

ATUL PATEL
ARCHITECTS

		SCALE	DRAWN BY/CHECKED BY
		1:100	
AWARD NO.	CIDCO/BP-15499/POW/NA/2017	DATE	11-07-2017
REV NO.	0 (R1) (R2)	SHEET NO.	3 / 3

This is a system generated drawing as per the soft copy submitted by the Architect/ License Engineer