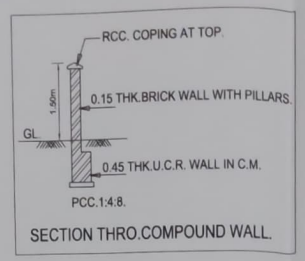

SECTION THRO.COMPOUND WALL.

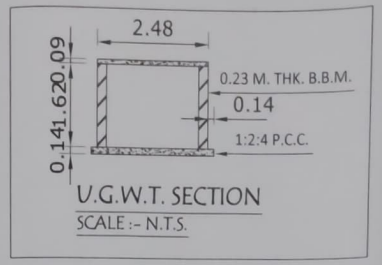

U.G.W.T. SECTION

SCALE :- N.T.S.

STAMP OF APPROVAL

Sanctioned No. B.P. /Tathwade/61/2021
Subject to conditions mentioned in the
Office Order No.
even dated 06/08/2021

Pimpri
Date : 06/08/2021

Deputy Engineer
Building Permissions and Unauthorised Construction/
Encroachment Control & Demolition Department
Pimpri Chinchwad Municipal Corporation
Pimpri - 411 018

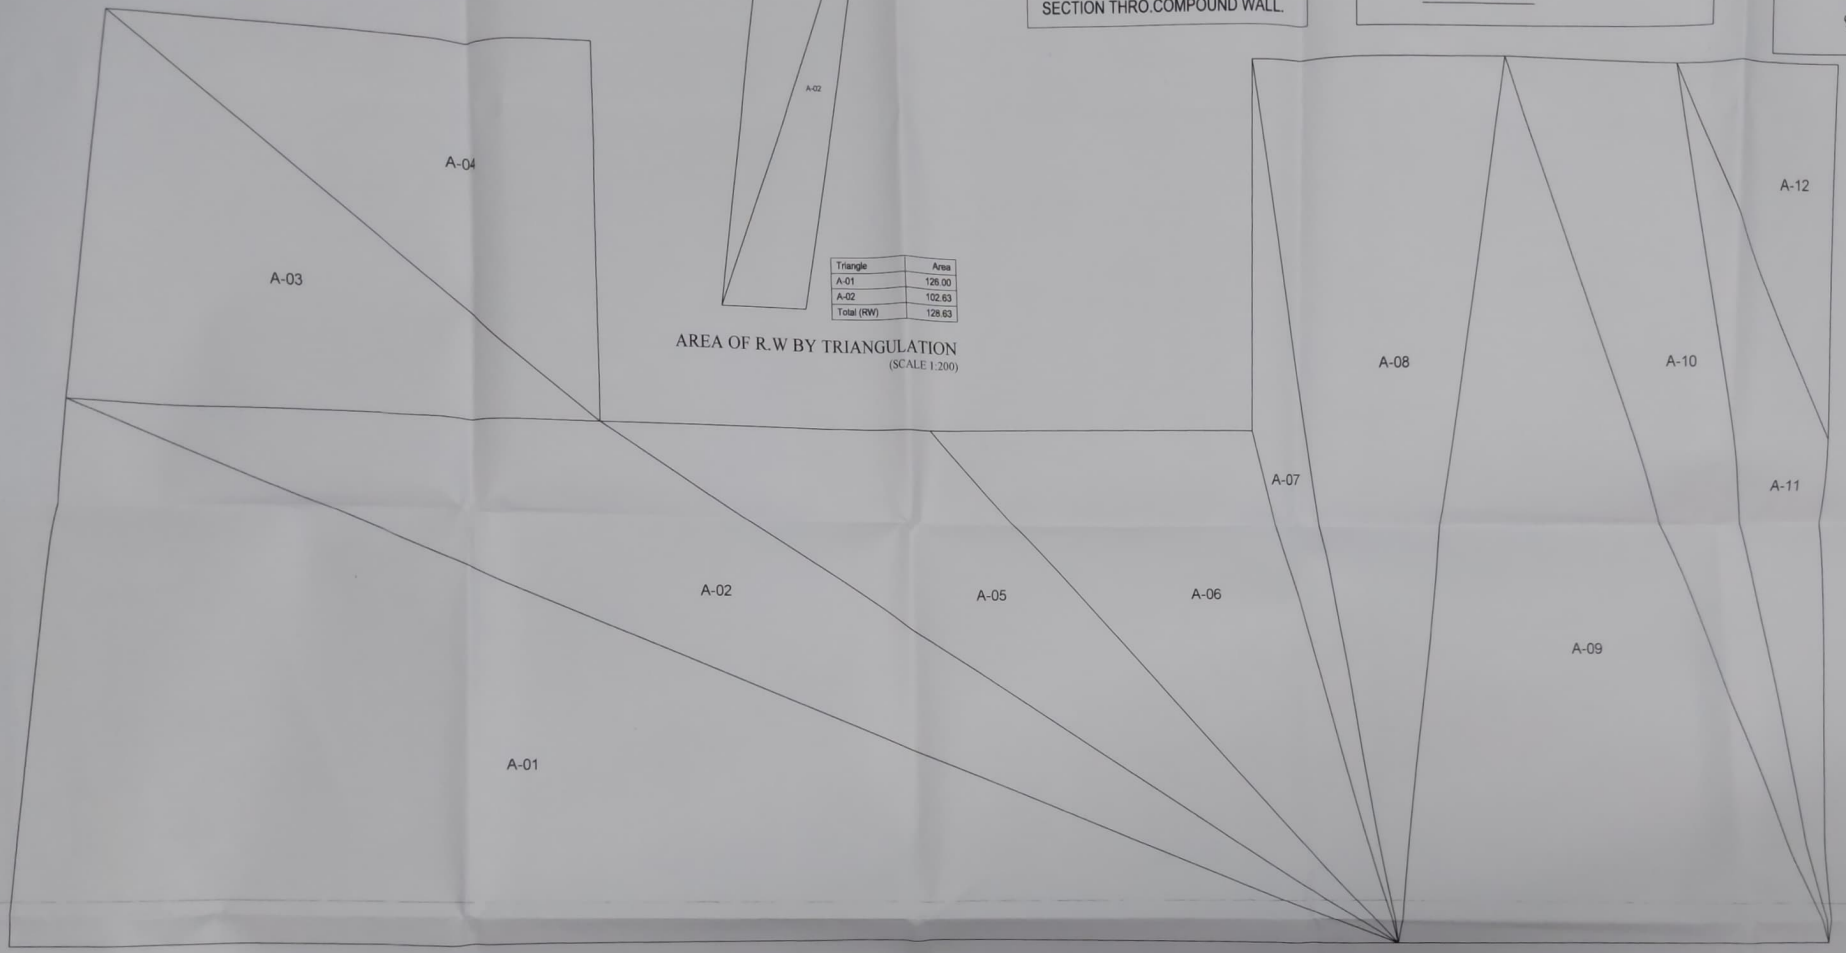

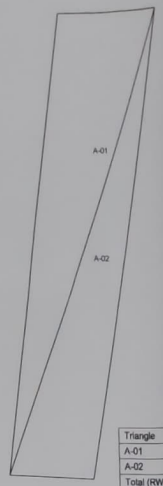

Triangle	Area
A-01	126.00
A-02	102.63
Total (RW)	128.63

AREA OF R.W BY TRIANGULATION
(SCALE 1:200)

AREA OF PLOT BY TRIANGULATION
(SCALE 1:100)

Triangle	Area
A-01	502.53
A-02	181.75
A-03	130.01
A-04	117.94
A-05	120.18
A-06	121.10
A-07	34.25
A-08	154.89
A-09	267.44
A-10	102.02
A-11	59.08
A-12	41.67
Total (PLOT)	1832.85

OWNER'S NAME &	OWNER'S SIGN.
MR SANJAY OMPRAKASH SASANE & OTHER 2 THROUGH POA M/S MAHALAXMI ENTRPRISE THROUGH PARTNERS 1)MR.MITESH ASHOK TANK, 2) ATISH NAVNATH JAMBULKAR & 3) PRADIP KESHAVJI MAKWANA	

PROJECT:

SURVEY NO : 40/11 (P)

PLOT NO : HISSA NO :

CTS NO :

DESCRIPTION : VILLAGE - TATHWADE

ARCHITECT

VASTU VISION ARCHITECTS

Regd office :- Office No - 104,First Floor,Mahavir Arcade,Near HDFC Bank, Thermax Chowk, Chinchwad, Pune 411 019, Contact - 9850525688,Email - vastuvision.arch@gmail.com

DRAWN BY	CHECKED BY	ARCHITECT SIGN.
SCALE 1:100	DATE 02/07/2021	
JOB NO	INWARD NO	

SHEET NO - 2/4