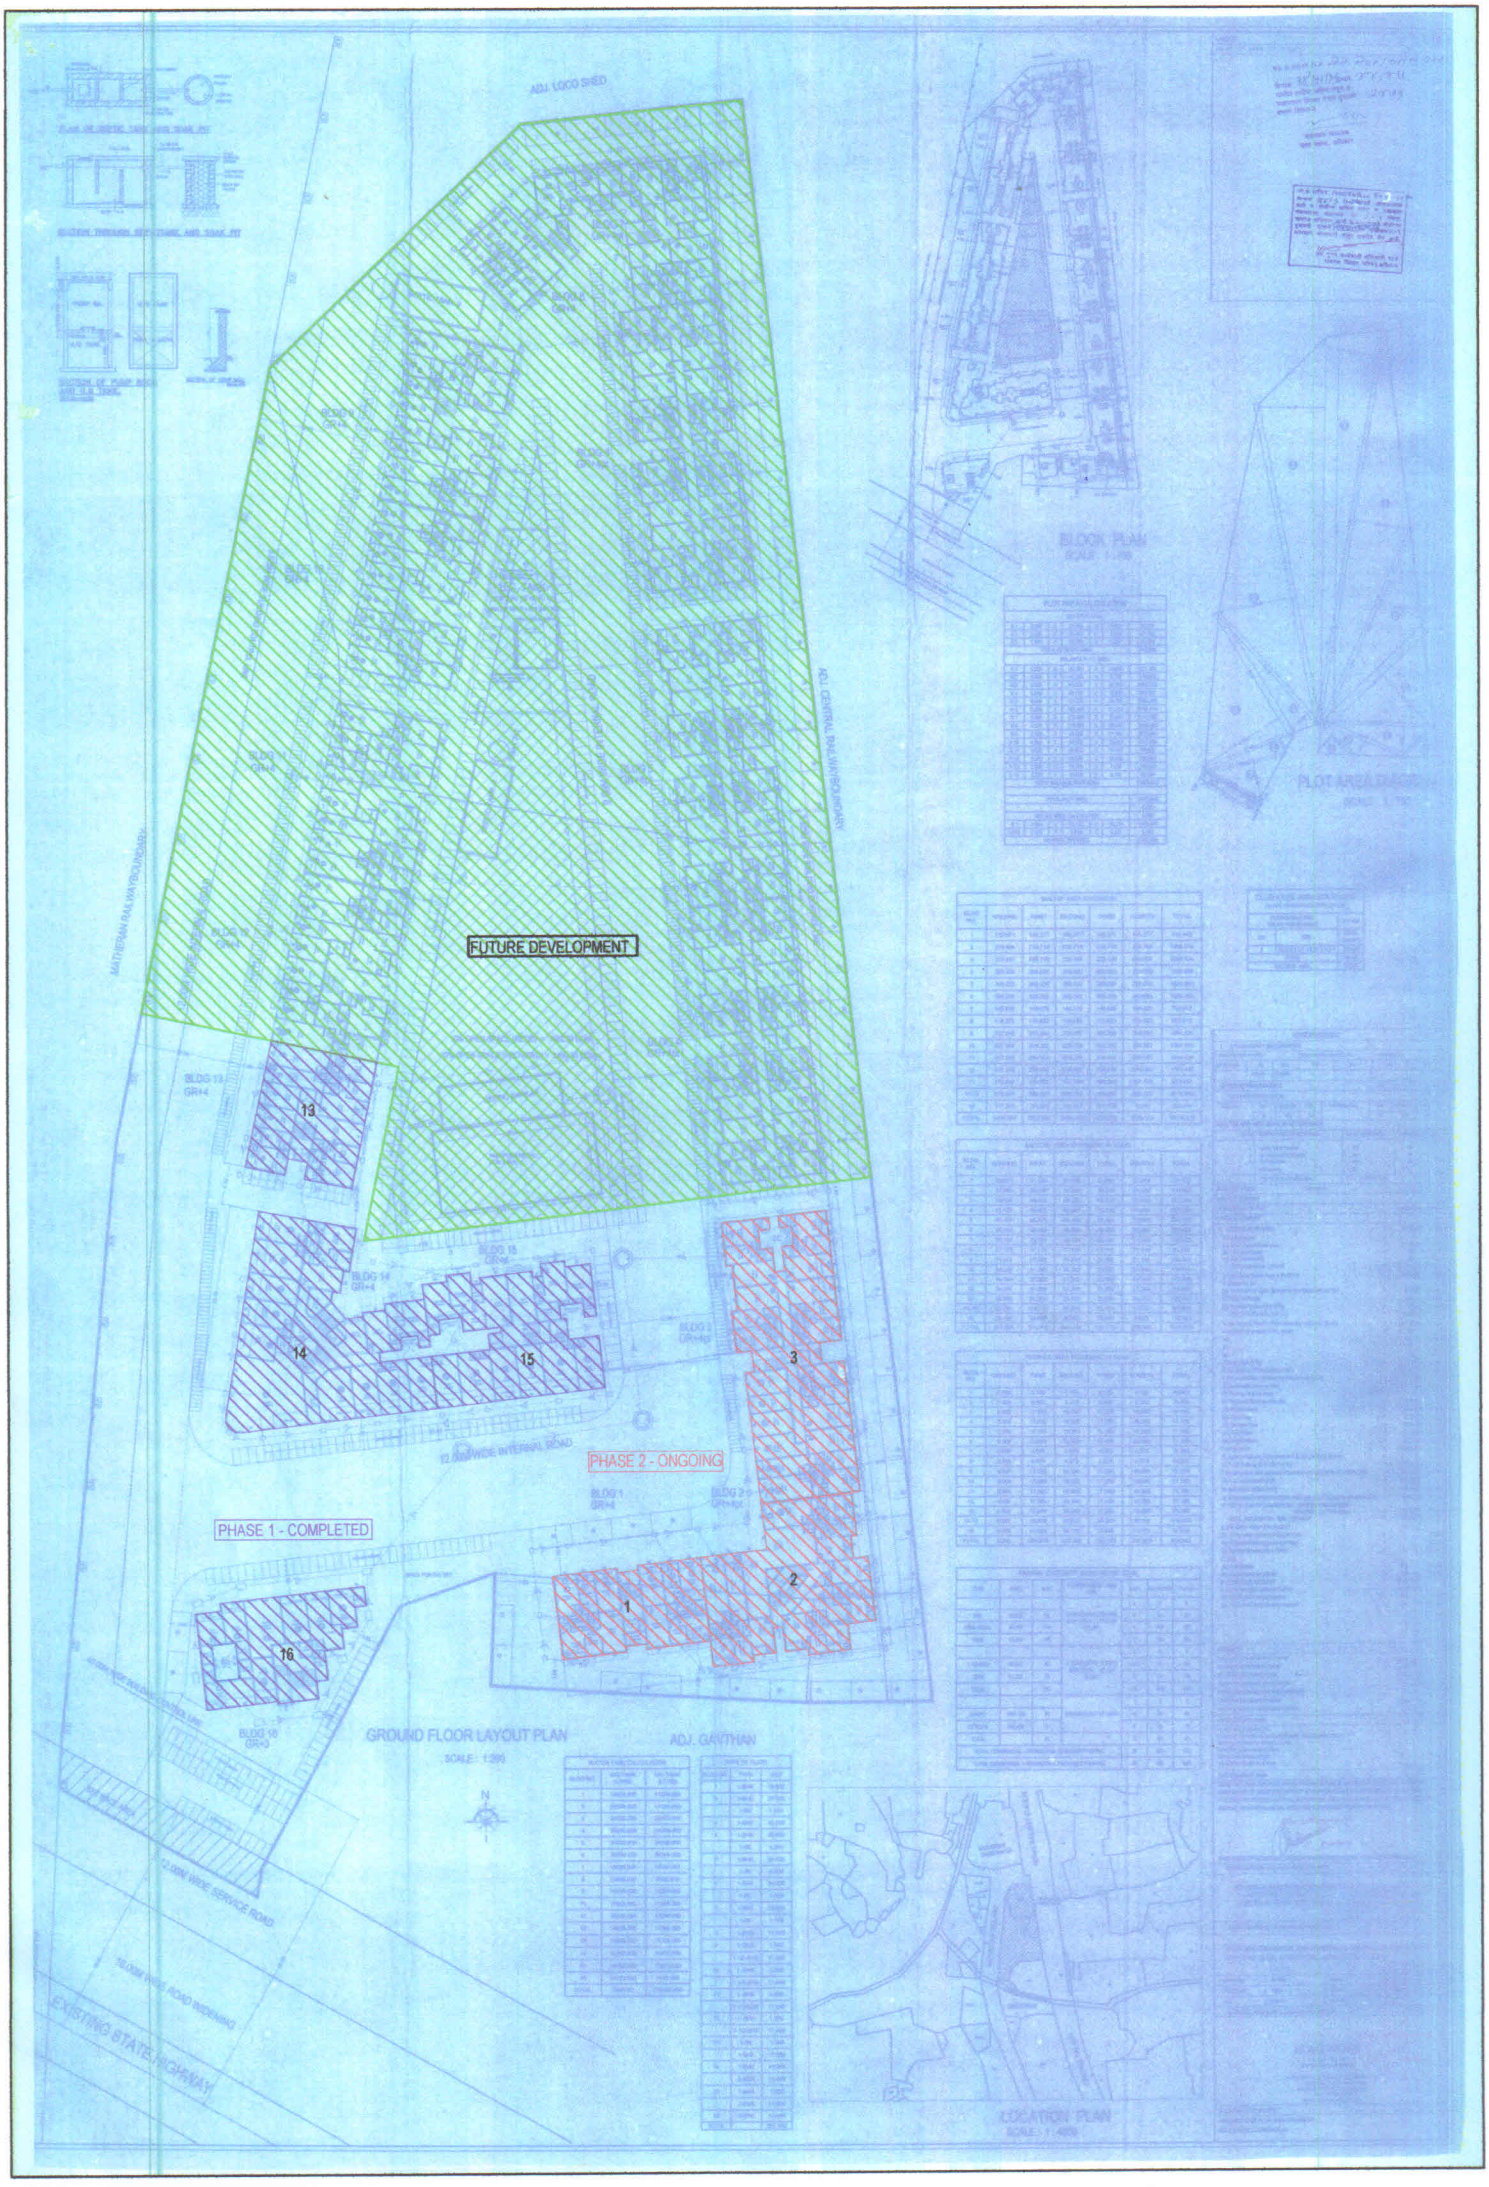
ADJ. LOCO SHED
FUTURE DEVELOPMENT
MATHEWHAN RAILWAYBOUNDARY
ADJ. CENTRAL RAILWAYBOUNDARY
13
14
15
3
2
1
16
PHASE 2 - ONGOING
PHASE 1 - COMPLETED
12.00M WIDE INTERNAL ROAD
GROUND FLOOR LAYOUT PLAN
ADJ. GAVTHAN
BLOCK PLAN
PLOT AREA DIAGRAM
LOCATION PLAN
EXISTING STATE HIGHWAY