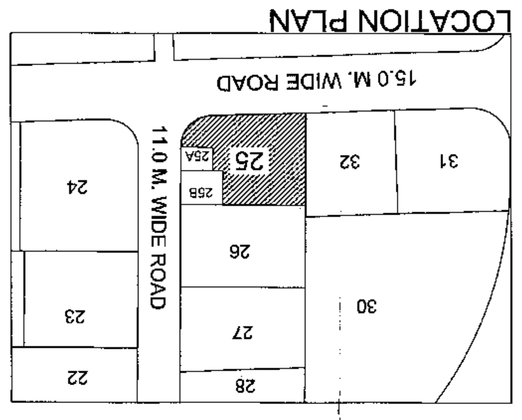

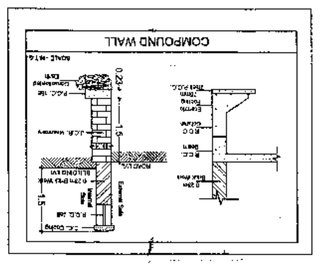

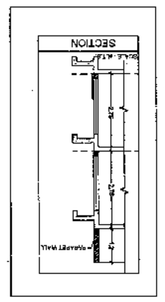

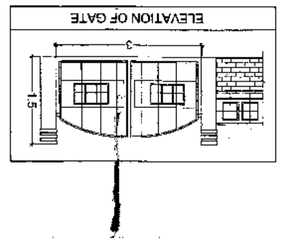

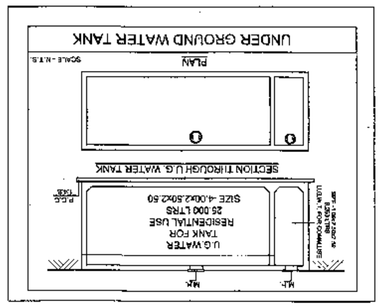

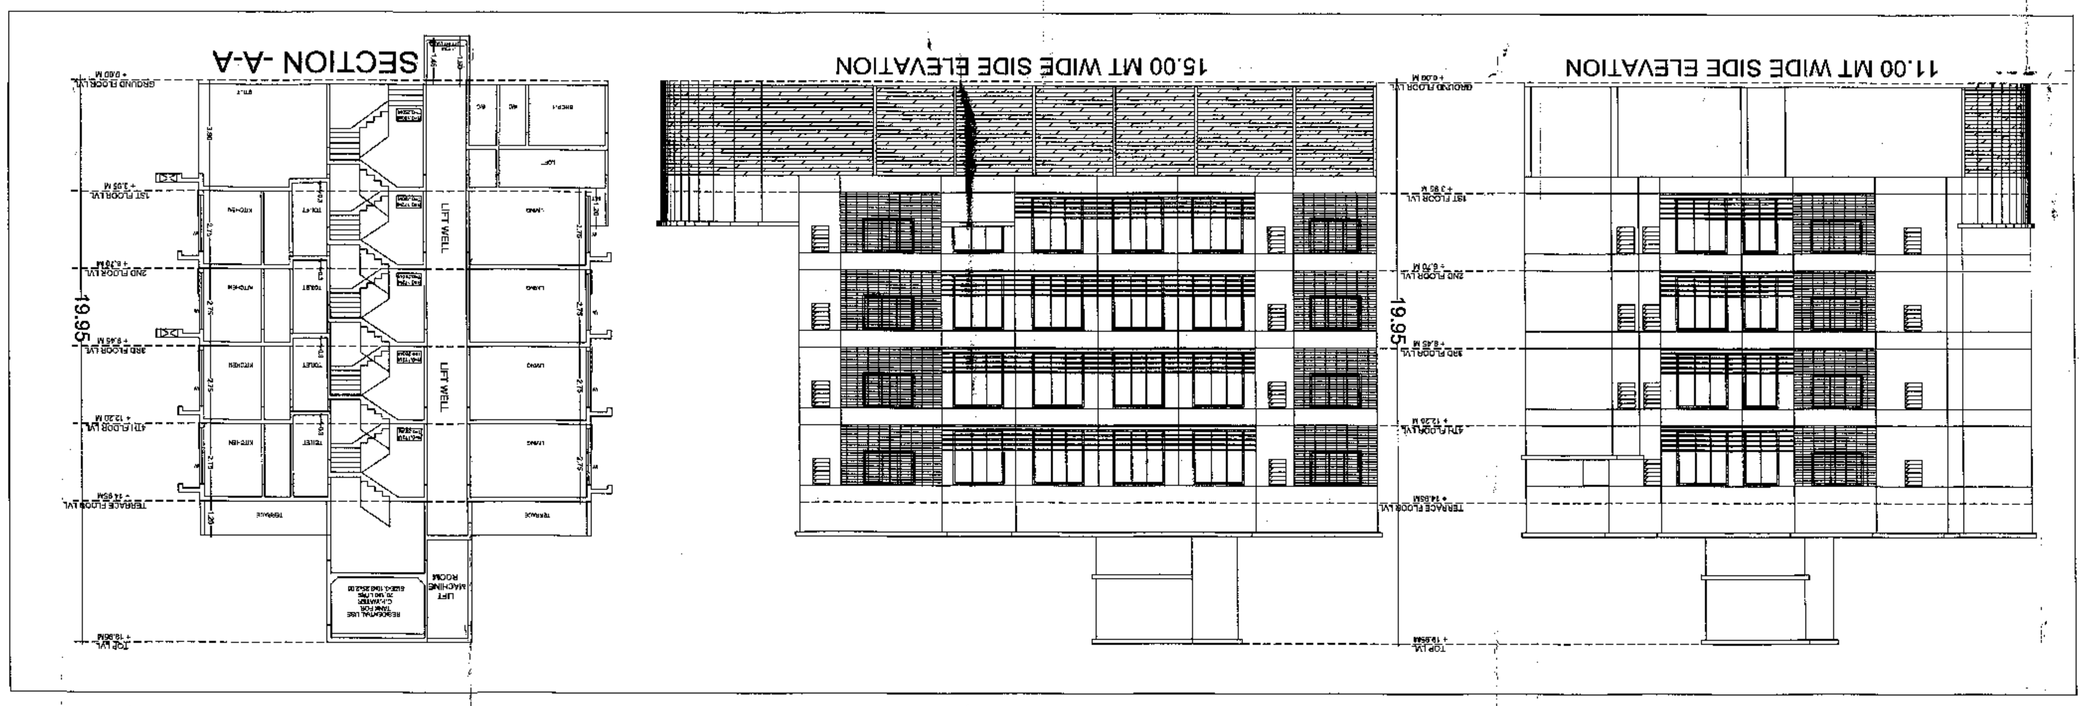

OWNERS NAME
M/S.A.M.REALTY THROUGH ITS PARTNERS,MR.SHAMSUDDIN PATEL AN D OTHERS THREE
PROJECT INFORMATION
PLOT NO : 25 SECTOR NO.: 1 MODE : Tele(Area)
PROJECT TYPE
CONSULTANT NAME
ATUL PATE, ARCHITECTS Regd No.: CA/2003/39000
ATUL PATEL ARCHITECTS Sr. Architect & Town Planner Govt. Regd. Valuer Ahmedabad - 380 015. Ph. 26300036 / 26300037

JOB NO.	DRG.NO.	SCALE	DRAWN/SUPERVISED BY
		1:100	

REVISED NO.	DESCRIPTION	DATE
REV NO.	1	01-06-2019

SHEET NO. 3 / 3

This is a system generated drawing as per the soft copy submitted by the Architect/ License Engineer

SEAL OF APPROVAL

APPROVED SUBJECT TO THE CONDITION MENTIONED IN the office letter

Sourcing Date	01-06-2019
No.	CDCO/BP-164/2019

APPROVED SUBJECT TO THE CONDITION MENTIONED IN the Office Letter

Document certified by PATEL

No. CDCO/BP-164/2019/TROMBAY & K/2019/5372

Dtd. 22 Aug 2019

Name - PATEL MITHILESH JAMARGHAI
Designation - Town Planner
Organisation - CDCO OF MAHARASHTRA LTD
Date - 30-Aug-2019 18:45:38

Sr.Planner/Asso.Planner(BP)
CIDCO of Maharashtra Ltd.
Regional Bhavan, 4th Floor,
Plot No.4, Sector-11,
CBD-Belapur, Navi Mumbai.

BUILDING: CC (1)