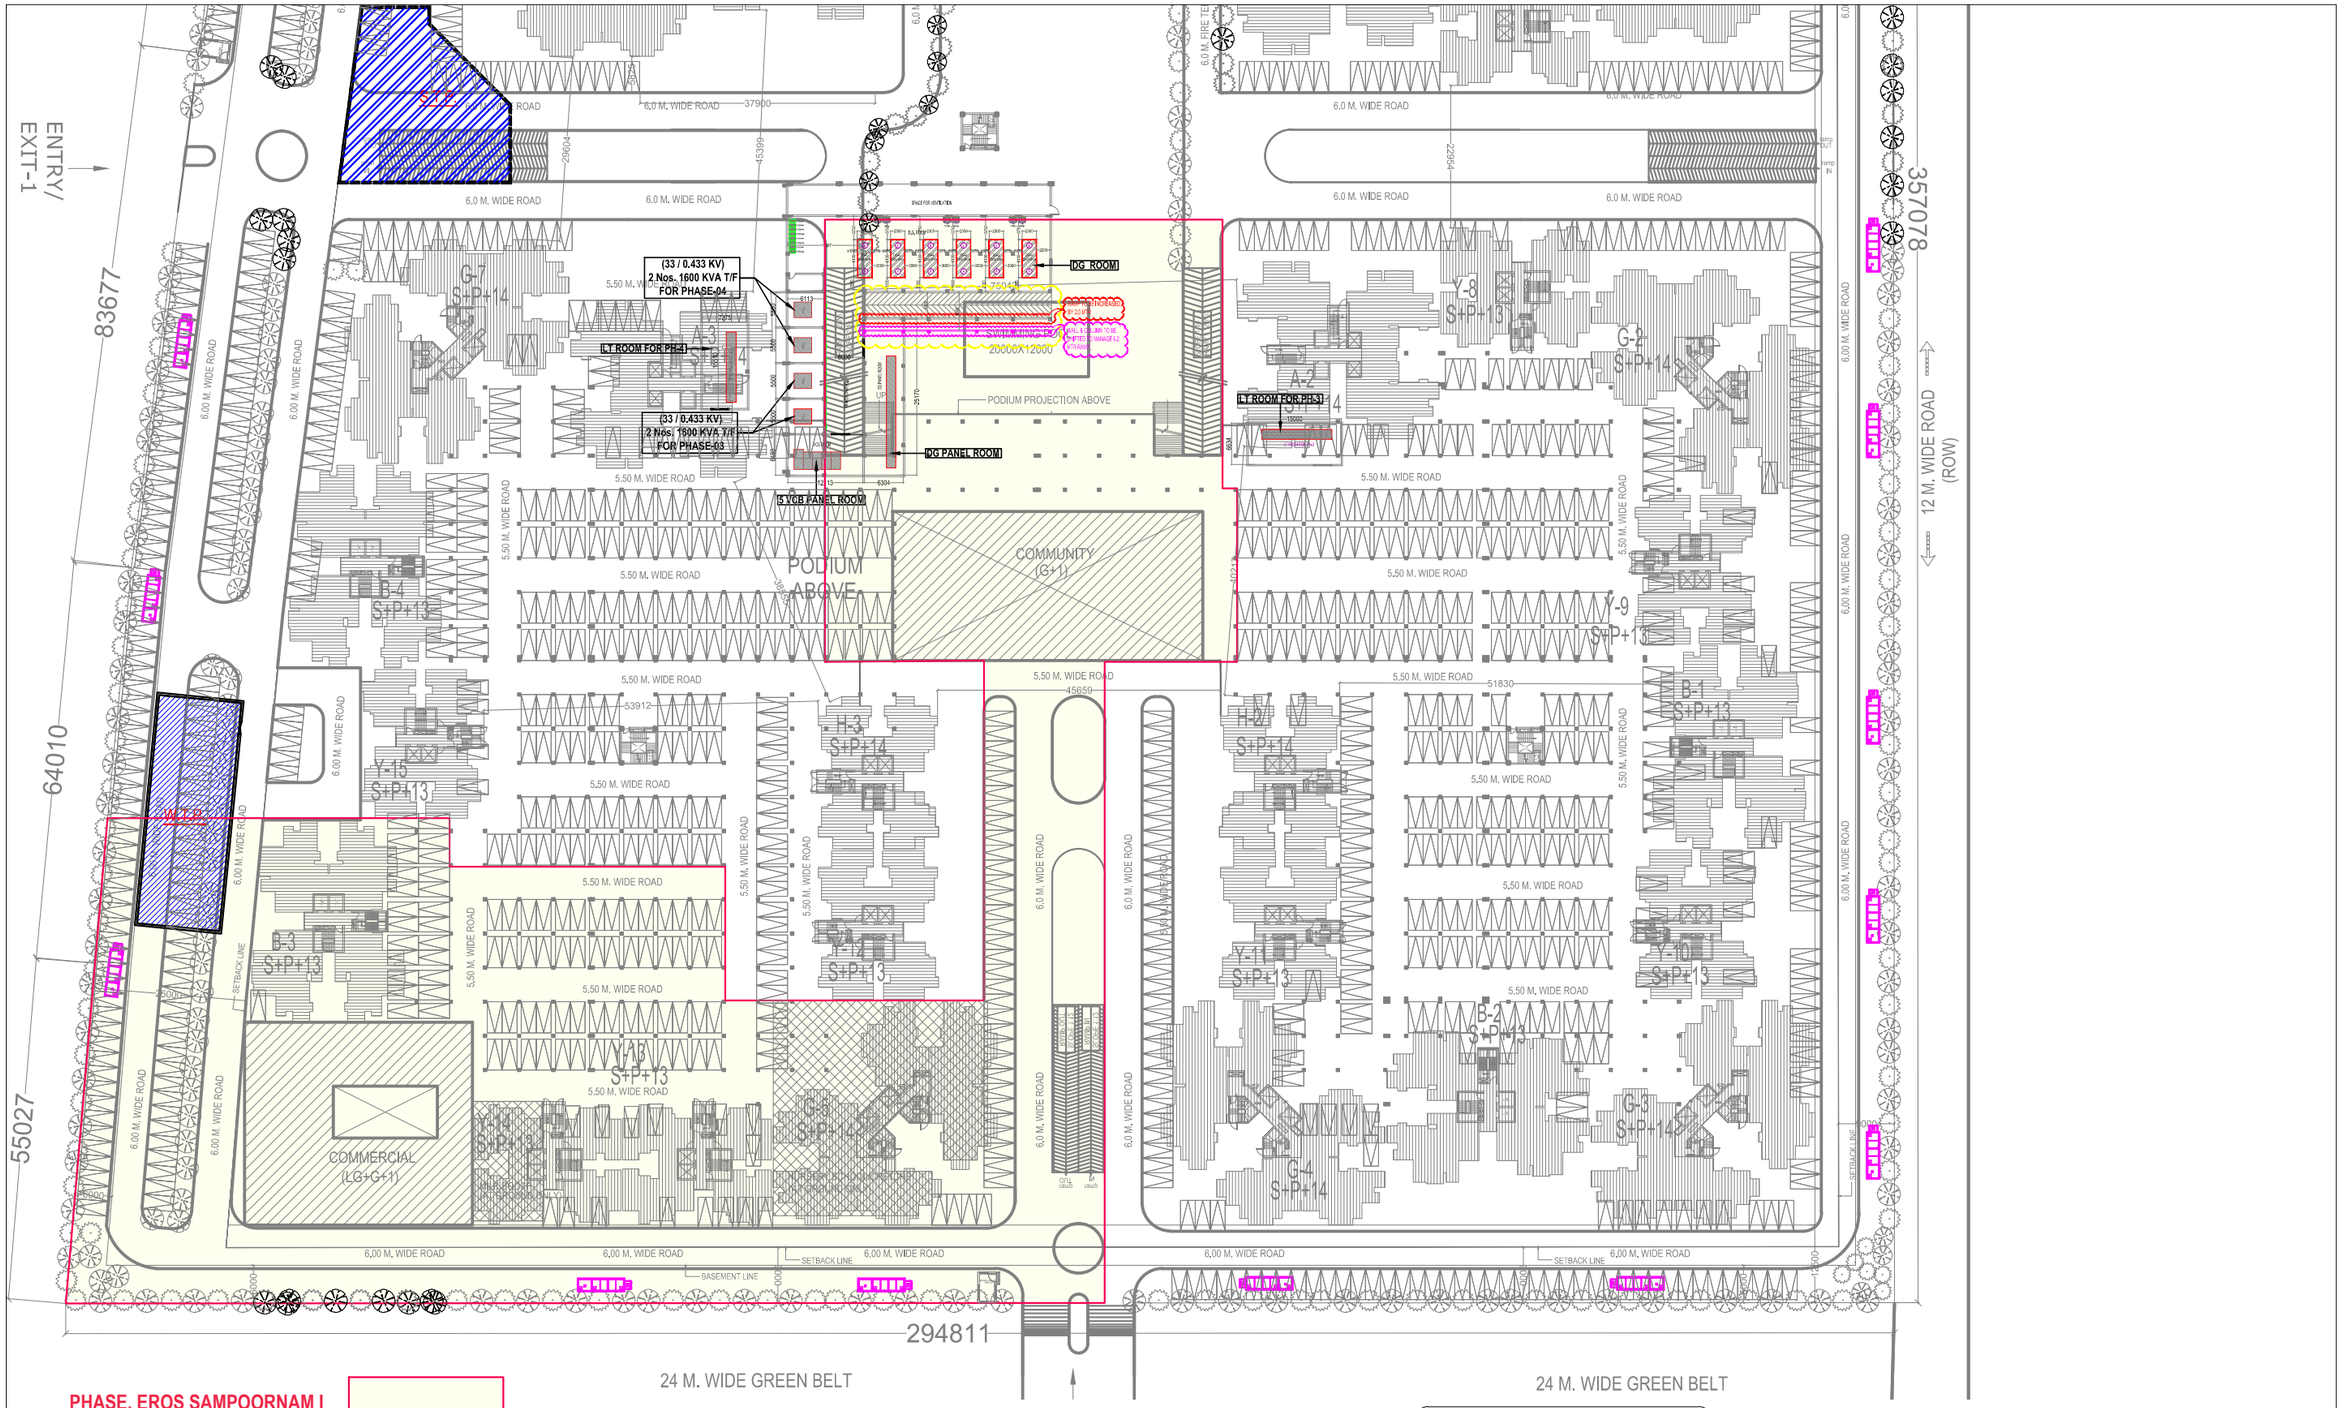

PHASE, EROS SAMPOORNAM I

rev. no.	date	revision

project
EROS SAMPOORNAM GROUP HOUSING
at GREATER NOIDA

title
ELECTRICAL DRAWING (PH.-03 & PH.04)

subtitle **SUBSTATION & DG ROOM LAYOUT**

drawing released for
- ☐ APPROVAL
- ■ SUBMISSION
- ☐ ADVANCE COPY
- ☐ CONSTRUCTION

drg. no. CES / ES / SP / EL-06	drawn by Surjeet
scale A1@ : 475	designed by Ateeq Ur Rehman
date 26.10.2018	checked by Anand Havelia

architects
VAIBHAVJAIN & ASSOCIATES
195, RAM VIHAR, DELHI-110092
PHONE/FAX :- 42518322,22377102
E mail :- avinash@nae.co.in, info@nae.co.in

services consultant
Consummate Engineering Services (P) Ltd.
Noida Office : B - 67, Sector - 67, Noida - 201 301
Tel : (0120) 2593500 (30 Lines)
Lko. Office : R 006, Rohtas Plumeria, Gomti Nagar, Lucknow
Tel : (0522) 6515455
e mail : mail@cespl.in, website : www.cespl.in

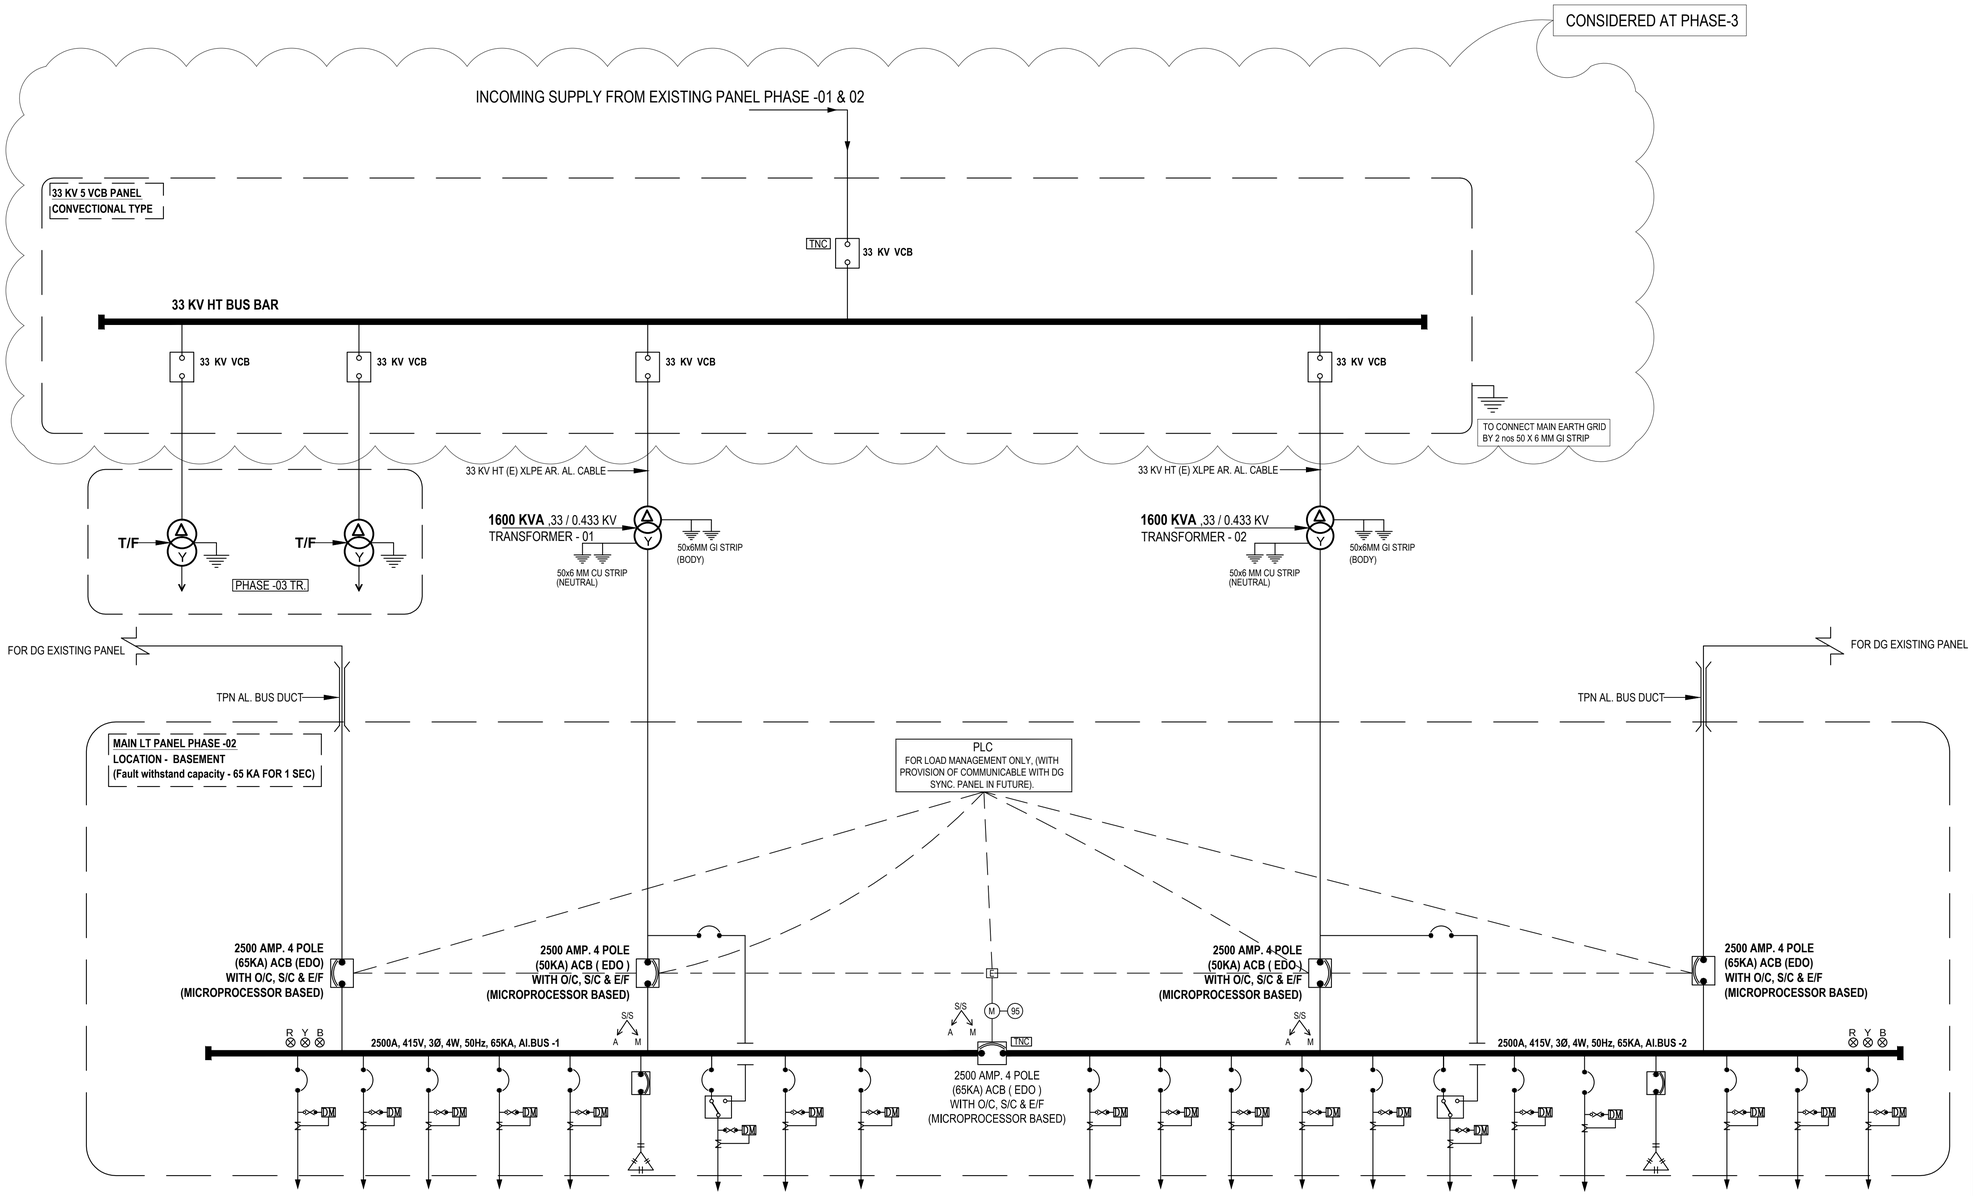

FEEDER NUMBER	F - 1	F - 2	F - 3	F - 4	F - 5	F - 6	F - 7	F - 8	F - 9
FEEDER DESCRIPTION	TOWER - A3	TOWER - B3	TOWER - B4	TOWER - G5	TOWER - G7	CAP. PANEL-01	MAIN COMMON SER. PANEL	STP	SPARE

F - 10	F - 11	F - 12	F - 13	F - 14	F - 15	F - 16	F - 17	F - 18	F - 19	F - 20	F - 21
TOWER - H3	TOWER - Y12	TOWER - Y13	TOWER - Y14	TOWER - Y15	FIRE PANEL	BASEMENT VENTILATION-1	BASEMENT VENTILATION-2	CAP. PANEL-02	COMMERCIAL	WTP	SPARE

LEGENDS

SYMBOLS	DESCRIPTION
	VCB (VACCUM CIRCUIT BREAKER)
	INCOMING CIRCUIT BREAKER WITH INTERLOCKING
	OUTGOING CIRCUIT BREAKER
	POTENTIAL TRANSFORMER
	CURRENT TRANSFORMER
DM	DUAL ENERGY METER
	CAPACITOR
	ON LOAD CHANGE OVER SWITCH

rev. no.	date	revision
...	...	...

project
EROS SAMPOORNAM
GROUP-HOUSING AT PLOT NO-GH-01,
SECTOR-02, IN GREATER
NOIDA DISTT. GAUTAMBUDH NAGAR (U.P.)

title
ELECTRICAL DRAWING

subtitle
MAIN SCHEMATIC DIAGRAM (PHASE-04)
(Tower - A3, Y12, Y13, Y14, Y15, B3, B4, G5, G7 & H3)

drawing released for
- ☐ APPROVAL
- ■ RERA SUBMISSION
- ☐ TENDER COPY
- ☐ CONSTRUCTION

drg. no. ES / ELEC / EXT / 02-02
drawn by M. Firoz
scale N. T. S. @ A1
designed by Ateeq Ur Rehman
date Dec. 2018
checked by Anand Havelia

architects
VAIBHAVJAIN & ASSOCIATES
195, RAM VIHAR, DELHI -110092
PHONE/FAX :- 42518322,22377102
E mail :- avinash@nae.co.in, info@nae.co.in

services consultant
Consummate Engineering Services (P) Ltd.
cespl
Noida Office : B - 67, Sector - 67, Noida - 201 301
Tel : (0120) 6943500 (24 Lines)
Lko. Office : R 006, Rohtas Plumeria, Gomti Nagar, Lucknow
e mail : mail@cespl.in, website : www.cespl.in