PRODUCED BY AN AUTODESK EDUCATIONAL PRODUCT

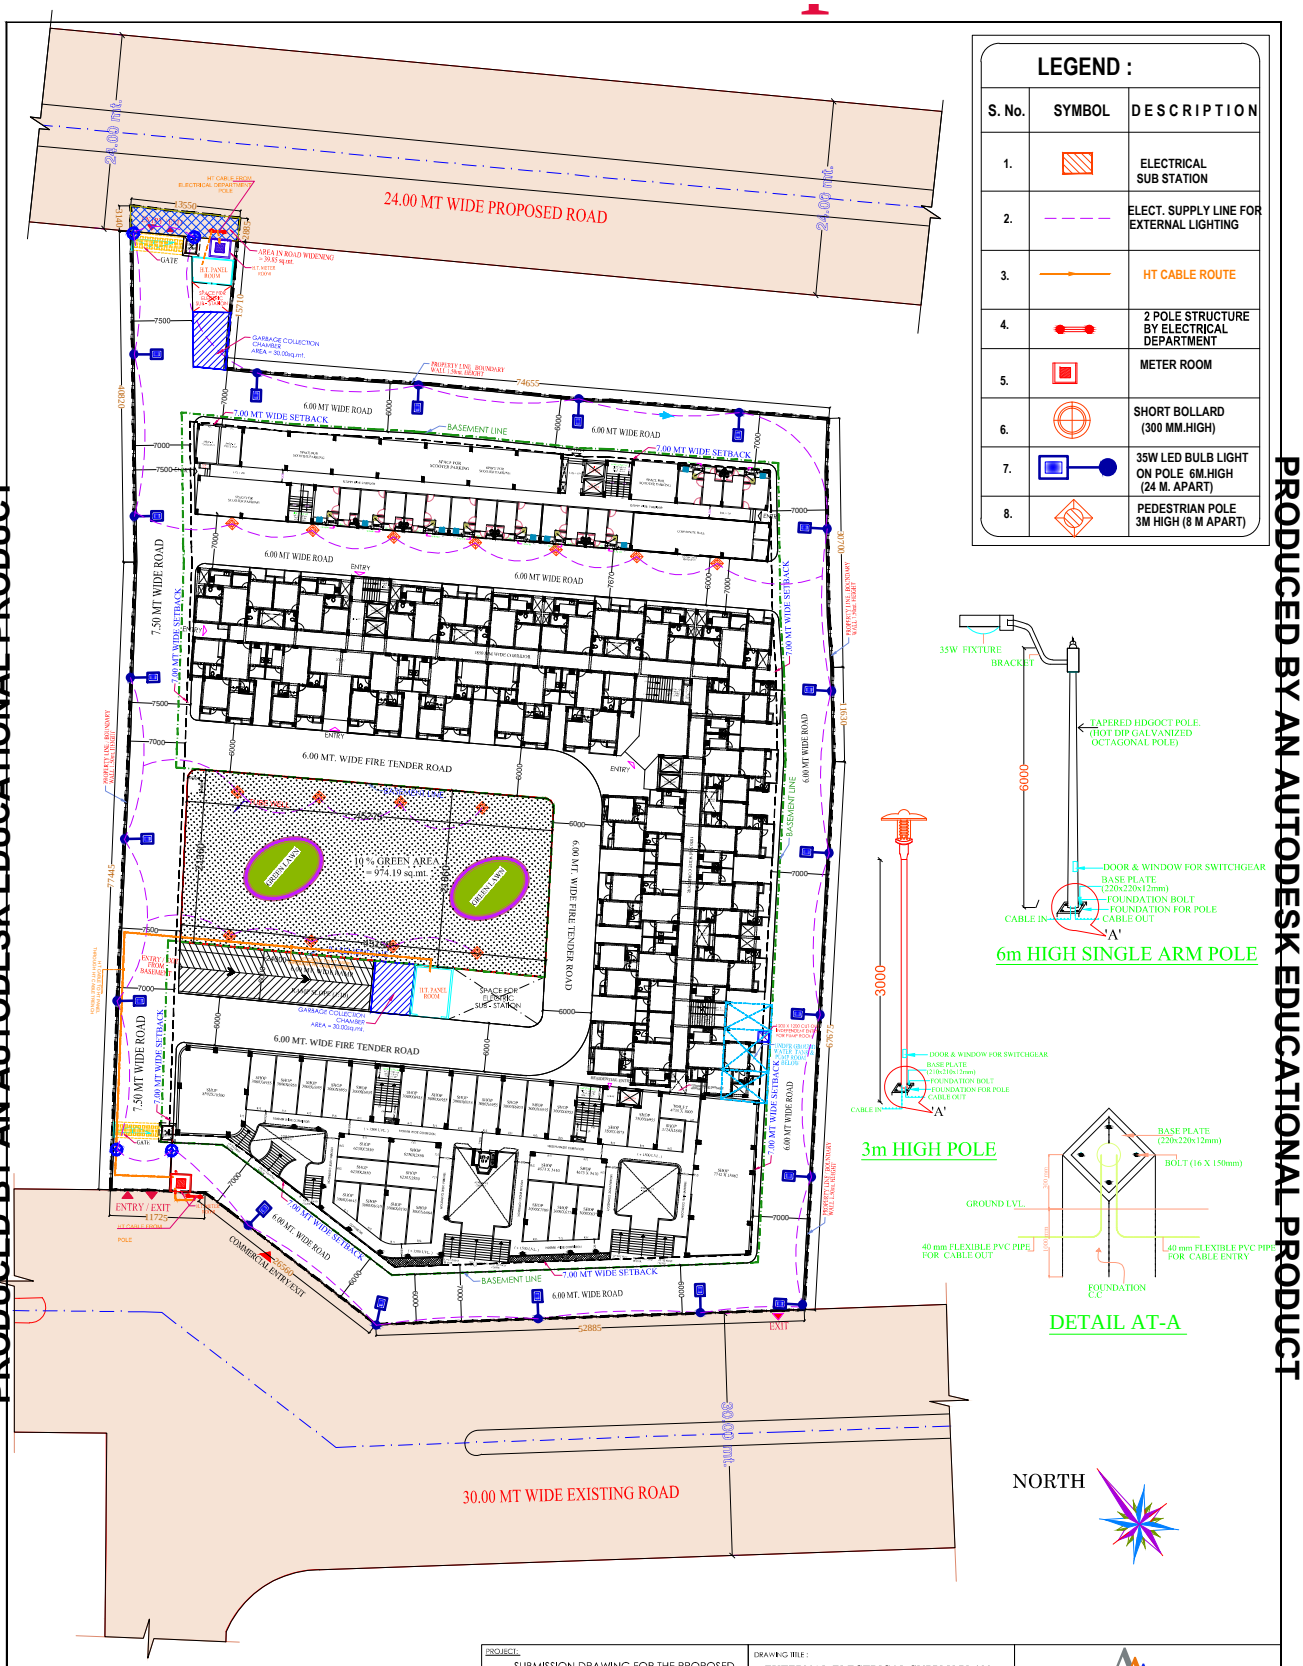

EXTERNAL ELECTRICAL SUPPLY PLAN

PROJECT: SUBMISSION DRAWING FOR THE PROPOSED AFFORDABLE HOUSING (PMAY) PROJECT "JAGDISHPURAM" AT KHASRA NO. - 1207M VILLAGE NOOR NAGAR GHAZIABAD (U.P.)	DRAWING TITLE: EXTERNAL ELECTRICAL SUPPLY PLAN	ANUJ AGARWAL ARCHITECTS OFFICE:- A-244 KAUSHAMBI GHAZIABAD (U.P.) Ph:-0120 - 4165716 , 4563716 , 6454182 e-mail : arch.anujagarwal@gmail.com
DEVELOPER : JAI AMBEY ESTATE PVT. LTD.(CONSORTIUM) THROUGH MR. ARVIND RATHOR	DEVELOPER'S / ARCHITECT'S SIGN.	SCALE / DEALT BY / DATE / DESIGN BY / CHECKED BY / DRG. No. SD-08

PRODUCED BY AN AUTODESK EDUCATIONAL PRODUCT

PRODUCED BY AN AUTODESK EDUCATIONAL PRODUCT

PRODUCED BY AN AUTODESK EDUCATIONAL PRODUCT