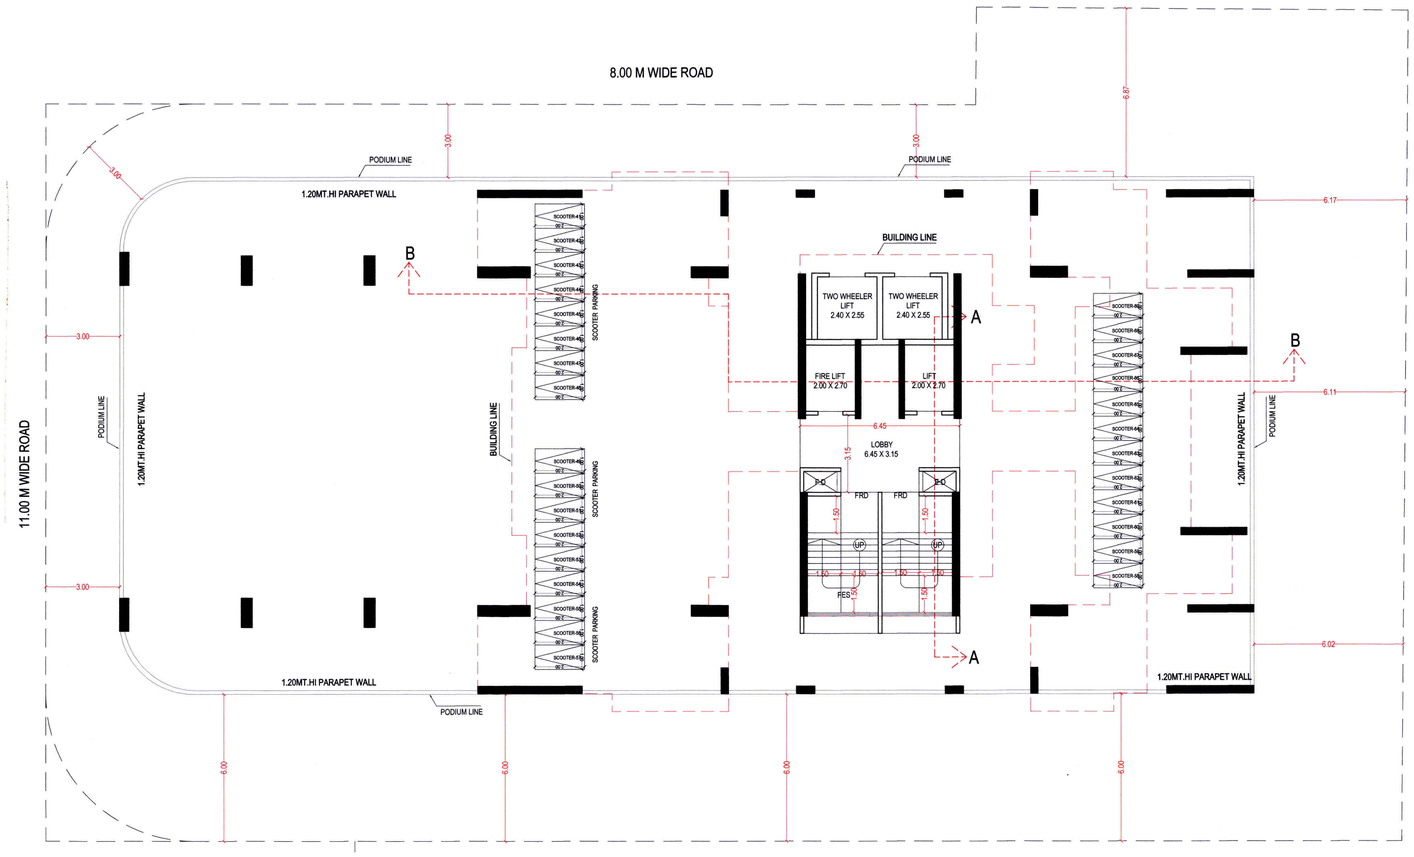


2ND FLOOR PLAN
SCALE - 1 : 100

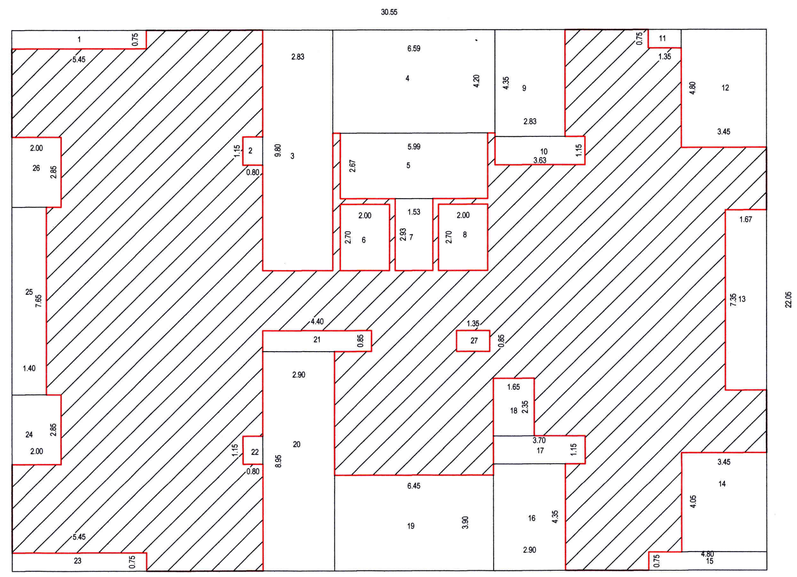


3RD FLOOR
SCALE 1:100

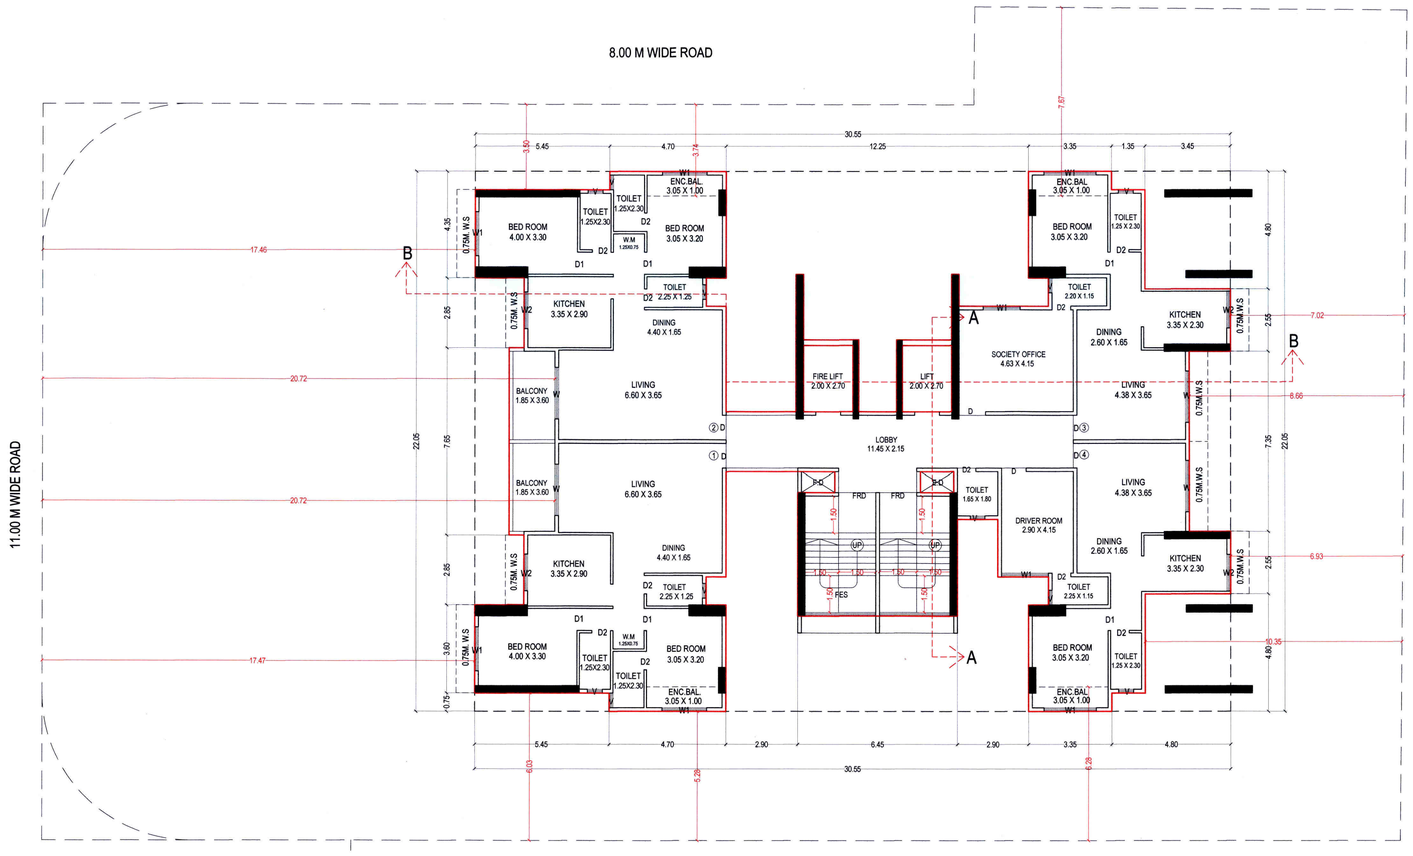


3RD FLOOR PLAN
SCALE - 1 : 100

| BUILT -UP AREA STATEMENT :-3rd FLOOR | | | |
|---|---|---|---|
| AREA OF BLOCK ( ABCD ) 30.55 X 22.05 = 673.627 | | | |
| STANDARD DEDUCTIONS :- | | | |
| S.NO. | DIMENSIONS (X) | DIMENSIONS (L) | AREA |
| 1 | 5.45 | 0.75 | 4.09 |
| 2 | 0.80 | 1.15 | 0.92 |
| 3 | 2.83 | 9.80 | 27.73 |
| 4 | 6.59 | 4.20 | 27.68 |
| 5 | 5.99 | 2.67 | 15.99 |
| 6 | 2.00 | 2.70 | 5.40 |
| 7 | 1.53 | 2.93 | 4.48 |
| 8 | 2.00 | 2.70 | 5.40 |
| 9 | 2.83 | 4.35 | 12.31 |
| 10 | 3.63 | 1.15 | 4.17 |
| 11 | 1.35 | 0.75 | 1.01 |
| 12 | 3.45 | 4.80 | 16.56 |
| 13 | 1.67 | 7.35 | 12.27 |
| 14 | 3.45 | 4.05 | 13.97 |
| 15 | 4.80 | 0.75 | 3.60 |
| 16 | 2.90 | 4.35 | 12.62 |
| 17 | 3.70 | 1.15 | 4.26 |
| 18 | 1.65 | 2.35 | 3.88 |
| 19 | 6.45 | 3.90 | 25.16 |
| 20 | 2.90 | 8.95 | 25.96 |
| 21 | 4.40 | 0.85 | 3.74 |
| 22 | 0.80 | 1.15 | 0.92 |
| 23 | 5.45 | 0.75 | 4.09 |
| 24 | 2.00 | 2.85 | 5.70 |
| 25 | 1.40 | 7.65 | 10.71 |
| 26 | 2.00 | 2.85 | 5.70 |
| 27 | 1.35 | 0.85 | 1.15 |
| TOTAL DEDUCTIONS | | | 259.46 |
| NET AREA 673.627 - 259.46 = 414.167 SQM | | | |

DRAWING NO :

| A | 02/04 |
|---|---|

STAMP OF APPROVAL :

पनवेल महानगरपालिका
पीबी-नगरीत प्रारूपांक सेक्टर 06
पेबील अंतिम भू.क्र./न.भू.क्र./सर्वे क्र./गट क्र./ भू.क्र./ 992, 990,991, 993 मध्ये नियोजित सुधारित/ फेरबदल केरगेस/वाढीव बांधकामाचे नकाशास या कार्यालयाचे जा.क्र./पनपा/नरवि/ 9253510 जा.क्र.2670/2022 दिनांक 28/09/2022
नवीन अटी, शर्तीस अधिन राहून नकाशास लाल रंगाने दुरुस्त केल्याप्रमाणे मंजूर.
मा. आयुक्त यांचे मंजूरी नुसार
सहाय्यक संचालक, नगररचना
पनवेल महानगरपालिका
PANVEL MUNICIPAL CORPORATION पनवेल महानगरपालिका PANVEL-RAIGAD

CONTENT OF SHEET :
FLOOR PLAN, AREA DIAGRAM,

DESCRIPTION OF PROJECT :
PROPOSED RESIDENTIAL BUILDING ON, PLOT NO 112,117,118,123,124, SECTOR-8, NEW PANVEL.TAL. PANVEL, DIST:- RAIGAD

DATE : 25/06/2022
DRAWN BY: ANKUSH
SCALE : AS SHOWN
CHECKED BY : ADINATH PATKAR

ARCHITECT :
07 ARCHITECTS AND PLANNERS

ADDRESS :
ARCHITECTURE & PLANNERS
OFFICE:
7 & 8, SAI PRASAD CHS,
PLOT NO - 990,
S.N.ROAD,
PANVEL - 410206.

TELE PHONE : TEL - 27457077
WEB : www.o7architects.com
NORTH :

SIGN OF OWNER :
M/S. OM CO-OPERATIVE HOUSING SOC. LTD
OM CO-OPERATIVE HOUSING SOCIETY LTD.
Chairman Secretary Treasurer

SIGN OF ARCHITECT :
07 ASSOCIATES
Ar. Adinath V. Patkar
AR.ADINATH V.PATKAR
Reg.No. CA/2007/40234