FILE NO. - CHE/CITY/1432/FN/33(7) (NEW)	SHEET NO. - 15/16

DIGITAL SIGN OF APPROVAL OF PLAN

SUB-ENGINEER (BP) CITY	ASST.ENGINEER (BP) CITY	EXE.ENGINEER (BP) CITY
Govind Shivaji Magar Digitally signed by: Govind Shivaji Magar DN: CN = Govind Shivaji Magar C = IN O = Municipal Corporation of Greater Mumbai OU = Office Of Deputy Chief Engineer Date: 2017.05.25 16:42:57 +05'30'	Dnyaneshwar B Chhallare Digitally signed by: Dnyaneshwar B Chhallare DN: CN = Dnyaneshwar B Chhallare C = IN O= Municipal Corporation of Greater Mumbai OU = Building Proposal (City) Date: 2017.05.26 11:57:17 +06'30'	Chandrakant Pundlik Metkar Digitally signed by Chandrakant Pundlik Metkar DN: c=IN, o=Municipal Corporation Of Greater Mumbai, ou=Building Proposal City, postalCode=400037, st=Maharashtra, 2.5.4.20=a63478cc5d326461 5f97fe1af5b9ebf47bdab15d3bafc171f1f38f7fefc8d23f7, serialNumber=98046eee1c9e1522107c4172de766bf5f29f5eeec9b5c8df01dfb12a86c0ddc, cn=Chandrakant Pundlik Metkar Date: 2017.05.26 13:49:37 +05'30'

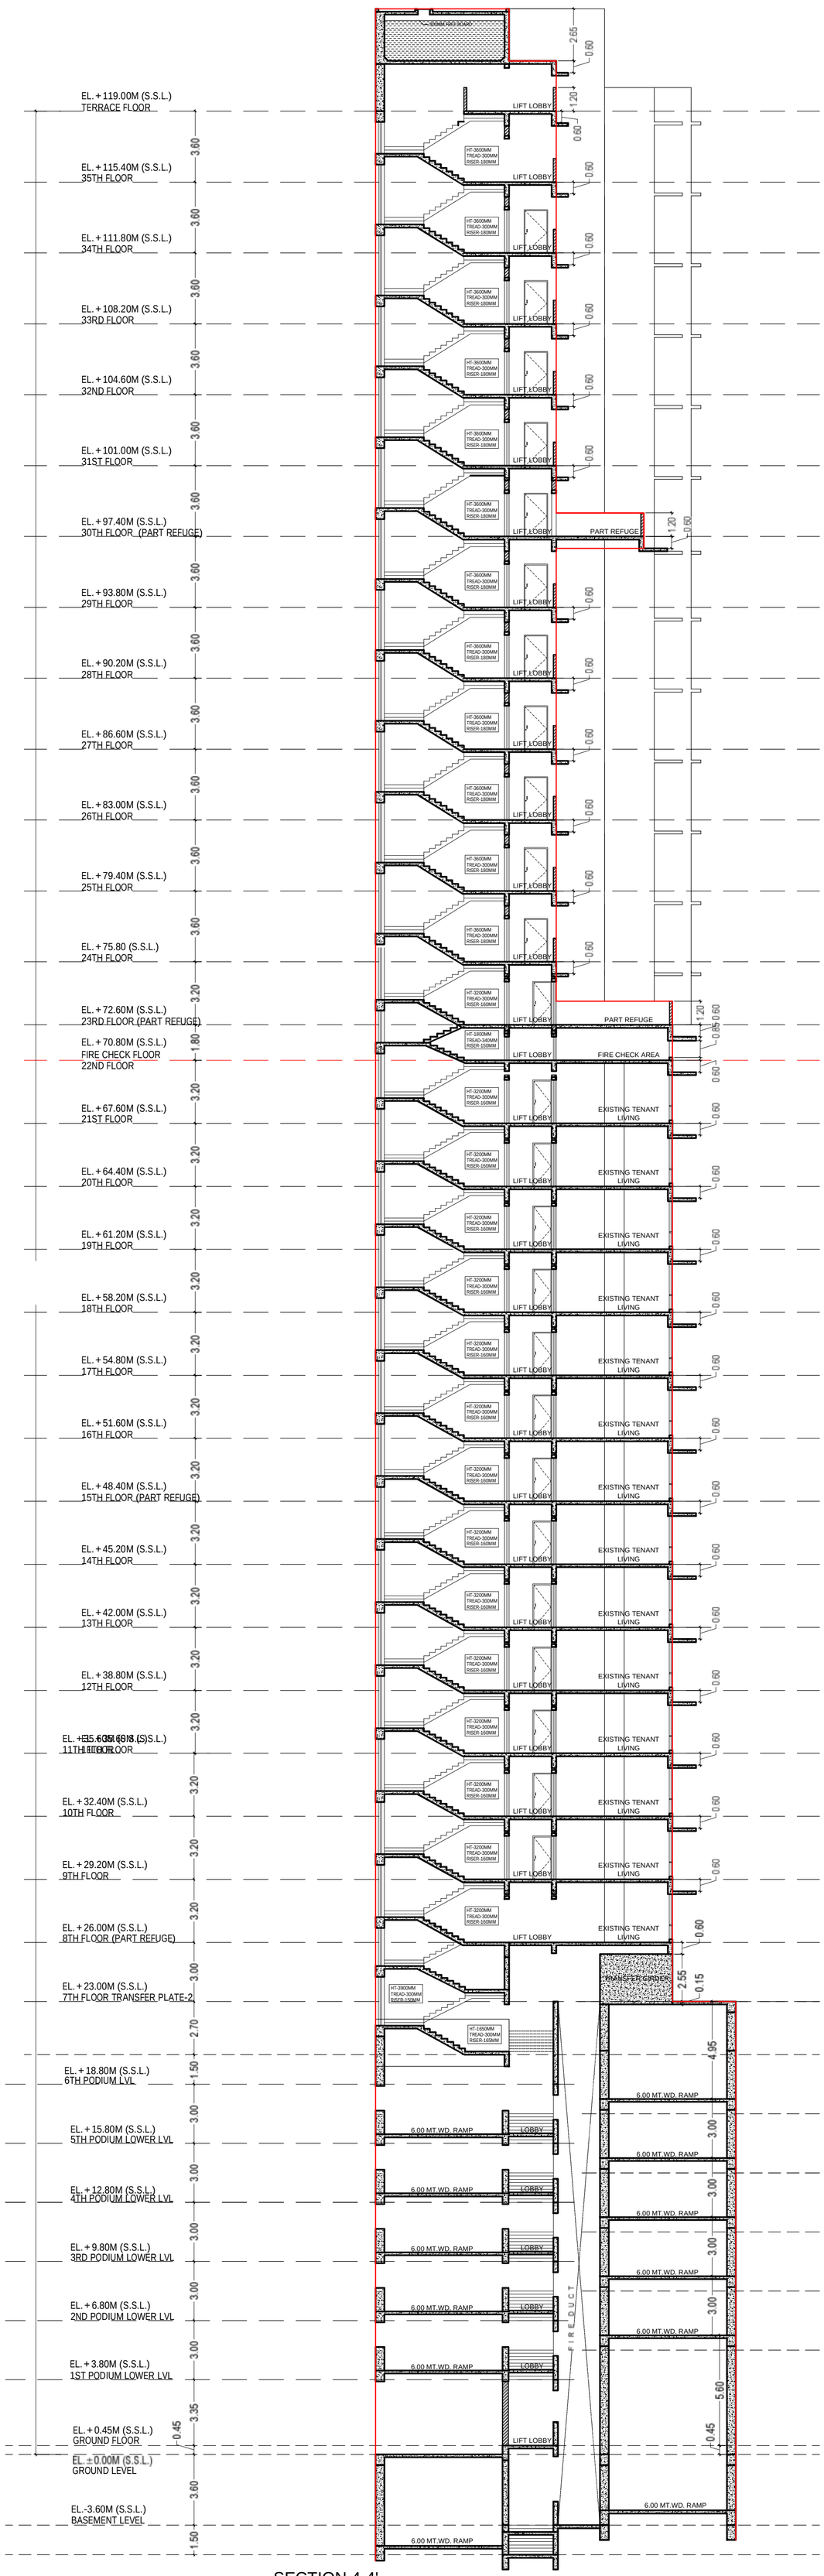

SECTION 4-4'

SCALE 1 :100

PROFORMA - 2	STAMP OF DATE OF RECIEPT OF PLANS
CONTENTS OF SHEET	
SECTION 4-4	

REVISIONS .	DESCRIPTIONS.	DATE.	SIGNATURE.

CERTIFICATE THAT THE PLOT UNDER REFERENCE WAS SURVEYED BY ME ON 12 / 09 /2009 AND THE DIMENSIONS OF THE SIDES ETC. OF THE PLOT STATED ON THE PLANS ARE AS MEASURE ON SITE AND THE AREA SO WORKED OUT TALLIES WITH THE AREA STATED THE DOCUMENTS OF OWNERSHIP/T.P. SCHEME RECORDS LAND RECORDS DEPT/CITY SURVEY RECORDS.

signature of licensed surveyor/architect/engineer.
SATISH DATTATRAY KULKARNI
licensed surveyor/architect/engineer.

DESCRIPTION OF PROPOSAL & PROPERTY

PROPOSED BUILDING BEARING PLOT NO. 54 TO 57, C.S. NO.612, 613, 614 & 615 OF SEWRI WADALA ESTATE, MATUNGA DIVISION, F/N WARD, WARD NO. 28EE. 4965(1)(4), BUILDING KNOWN AS "RIDDHI SIDDHI CHS. LTD.", SITUATED AT R. A. KIDWAI ROAD, KINGS CIRCLE, MUMBAI – 400 019.

NAME OF OWNER	SIGNATURE
M / S. SOBHANIYE JP DEVELOPERS. ADD : - 602, Abhinandanswami CHSL, Plot No. 21, Road No. 25, Sion, Mumbai - 400 022.	KANAKIA BHARAT MANGAL DAS

NAME OF ARCHITECT & ADDRESS	SIGNATURE
M / S.CONCEPTS INFRASTRUCTURE CONSULTANT ARCHITECT Shri. SATISH KULKARNI Correspondent Add. :- 165 - A Vincent Chambers, Dr. Babasaheb Ambedkar Raod, Opp. Parsi Gymkhana, Dadar (E), Mumbai-400014	SATISH DATTATRAY KULKARNI Digitally signed by SATISH DATTATRAY KULKARNI DN: c=IN, o=Personal, postalCode=400004, st=Maharashtra, 2.5.4.20=a6e0f7f7c4a9f7f7c4a9f7f7c4a9f7f7c4a9f7f7c4a9f7f7c4a9f7f7c4a9f7f7, serialNumber=f0f8a9e4c4e2f7e2c5a1c3d6, postalAddress=6f6c4f6d2e9b6d7c1aaa8e9c3e0c8d7f1e2c3d4e5f6a7b8c9d0e1f2a3b4c5d6e7f8a9b0c1d2e3, pseudonym=2A77CFB4D1A2A8B4 Date: 2017.05.25 15:34:06 +05'30'

NORTH	DATE	
	CHECKED BY	
	DRAWN BY	