FRONT ELEVATION

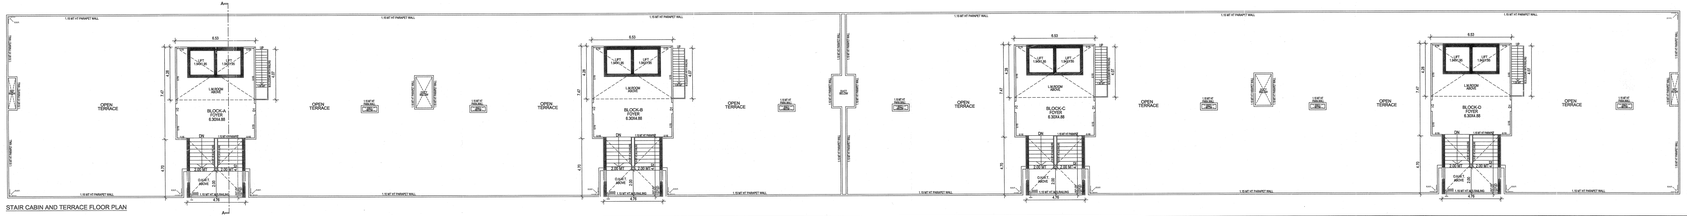

STAIR CABIN AND TERRACE FLOOR PLAN

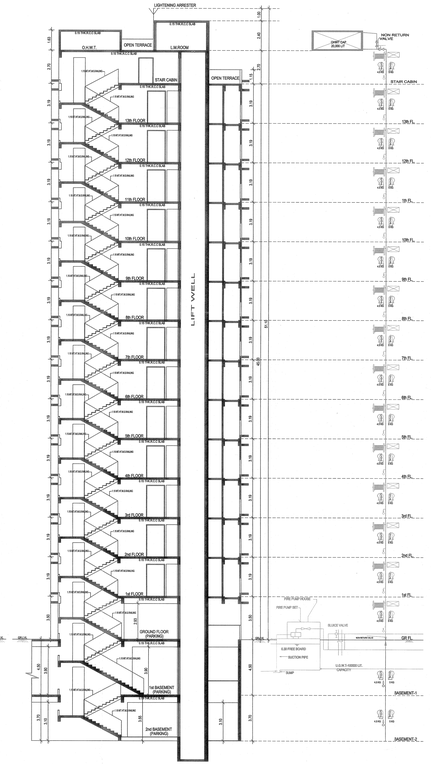

SHEET NO : 5A

REVISED PLAN SHOWING RESIDENTIAL BUILDING ON F.P.NO : 329/2, OF T.P.S. NO. 55,(BODAKDEV) (PRELIMINARY) [R.S.NO.448/2,C.P.NO.329/2]

MOUZE : BODAKDEV, TALUKA : GHATLODIYA, DIST : AHMEDABAD.

(BLOCK : A+B+C+D)

SCALE : 1.00 CM = 1.00 M.T

USE ZONE : RESIDENTIAL (R2)

USE : RESIDENTIAL

SCHEDULE OF OPENING

DOOR			WINDOW			VENTILATOR	
D	1.00 X 2.00	D3	0.90 X 2.00	W3	1.50 X 2.25	W3	0.60 X 1.00
D1	0.75 X 2.00	D4	0.80 X 2.00	W4	1.00 X 2.25	W4	0.60 X 0.60
D2	0.90 X 2.00	D4A	0.90 X 2.00	W5	1.50 X 2.00	W5	0.60 X 0.90
				W6	1.00 X 2.00	W6	0.75 X 0.75
				W7	1.50 X 2.25	W7	0.60 X 0.60

R.C.C STAIR DETAIL

WIDTH : 3.00 MT
TREAD : 0.30 MT
RISER : 0.15 MT

COLOUR NOTE

(- - - -) PROP WORK (. . .) APPROVED WORK

BUILT UP AREA CAL ON STAIR CABIN AND M.S.LIDDAR

	4.05 X	7.07 X	4	NOS =	185.10	SQ.MT
	4.75 X	4.75 X	4	NOS =	90.25	SQ.MT
	1.20 X	4.07 X	4	NOS =	19.54	SQ.MT
				TOTAL =	395.89	SQ.MT
NET B.UP AREA ON STAIR CABIN AND M.S.LIDDAR =					395.89	SQ.MT

BUILT UP AREA CAL ON L.R.ROOM AND O.H.W.T.

L.R.ROOM	6.03 X	4.28 X	4	NOS =	111.76	SQ.MT
(O.H.W.T.)	4.75 X	4.65 X	4	NOS =	88.17	SQ.MT
				TOTAL =	200.00	SQ.MT
NET B.UP AREA ON STAIR CABIN AND M.S.LIDDAR =					200.00	SQ.MT

FOR AKSHAR INFRABUILD

OWNER

AMIT B. DAVE (B.E.(CIVIL))
CONSULTING CIVIL ENGINEERING
AUDA REGD. ARCHITECT & ENGINEER
KARAKVIL, AHMEDABAD-380015
PHONE : 26300175 / 26300176
EMAIL : davearch@gmail.com
AMC LIC NO : - 0000000000

C.O.W.

JAYESH D. PARIKH (M.TECH.(STR))
1-A, SAMYOGAT SOCIETY,
PANJARA POLE,
AMBAWADI, AHMEDABAD-06
GMC LIC. NO. SO 2004/07-08

ST-ENGINEER.

Akshar Infrabuild
24, Green Point
Sindhu Bhavan Road,
Thaltej, Ahmedabad-58.
Eng. Lic. No.:-6401407729

DEVELOPER

KISHOR K. MAKWANA
(M.E. (STRUCTURAL ENGINEER)
CONSULTING ENGINEER
117 DEVNISH, SIR J.J. BUNGLOW
AMBAWADI, AHMEDABAD
ENG. LIC. NO. - 0000/99/00/0102

ENGINEER.

"આ પ્લાન્સ હેઠળ બાંધકામ કરવામાં આવતા ટી.પી. કે એ. સી. સ્કીમના અંતિમ ખર્ચ સંબંધે જે તે સમયે નક્કી થતા ખર્ચ મુજબ તફાવત રકમ ચૂકવવાની રહેશે તેમજ તે અંગેનો કરાર કરી આપવાનો રહેશે."

"આ પ્લાન્સ હેઠળ બાંધકામ કરવામાં આવતા ટી.પી. કે એ. સી. સ્કીમના અંતિમ ખર્ચ સંબંધે જે તે સમયે નક્કી થતા ખર્ચ મુજબ તફાવત રકમ ચૂકવવાની રહેશે તેમજ તે અંગેનો કરાર કરી આપવાનો રહેશે."

અમદાવાદ મહાનગરપાલિકા એ.એમ.સી. ન્યાયાધીન વિસ્તાર

મુકામ શ્રી, ૧ સમ્યગ્યોગ સંકુલ, ૨ જી, ગાંધીમાર્ગ, અમદાવાદ શહેર-૧૩૮૦૦૧

Ahmedabad Municipal Corporation

Plan Approved as per letter of permission/ Approval or Building Permission Certificate

Plan Under Reference : 0120210110000184-00

Date : 21/10/2021

Zone : WEST

T.O. Sub Engineer(B.P.& P.) | T.P. Inspector (B.P.& P.) | A.M.C. (B.P.& P.)

(ENGINEER)