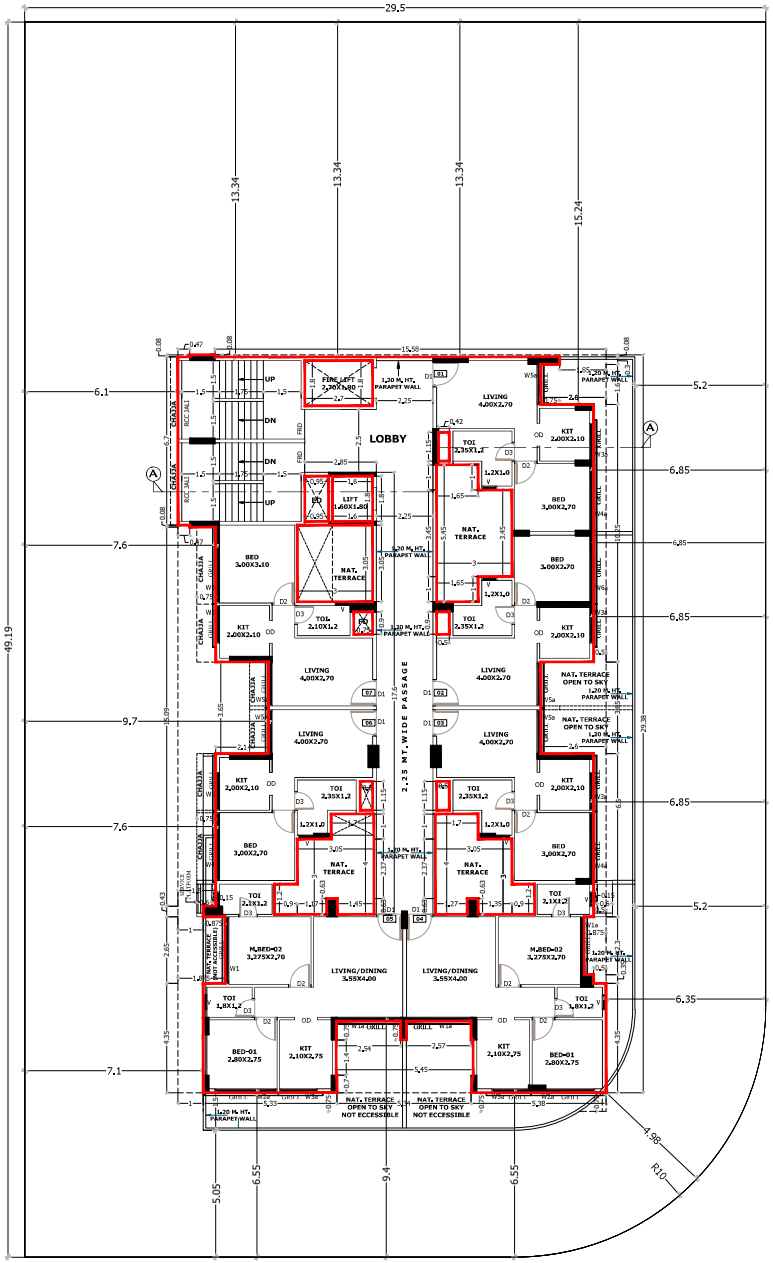

1ST FLOOR PLAN SCALE 1:100

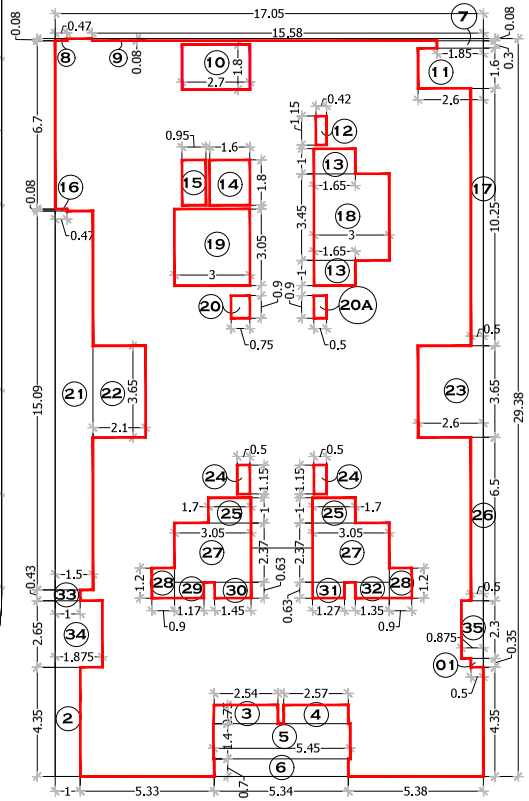

AREA DIAGRAM OF 1ST FLOOR PLAN
(RESIDENTIAL)
SCALE : 1:100

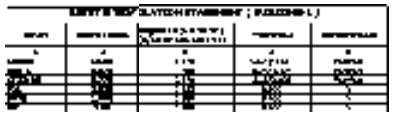

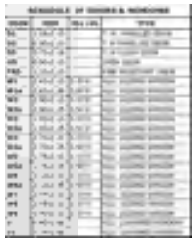

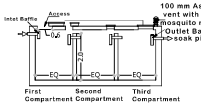

SEPTIC TANK- SCALE : 1:100

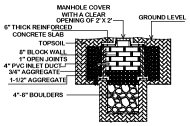

SOAK PIT- SCALE-1:100

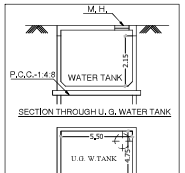

UNDER GROUND WATER TANK
SCALE : NTS

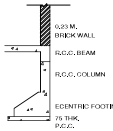

SECTION 'A-B'

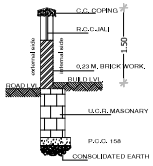

SECTION 'C-D'

COMPOUND WALL DETAIL
SCALE N.T.S.

STAMP OF APPROVALS OF PLAN **2/5**

APPROVED SUBJECT TO THE CONDITION MENTIONED IN This Office Letter
No. CIDCO/BP-18011/TPO(NM & K)/2022/9213
11 Mar 2022

Document certified by BHUSHAN RAMCHANDRA CHAUDHARI <assoc@nrl.naina@cidco.com>.
Name : BHUSHAN RAMCHANDRA CHAUDHARI
Designation : Associate Planner
Organization : CIDCO LTD
Date : 06-Apr-2022 20: 27:17

PROPOSED RESIDENTIAL CUM COMM.
BUILDING ON PLOT NO-96, SECTOR-07,
DAPOLI-PUSHPAK NAGAR, TAL-PANVEL,
DIST-RAIGAD, NAVI MUMBAI,

NORTH

SIGNATURE OF OWNER

WE ARE APPOINTED FOR DESIGNING & APPROVAL OF THE PROJECT, BUT WE ARE NOT RESPONSIBLE FOR THE OWNERSHIP & TITLE OF THE PROPERTY.
AR. KAUSHAL JADIA

SIGNATURE OF ARCHITECT

disha™
www.dishaarch.com
architects - engineers-interior designers
008,Bldg.no.9,Nl-6,Sector 15,Nerul,Navi Mumbai 400706 I
Tel.:022-27727982 I e-mail:info@dishaarch.com I www.dishaarch.com

Job No.	Dwg. No.	Scale	drawn by:-	checked by:-	Registration No. of Architect
21-CIDCO	01	AS SHOWN	SANTOSH	AR.KAUSHAL JADIA	CA/2002/29450