HIND MARATHA SRA CHS LTD.	SALE BUILDING No.-2 (WING - A & B)	2/4

N/PVT/0097/20170218/S-2

* GROUND FLOOR PLAN

BUILT-UP AREA STATEMENT (SALE BUILDING No.-2)(WING- A)(SALE)

FLOOR	RESIDENTIAL BUILT UP AREA (IN Sq.m)	COMMERCIAL BUILT UP AREA	SALE FUNGIBLE AREA	STAIR LIFT & LIFT LOBBY AREA	STILT AREA	ENTRANCE LOBBY AREA	METER RM. AREA	TOTAL CONSTRUCTION AREA
GROUND	8.95 (3.69 + 5.26)	135.70	–	42.45	105.97	36.35	10.40	339.82
1st	183.51	172.97	–	54.53	–	–	–	411.01
2nd	326.53	–	–	41.97	–	–	–	368.50
3rd	27.64	–	137.46	41.97	–	–	–	207.07
TOTAL	546.63	308.67	137.46	180.92	105.97	36.35	10.40	1326.40
	855.30							

COMPONENT AREA STATEMENT (SALE BUILDING No.-2)(WING- B)(REHAB + SALE)

FLOOR	REHAB RESI. AREA (IN Sq.m)	REHAB COMM. AREA (IN Sq.m)	REHAB BUA FOR F.S.I (IN Sq.m)	REHAB PASSAGE AREA (IN Sq.m)	REHAB COMP. AREA (IN Sq.m)	REHAB FUNGIBLE AREA: ELEV. PROJE. AREA (IN Sq.m)	REHAB FUNGIBLE AREA: ELECTRIC & FIRE DUCT AREA (IN Sq.m)	SALE AREA: SALE RESI AREA (IN Sq.m)	SALE AREA: SALE COMM. AREA (IN Sq.m)	SALE AREA: SALE FUNGIBLE AREA (IN Sq.m)	STAIR/LIFT & LLOBBY AREA (IN Sq.m)	STILT AREA (IN Sq.m)	SOCIETY OFFICE AREA (IN Sq.m)	ED & METER RM AREA (IN Sq.m)	ENTRANCE LOBBY AREA (IN Sq.m)	CONSTRUCTION AREA (IN Sq.m)
GROUND	32.88	–	32.88	4.89	37.77	–	–	11.60	–	–	29.63	111.27	10.97	11.81	41.12	254.17
1st.	–	–	–	–	–	–	–	269.28	–	–	35.68	–	–	1.98	–	306.94
2nd.	–	–	–	–	–	–	–	269.28	–	–	35.68	–	–	1.98	–	306.94
3rd.	–	–	–	–	–	–	–	269.28	–	–	35.68	–	–	1.98	–	306.94
4th.	–	–	–	–	–	–	–	269.28	–	–	35.68	–	–	1.98	–	306.94
5th.	63.27	–	63.27	5.24	68.51	11.65	–	187.49	–	–	37.31	–	–	1.98	–	306.94
6th.	63.27	–	63.27	5.24	68.51	11.65	–	187.49	–	–	37.31	–	–	1.98	–	306.94
7th.	63.27	–	63.27	5.24	68.51	11.65	–	–	–	187.49	37.31	–	–	1.98	–	306.94
8th.	63.27	–	63.27	5.24	68.51	11.65	–	–	–	187.49	37.31	–	–	1.98	–	306.94
9th.	63.27	–	63.27	5.24	68.51	11.65	–	–	–	187.49	37.31	–	–	1.98	–	306.94
TOTAL	349.23	–	349.23	31.09	380.32	58.25	–	1463.70	–	562.47	358.90	111.27	10.97	29.63	41.12	3016.63
						58.25										

*TOTAL PROPOSED BUILTUP AREA (REHAB+SALE) (349.23 sq.m + 1463.70 sq.m) = 1812.93 sq.m

FUNGIBLE AREA STATEMENT

BUILDING No.		REHAB: REHAB RESI.& R/C AREA (IN SQ.M)	REHAB: REHAB COMM. AREA (IN SQ.M)	REHAB: REHAB B.U.A FOR F.S.I (IN SQ.M)	REHAB: PERMISSIBLE REHAB FUNGIBLE AREA: REHAB RESI.& R/C (35.00%) (IN SQ.M)	REHAB: PERMISSIBLE REHAB FUNGIBLE AREA: REHAB COMM. (35.00%) (IN SQ.M)	REHAB: PROPOSED REHAB FUNGIBLE AREA: REHAB RESI.& R/C (IN SQ.M)	REHAB: PROPOSED REHAB FUNGIBLE AREA: REHAB COMM. (IN SQ.M)	SALE: SALE RESI. AREA (IN SQ.M)	SALE: SALE COMM AREA (IN SQ.M)	SALE: SALE B.U.A FOR F.S.I (IN SQ.M)	SALE: PERMISSIBLE SALE FUNGIBLE AREA: SALE RESI. (35.00%) (IN SQ.M)	SALE: PERMISSIBLE SALE FUNGIBLE AREA: SALE COMM. (35.00%) (IN SQ.M)	SALE: PROPOSED SALE FUNGIBLE AREA: SALE RESI. (IN SQ.M)	SALE: PROPOSED SALE FUNGIBLE AREA: SALE COMM. (IN SQ.M)
SALE BLDG.No-2	WING-A (R)(GR.+4+PL)	–	–	–		–	–	–	546.63	308.67	855.30	191.32	108.03	137.46	–
	WING-B (R)(GR.+4+PL)	349.23	–	349.23	122.23	–	58.25 (16.68%)	–	1463.70	–	1463.70	512.30	–	562.47	–
TOTAL		349.23	–	349.23	122.23	–	58.25 (16.68%)	–	2010.33	308.67	2319.00	703.62	108.03	699.93	–
					122.23		58.25					801.98		699.93	

TENEMENT STATEMENT (SALE BLDG. No.-2) (WING- A & B) (REHAB+SALE)

USER	WING-A	WING-B	TOTAL
REHAB RESI (REHAB RESI+PRENAP+PAP)	–	11 (02+03+06)	11
REHAB COMM.	–	–	–
SALE RESI	52	44	96
SALE COMM.	05	–	05
SOCI. OFFICE	–	01	01
TOTAL	57	56	113
	97		

TENEMENT STATEMENT (SALE BUILDING No.-2) (WING- A) (SALE)

FLOOR	SALE RESI. CA UP TO 45 sq.m	SALE RESI. CA UP TO 60 to 90 sq.m	SALE COMM.	TOTAL
GR.	–	–	04	04
1st.	04	–	01	05
2nd.	04	02	–	06
3rd.	–	02	–	02
TOTAL	08	04	05	17
	12			

TENEMENT STATEMENT (SALE BLG. No-2) (WING- B) (REHAB+SALE)

FLOOR	REHAB RESI	PROVI. PAP	PAP	SALE RESI UP TO 45 sq.m	SALE RESI UP TO 60 sq.m	SOCI. OFFICE	TOTAL
GR.	–	–	01	–	–	01	02
1st.	–	–	–	06	–	–	06
2nd.	–	–	–	06	–	–	06
3rd.	–	–	–	06	–	–	06
4th.	–	–	–	06	–	–	06
5th.	02	–	–	04	–	–	06
6th.	–	02	–	04	–	–	06
7th.	–	–	02	04	–	–	06
8th.	–	–	02	04	–	–	06
9th.	–	–	02	04	–	–	06
TOTAL	02	02	07	44	–	01	56
	11			44			

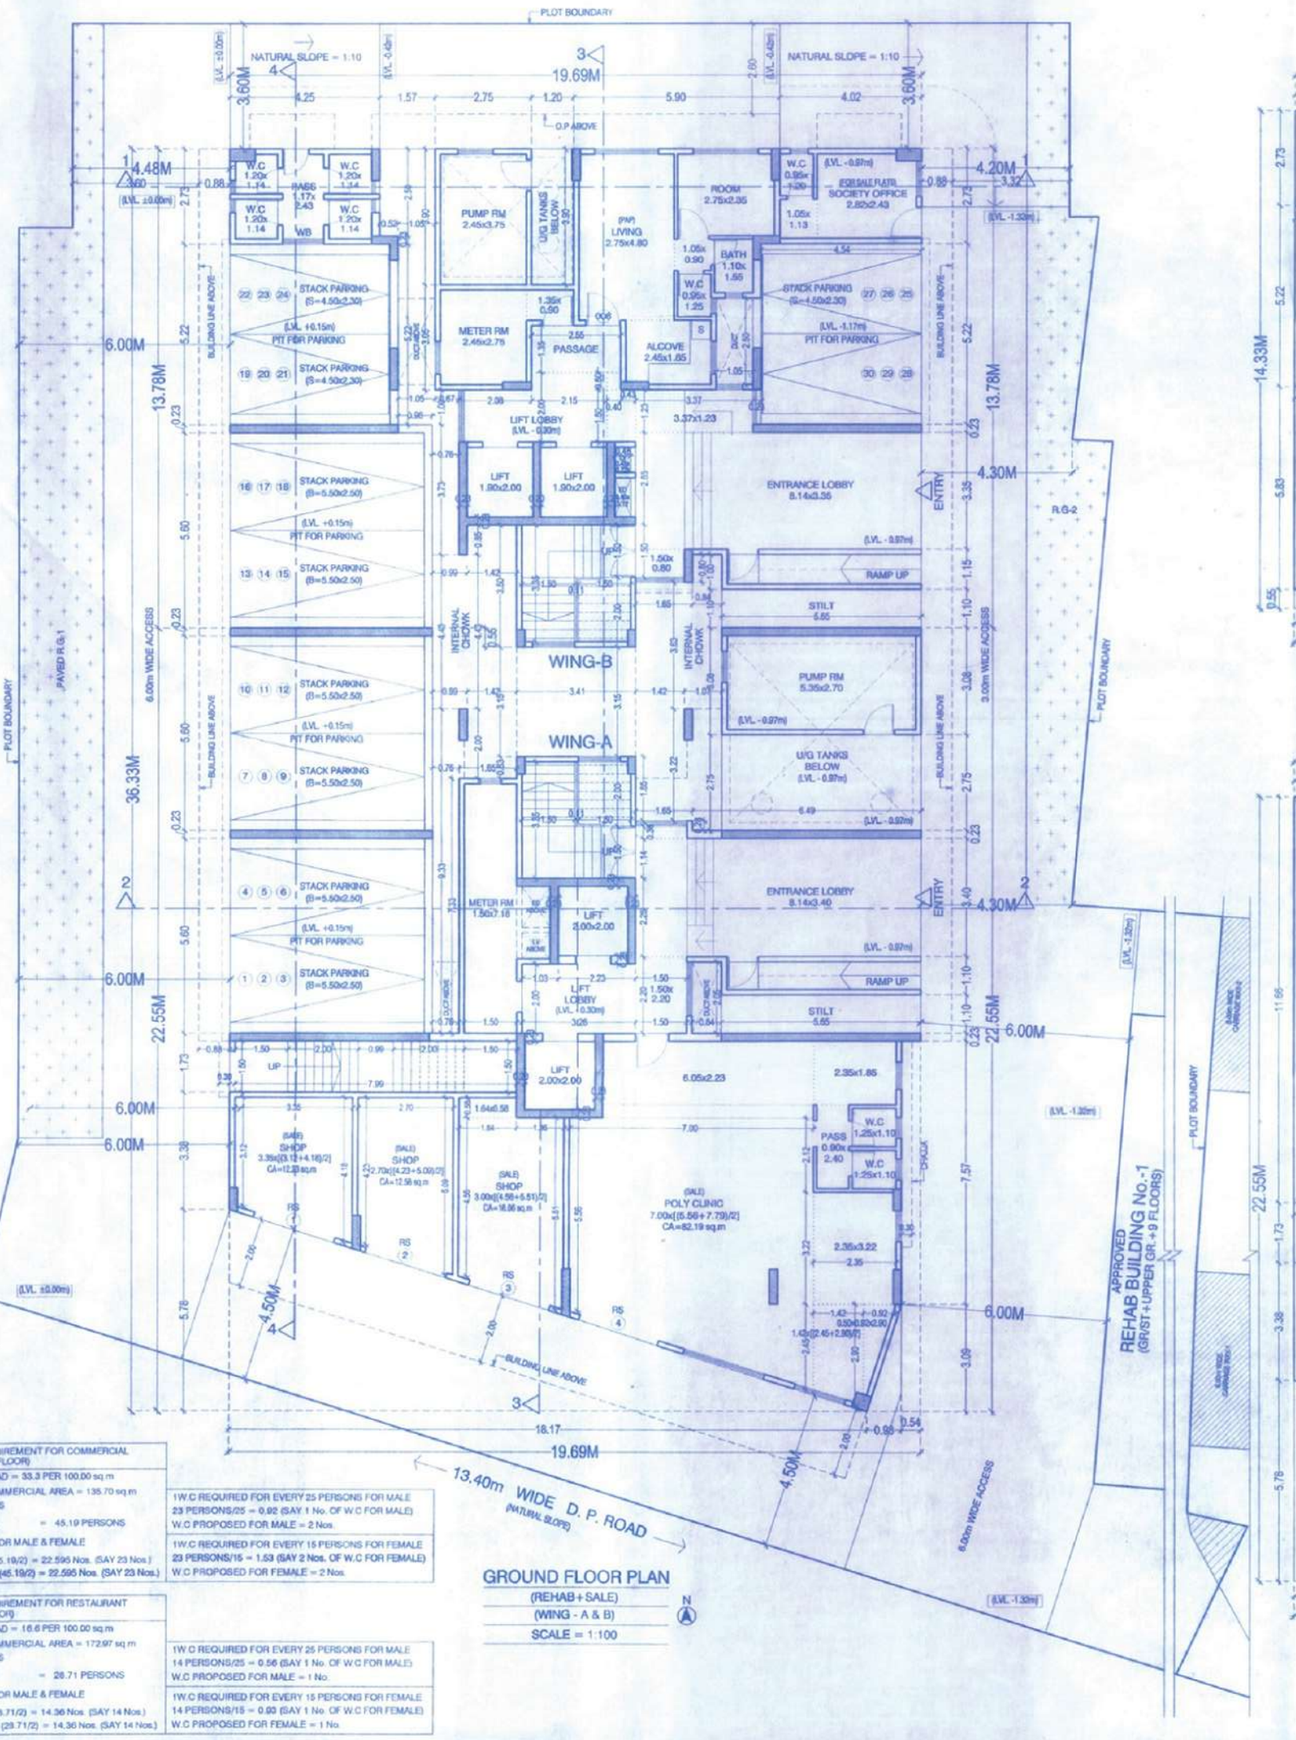

GROUND FLOOR PLAN
(REHAB + SALE)
(WING - A & B)
SCALE = 1:100

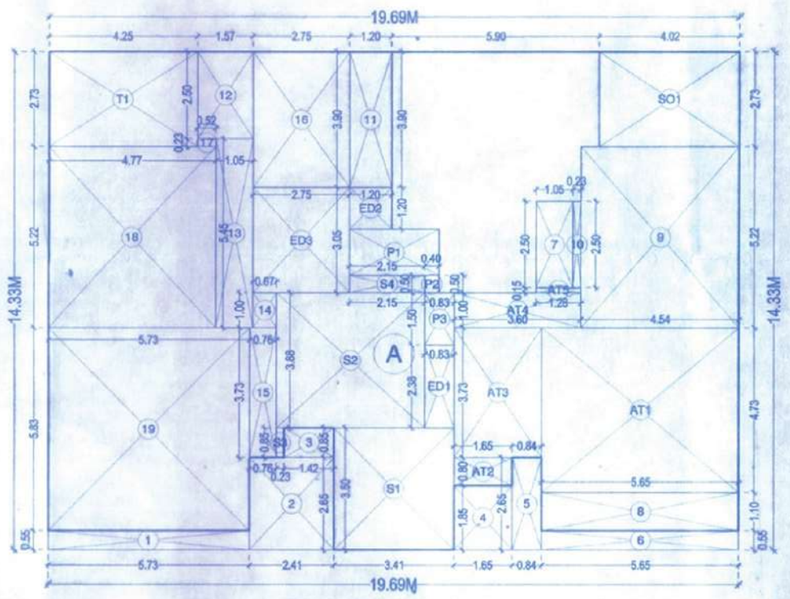

BUILT UP AREA DIAGRAM
GROUND FLOOR (REHAB + SALE)
(WING - B)
SCALE = 1:100

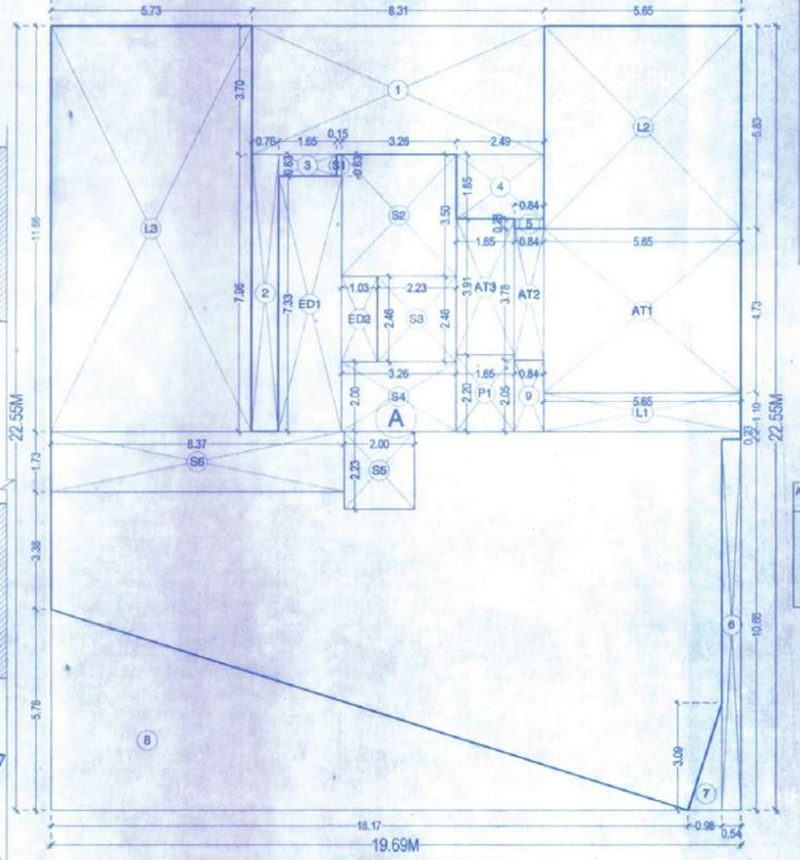

BUILT UP AREA DIAGRAM
GROUND FLOOR (SALE)
(WING - A)
SCALE = 1:100

BUILT UP AREA CALCULATION

GROUND FLOOR (WING-A)(SALE)

A	19.69	X	22.55	X	1 NO	=	444.01		
					TOTAL ADDITION	=	444.01	SQ.MT.	X

DEDUCTIONS

1	8.31	X	3.70	X	1 NO	=	30.75		
2	0.76	X	7.96	X	1 NO	=	6.05		
3	1.65	X	0.63	X	1 NO	=	1.04		
4	2.49	X	1.85	X	1 NO	=	4.61		
5	0.84	X	0.28	X	1 NO	=	0.24		
6	0.54	X	10.66	X	1 NO	=	5.76		
7	1/2	X	0.98	X	3.09	X 1 NO	=	1.51	
8	1/2	X	18.17	X	5.78	X 1 NO	=	52.51	
9	0.84	X	2.05	X	1 NO	=	1.72		
					TOTAL DEDUCTION	=	104.19	SQ.MT.	Y1
TOTAL BUILT UP AREA [X - Y1]						=	339.82	SQ.MT.	X1

STILT AREA CALCULATION

GROUND FLOOR									
L1	5.65	X	1.10	X	1 NO	=	6.22		
L2	5.65	X	5.83	X	1 NO	=	32.94		
L3	5.73	X	11.66	X	1 NO	=	66.81		
TOTAL STILT AREA (GROUND FLOOR)						=	105.97	SQ.MT.	Y2

STAIRCASE AREA CALCULATION

GROUND FLOOR									
S1	0.15	X	0.63	X	1 NO	=	0.09		
S2	3.26	X	3.50	X	1 NO	=	11.41		
S3	2.23	X	2.46	X	1 NO	=	5.49		
S4	3.26	X	2.00	X	1 NO	=	6.52		
S5	2.00	X	2.23	X	1 NO	=	4.46		
S6	8.37	X	1.73	X	1 NO	=	14.48		
TOTAL STAIRCASE AREA (GROUND FLOOR)						=	42.45	SQ.MT.	Y3

COMMON PASSAGE AREA CALCULATION (IN FSI)

GROUND FLOOR									
P1	1.65	X	2.20	X	1 NO	=	3.63		
TOTAL COMMON PASSAGE AREA (GROUND FLOOR)						=	3.63	SQ.MT.	Y4

ENTRANCE LOBBY AREA CALCULATION

GROUND FLOOR									
AT1	5.65	X	4.73	X	1 NO	=	26.72		
AT2	0.84	X	3.78	X	1 NO	=	3.18		
AT3	1.65	X	3.91	X	1 NO	=	6.45		
TOTAL ENTRACE LOBBY AREA (GROUND FLOOR)						=	36.35	SQ.MT.	Y5

METER ROOM AREA CALCULATION

GROUND FLOOR									
ED1	1.80	X	7.33	X	1 NO	=	13.19		
ED2	1.03	X	2.46	X	1 NO	=	2.53		
TOTAL METER ROOM AREA (GROUND FLOOR)						=	15.72	SQ.MT.	Y6

NET BUILT UP AREA (SALE COMMERCIAL) [X1 - (Y2+Y3+Y4+Y5+Y6)]	=	135.70	SQ.MT.

BUILT UP AREA CALCULATION

GROUND FLOOR (WING-B) (REHAB+SALE)

A	19.69	X	14.33	X	1 NO	=	282.16		
					TOTAL ADDITION	=	282.16	SQ.MT.	X

DEDUCTIONS

1	5.73	X	0.55	X	1 NO	=	3.15		
2	2.41	X	2.65	X	1 NO	=	6.39		
3	1.42	X	0.85	X	1 NO	=	1.21		
4	1.65	X	1.85	X	1 NO	=	3.05		
5	0.84	X	2.65	X	1 NO	=	2.23		
6	5.65	X	0.55	X	1 NO	=	3.11		
7	1.05	X	2.50	X	1 NO	=	2.63		
8	5.65	X	1.10	X	1 NO	=	6.22		
9	4.54	X	5.22	X	1 NO	=	23.70		
10	0.23	X	2.50	X	1 NO	=	0.58		
11	1.20	X	3.90	X	1 NO	=	4.68		
12	1.57	X	2.50	X	1 NO	=	3.93		
13	1.05	X	5.45	X	1 NO	=	5.72		
14	0.67	X	1.00	X	1 NO	=	0.67		
15	0.76	X	3.73	X	1 NO	=	2.83		
16	2.75	X	3.90	X	1 NO	=	10.73		
17	0.52	X	0.23	X	1 NO	=	0.12		
18	4.77	X	5.22	X	1 NO	=	24.90		
19	5.73	X	5.83	X	1 NO	=	33.41		
					TOTAL DEDUCTION	=	139.26	SQ.MT.	Y1
TOTAL BUILT UP AREA [X - Y1]						=	142.90	SQ.MT.	X1

STAIRCASE AREA CALCULATION

GROUND FLOOR									
S1	3.41	X	3.50	X	1 NO	=	11.94		
S2	4.23	X	3.88	X	1 NO	=	16.41		
S3	0.23	X	0.86	X	1 NO	=	0.20		
S4	2.15	X	0.50	X	1 NO	=	1.08		
TOTAL STAIRCASE AREA (GROUND FLOOR)						=	29.63	SQ.MT.	Y2

COMMON PASSAGE AREA CALCULATION (REHAB)

GROUND FLOOR									
P1	2.55	X	1.35	X	1 NO	=	3.44		
P2	0.40	X	0.50	X	1 NO	=	0.20		
P3	0.83	X	1.50	X	1 NO	=	1.25		
TOTAL COMMON PASSAGE AREA (GROUND FLOOR)						=	4.89	SQ.MT.	Y3

SOCIETY OFFICE AREA CALCULATION

GROUND FLOOR									
SO1	4.02	X	2.73	X	1 NO	=	10.97		
TOTAL SOCIETY OFFICE AREA (GROUND FLOOR)						=	10.97	SQ.MT.	Y4

ENTRANCE LOBBY AREA CALCULATION

GROUND FLOOR									
AT1	5.65	X	4.73	X	1 NO	=	26.72		
AT2	1.65	X	0.80	X	1 NO	=	1.32		
AT3	2.49	X	3.73	X	1 NO	=	9.29		
AT4	3.60	X	1.00	X	1 NO	=	3.60		
AT5	1.28	X	0.15	X	1 NO	=	0.19		
TOTAL ENTRANCE LOBBY AREA (GROUND FLOOR)						=	41.12	SQ.MT.	Y5

TOILET AREA CALCULATION (IN FSI)

GROUND FLOOR									
T1	4.25	X	2.73	X	1 NO	=	11.60		
TOTAL TOILET AREA (GROUND FLOOR)						=	11.60	SQ.MT.	Y6

METER RM & ELE. DUCT AREA CALCULATION (6.60(METER RM))

GROUND FLOOR									
ED1	0.83	X	2.38	X	1 NO	=	1.98		
ED2	1.20	X	1.20	X	1 NO	=	1.44		
ED3	2.75	X	3.05	X	1 NO	=	8.39		
TOTAL METER RM & ED AREA (GROUND FLOOR)						=	11.81	SQ.MT.	Y7

NET BUILT UP AREA (REHAB RESIDENTIAL) [X1 - (Y2+Y3+Y4+Y5+Y6+Y7)]	=	32.88	SQ.MT.

PARKING STATEMENT

(SALE BLDG. No.-2) (WING-A&B) (REHAB+SALE)

FOR COMMERCIAL

1). 1 PARKING FOR EVERY 40.00 sq.m
PARKING REQUIRED
306.67 sq.m / 40.00 sq.m = 7.72 PARKING (A)

2). 10% ADDITIONAL PARKING REQUIRED
(7.72)X 0.10 = 0.77 PARKINGS (B)
SAY MIN. 02 PARKINGS

3). TOTAL PARKING FOR COMMERCIAL
(7.72+02) (A+B) = 9.72 PARKINGS (C)
SAY 10 PARKINGS

FOR RESIDENTIAL (REHAB)

1). 1 PARKING FOR 6 TENEMENTS HAVING CARPET AREA UP TO 45.00 sq.m
PARKING REQUIRED
11 TENEMENTS / 8 PARKING = 1.38 PARKING (D)

FOR RESIDENTIAL (SALE)

1). 1 PARKING FOR 6 TENEMENTS HAVING CARPET AREA UP TO 45.00 sq.m
PARKING REQUIRED
60 TENEMENTS / 6 PARKING = 10.00 PARKING (E)

2). 1 PARKING FOR 2 TENEMENTS HAVING CARPET AREA 60.00 sq.m TO 90.00 sq.m
PARKING REQUIRED
16 TENEMENTS / 2 PARKING = 8.00 PARKINGS (F)

3). 5% GUEST PARKING REQUIRED
(1.38+10.00+8.00)X0.05 = 0.97 PARKINGS (G)
(D+E+F) SAY MIN. 01 PARKINGS

TOTAL PARKING REQUIRED
(10.00+1.38+10.00+8.00+1.00) = 30.38 PARKINGS
(C+D+E+F) SAY 30 PARKINGS

AS PER DCR 2034 METER/PANEL ROOM IS FREE OF FSI (10.00 sq.m / 50 TENEMENTS)

PROPOSED METER ROOM AREA = 15.72 sq.m (WING-A)
PROPOSED REBL TENEMENTS = 52 Nos.
52 TENE. X 10.00 sq.m / 50 TENE. = 10.40 sq.m (FREE OF FSI)
METER ROOM AREA IN FSI = 5.32 sq.m (15.72 sq.m - 10.40 sq.m)

CARPET AREA CALCULATION

FLAT No.- 1, 2, 5 & 6 (SALE)(2nd TO 8th FLOOR)(WING - A)							
LOBBY	2.24	X	1.15	X	1 NO	=	2.58
LIVING	4.98	X	2.75	X	1 NO	=	13.70
ALCOVE	2.24	X	2.10	X	1 NO	=	4.70
PASS	0.90	X	1.65	X	1 NO	=	1.49
W.C	1.25	X	0.95	X	1 NO	=	1.19
BATH	2.25	X	1.10	X	1 NO	=	2.48
BED RM	3.88	X	2.75	X	1 NO	=	10.67
TOTAL CARPET AREA						=	36.81 Sq.m

CARPET AREA CALCULATION

FLAT No.- 3 (SALE) (2nd TO 9th FLOOR) (WING - A)							
LIVING	3.05	X	4.37	X	1 NO	=	13.33
	0.95	X	0.82	X	1 NO	=	0.78
DINING	4.95	X	3.05	X	1 NO	=	15.10
ALCOVE	3.50	X	1.85	X	1 NO	=	6.48
PASS	1.10	X	1.10	X	1 NO	=	1.21
TOILET	2.25	X	1.10	X	1 NO	=	2.48
BED RM-1	3.35	X	3.07	X	1 NO	=	10.28
	1.00	X	1.20	X	1 NO	=	1.20
TOILET	2.25	X	1.10	X	1 NO	=	2.48
BED RM-2	2.75	X	4.27	X	1 NO	=	11.74
TOTAL CARPET AREA						=	65.08 Sq.m

CARPET AREA CALCULATION

FLAT No.- 4 (SALE) (2nd TO 9th FLOOR) (WING - A)							
LIVING	3.05	X	4.37	X	1 NO	=	13.33
	1.38	X	0.82	X	1 NO	=	1.12
DINING	4.54	X	3.05	X	1 NO	=	13.85
ALCOVE	3.50	X	1.85	X	1 NO	=	6.48
PASS	1.10	X	1.10	X	1 NO	=	1.21
TOILET	2.25	X	1.10	X	1 NO	=	2.48
BED RM-1	3.35	X	3.07	X	1 NO	=	10.28
	1.00	X	1.20	X	1 NO	=	1.20
TOILET	2.25	X	1.10	X	1 NO	=	2.48
BED RM-2	2.75	X	4.27	X	1 NO	=	11.74
TOTAL CARPET AREA						=	64.17 Sq.m

CARPET AREA CALCULATION

FLAT No.- 1 & 4 (SALE) (1st TO 9th FLOOR) (WING - B)							
LIVING	5.35	X	2.75	X	1 NO	=	14.71
DINING	2.70	X	2.00	X	1 NO	=	5.40
	1.62	X	0.47	X	1 NO	=	0.76
ALCOVE	2.65	X	1.90	X	1 NO	=	5.04
TOILET	1.10	X	2.48	X	1 NO	=	2.73
BED RM	3.55	X	2.75	X	1 NO	=	9.76
TOILET	2.10	X	1.10	X	1 NO	=	2.31
TOTAL CARPET AREA						=	40.71 Sq.m

CARPET AREA CALCULATION

FLAT No.- 2 & 3 (SALE) (1st TO 9th FloOR) (WING - B)							
LIVING	0.37	X	1.40	X	1 NO	=	0.52
	4.98	X	2.75	X	1 NO	=	13.70
ALCOVE	2.24	X	2.05	X	1 NO	=	4.59
PASS	0.90	X	1.65	X	1 NO	=	1.49
W.C	1.25	X	0.95	X	1 NO	=	1.19
BATH	2.25	X	1.10	X	1 NO	=	2.48
BED RM	3.88	X	2.75	X	1 NO	=	10.67
TOTAL CARPET AREA						=	34.64 Sq.m

CARPET AREA CALCULATION

FLAT No.- 5 & 6 (SALE) (1st TO 4th FLOOR) (WING - B)							
LOBBY	1.20	X	1.65	X	1 NO	=	2.22
LIVING	2.75	X	5.80	X	1 NO	=	15.95
ALCOVE	2.50	X	1.85	X	1 NO	=	4.63
ROOM	2.75	X	3.35	X	1 NO	=	9.21
BATH	1.10	X	1.55	X	1 NO	=	1.71
W.C	0.95	X	1.25	X	1 NO	=	1.19
PASS	1.05	X	0.90	X	1 NO	=	0.95
TOTAL CARPET AREA						=	35.86 Sq.m

CARPET AREA CALCULATION

FLAT No.- 5 & 6 (REHAB) (5th TO 8th FLOOR) (WING - B)							
LIVING	2.75	X	4.80	X	1 NO	=	13.20
ALCOVE	2.45	X	1.85	X	1 NO	=	4.53
ROOM	2.75	X	2.35	X	1 NO	=	6.46
BATH	1.10	X	1.55	X	1 NO	=	1.71
W.C	0.95	X	1.25	X	1 NO	=	1.19
PASS	1.05	X	0.90	X	1 NO	=	0.95
TOTAL CARPET AREA						=	28.04 Sq.m

SANITARY REQUIREMENT FOR COMMERCIAL (FOR GROUND FLOOR)

OCCUPANT LOAD = 33.3 PER 100.00 sq.m
PROPOSED COMMERCIAL AREA = 135.70 sq.m
No. OF PERSONS
135.70 x 33.3 / 100.00 = 45.19 PERSONS
RATION = 1:1 FOR MALE & FEMALE
No. OF MALE (45.19/2) = 22.595 Nos. (SAY 23 Nos.)
No. OF FEMALE (45.19/2) = 22.595 Nos. (SAY 23 Nos.)

1W.C REQUIRED FOR EVERY 25 PERSONS FOR MALE
23 PERSONS/25 = 0.92 (SAY 1 No. OF W.C FOR MALE)
W.C PROPOSED FOR MALE = 2 Nos.
1W.C REQUIRED FOR EVERY 15 PERSONS FOR FEMALE
23 PERSONS/15 = 1.53 (SAY 2 Nos. OF W.C FOR FEMALE)
W.C PROPOSED FOR FEMALE = 2 Nos.

SANITARY REQUIREMENT FOR RESTAURANT (FOR FIRST FLOOR)

OCCUPANT LOAD = 16.6 PER 100.00 sq.m
PROPOSED COMMERCIAL AREA = 172.97 sq.m
No. OF PERSONS
172.97 x 16.6 / 100.00 = 28.71 PERSONS
RATION = 1:1 FOR MALE & FEMALE
No. OF MALE (28.71/2) = 14.36 Nos. (SAY 14 Nos.)
No. OF FEMALE (28.71/2) = 14.36 Nos. (SAY 14 Nos.)

1W.C REQUIRED FOR EVERY 25 PERSONS FOR MALE
14 PERSONS/25 = 0.56 (SAY 1 No. OF W.C FOR MALE)
W.C PROPOSED FOR MALE = 1 No.
1W.C REQUIRED FOR EVERY 15 PERSONS FOR FEMALE
14 PERSONS/15 = 0.93 (SAY 1 No. OF W.C FOR FEMALE)
W.C PROPOSED FOR FEMALE = 1 No.

FORM II

CONTENTS OF SHEET

* GROUND FLOOR PLAN
* BUILTUP AREA DIAGRAM, CALCULATION & STATEMENT

DESCRIPTION OF PROPOSAL AND PROPERTY

PROPOSED SALE BUILDING No.-2 (WING - A & B) ON PLOT BEARING C.T.S. NO. - 92A/1/2A(pt) & 92A/1/1(pt) AT VILLAGE KIROL,GHATKOPAR, TALUKA- KURLA, MUMBAI.
FOR HIND MARATHA SRA CHS LTD.

NAME OF DEVELOPER

For SATRE INFRASTRUCTURE PVT. LTD.
Managing Director
M/S. SATRE INFRASTRUCTURE PVT. LTD.

REVISION	NAME AND ADDRESS OF ARCHITECT	STAMP OF DATE OF RECEIPT OF PLANS
	Approved subject to the condition Mentioned in this office permission (Letter no) SRA/ENG/MA/0097/2017/0218/S-2 Dt. 24 JUN 2021 Executive Engineer Slum Rehabilitation Authority	STAMP OF APPROVAL OF PLANS

NORTH

VISION
Architects Designers Planners
512/419, GR. FLR, NISHIGANDHA CHS. LTD., GANDHI NAGAR, OPP.- M.I.G CLUB, BANDRA(E)
OFF: 26512543, 26510359

SCALE	DATE	DGN/DWN BY	CHKD BY	JOB NO.	DRG. NO.
1:100		JOSHI			B2(IOA)-2/4