AMENDED I.O.D.

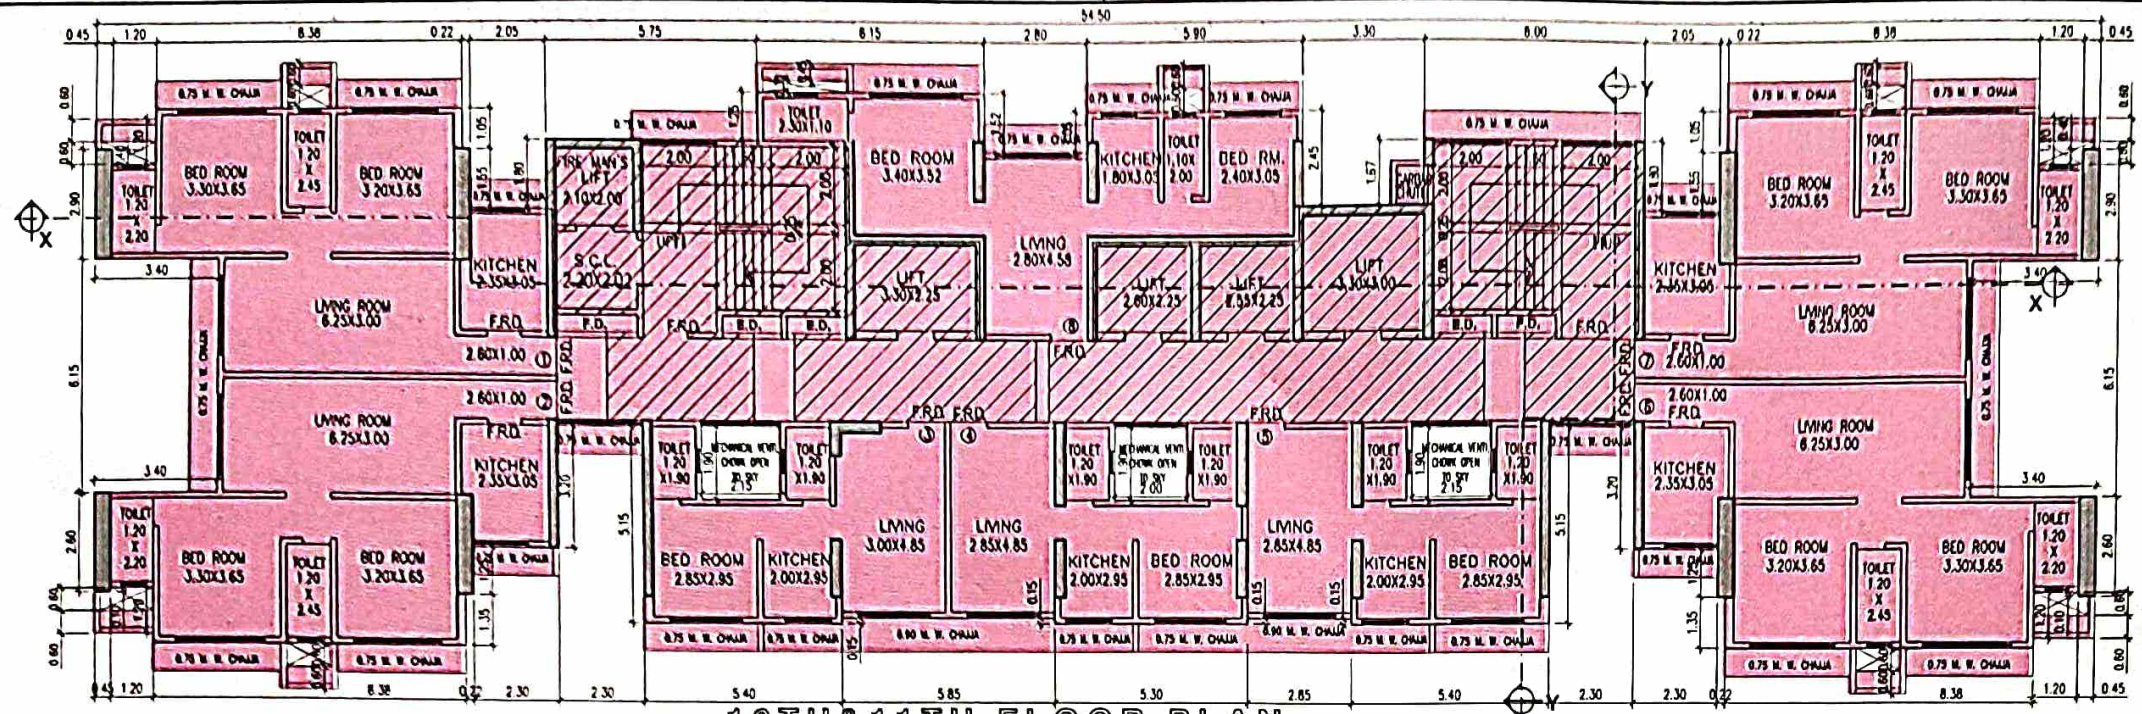

10TH&11TH FLOOR PLAN SCALE 1:100

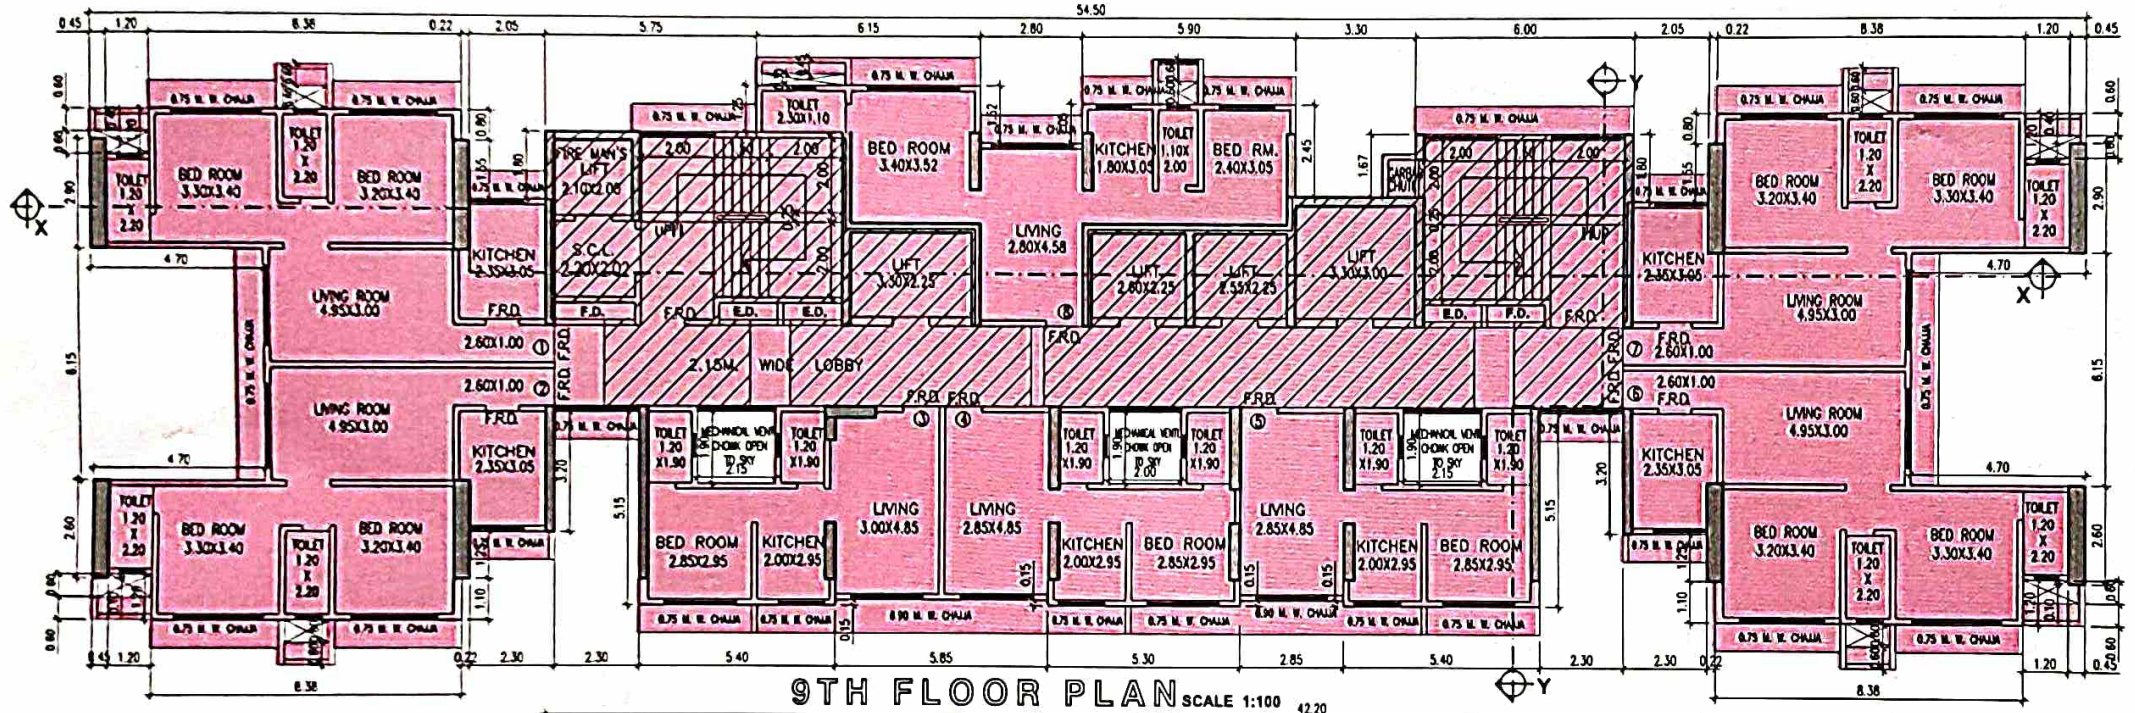

9TH FLOOR PLAN SCALE 1:100

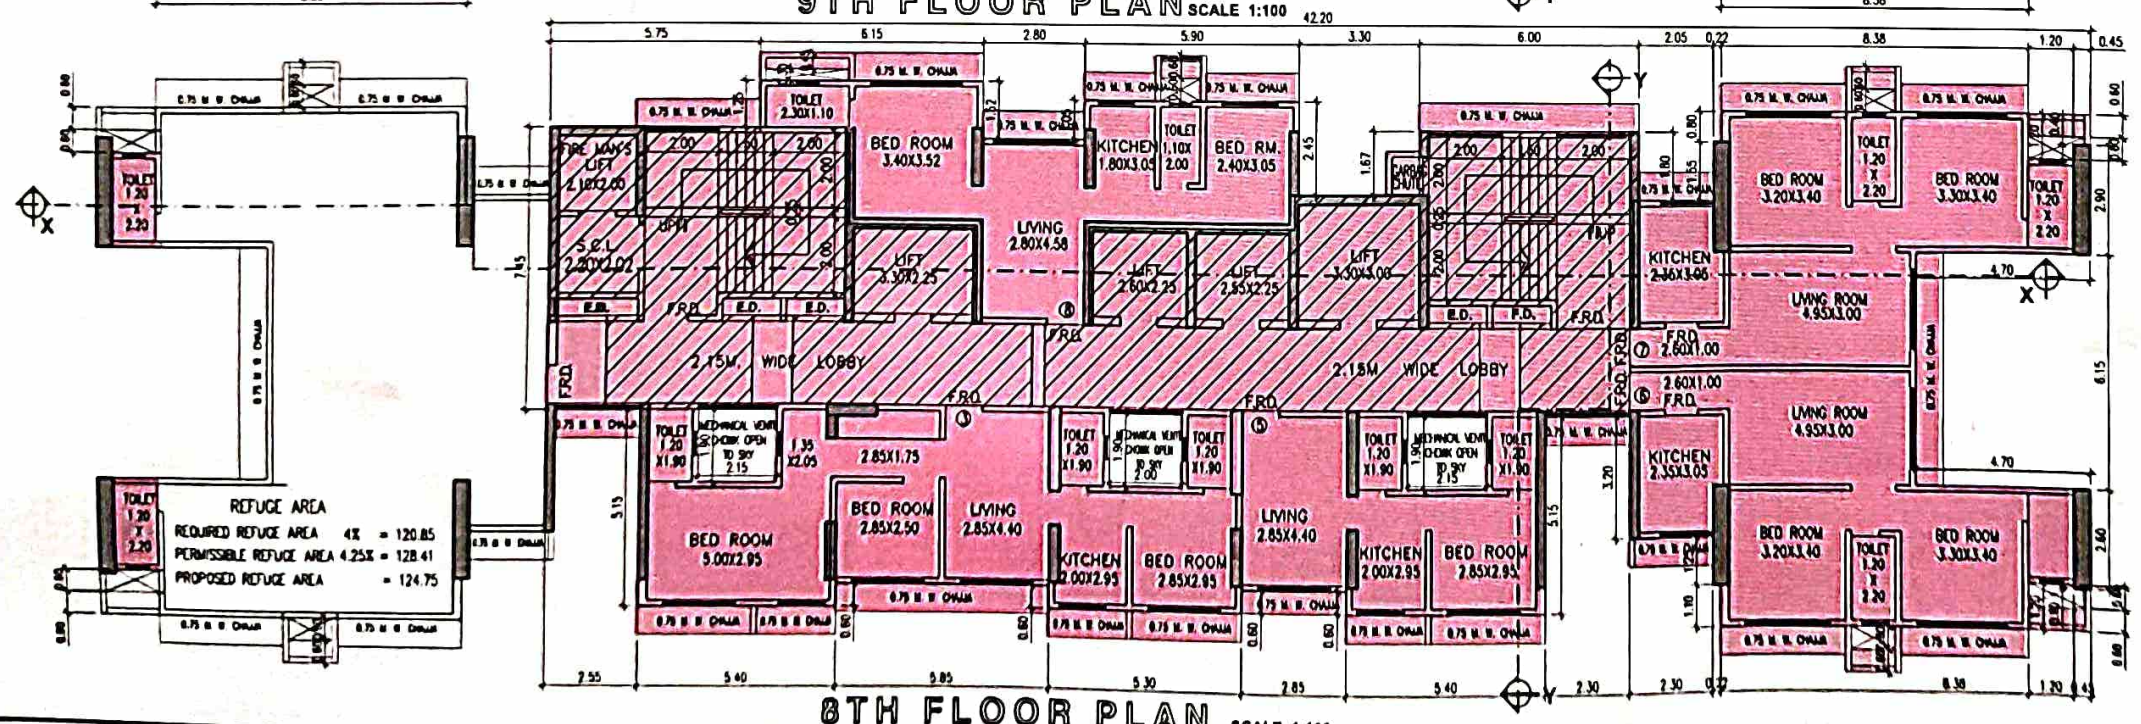

8TH FLOOR PLAN SCALE 1:100

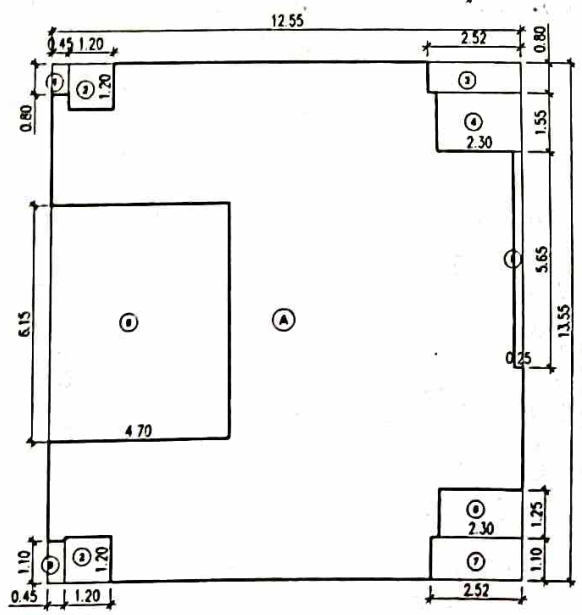

AREA DIAGRAM 8TH FLOOR

SCALE 1:100

50 MT

ADDITIONS								
A	12.55	X	13.55	X	1	=	170.05	
			TOTAL ADDITION			=	170.05	
DEDUCTIONS								
1	0.45	X	0.80	X	1	=	0.36	
2	1.20	X	1.20	X	2	=	2.88	
3	2.52	X	0.80	X	1	=	2.02	
4	2.30	X	1.55	X	1	=	3.57	
5	0.25	X	5.65	X	1	=	1.41	
6	2.30	X	1.25	X	1	=	2.88	
7	2.52	X	1.10	X	1	=	2.77	
8	4.70	X	6.15	X	1	=	28.91	
9	0.45	X	1.10	X	1	=	0.50	
			TOTAL DEDUCTION			=	45.30	
TOTAL REFUGE AREA						=	124.75	

8TH FLOOR
(REFUGE AREA REQUIRED)
(8TH+9TH+10TH+11TH+12TH TO 14TH FLOOR)
[300.43 +429.85 + 454.21 +454.21 +(460.48X3)] =3020.14
REQUIRED REFUGE AREA 3020.14 X 4% = 120.81
PERMISSIBLE REFUGE AREA 3020.14 X 4.25% = 128.36
PROPOSED REFUGE AREA = 124.75

NOTE:- ALL MAIN DOOR, STAIRCASE DOOR, ELECTRIC DUCT DOOR & REFUGE DOOR WILL BE F.R.D.

F O R M – II

STAMP OF DATE OF RECEIPT OF PLANS:
THIS CANCELS APPROVAL OF THE PREVIOUS PLANS SANCTIONED UNDER NOS.
CHE / WS B / 1165 / R / C / 337 (New) DATED 16 12 2019

APPROVED SUBJECT TO THE CONDITION MENTIONED IN THIS OFFICE LETTER NO. CHE / WS B / 1165 / R / C / 337 (New)

STAMP OF APPROVAL OF PLANS:
VINOD
KONDIRAM
KEKAN
E.E.(B.P.)R
S.E.(B.P.)R/C
A.E.(B.P.)R/C

NAME AND SIGN. OF STRUCTURAL ENGINEER
M/S SURA & ASSOCIATES
PIYUSH K. SURA

NAME AND SIGN. OF OWNER :
MANSUKH
ARJANBHAI SUREJA
M/S GURUKRUPA DEVELOPERS
C.A.TO OWNER

CONTENTS OF SHEET :
8TH FLOOR PLAN.,
9TH FLOOR PLAN.,
10TH & 11TH FLOOR PLAN.
8TH FLR. REFUGE AREA CALC.

JOB NO:
RDP / SS / MS / 14 / 268

DRWG NO:
MUN. / SS / 03-16

SPACE MOULDERS
An Architectural Studio
Chandan Prabhakar Kelekar

Chandan Kelekar
Pratima Kelekar
Architect, Interior Designer.
281/2229, Vasilkul Nagar No. 1,
Goregaon (W), Mumbai-400 104.
+91 22 2872 2184 / 7116
spacemoulders@yahoo.co.in
www.spacemoulders.com

JOB TITLE:
Proposed Redevelopment of The Borivali Shiv sagar C.H.S.L. On Plot bearing C.T.S No. 52, 52 -1 to 28, of Village Magathane, Borivali (West) Mumbai
For M/s Gurukrupa Developers
C. A. TO OWNER

DRAWING TITLE:
DWG. FOR MUN. APPROVAL

NORTH:

REV. SUFFIX			
SCALE		DATE	
AS STATED		2021 07 19	
DRAWN		CHECKED	
SUSHANT			