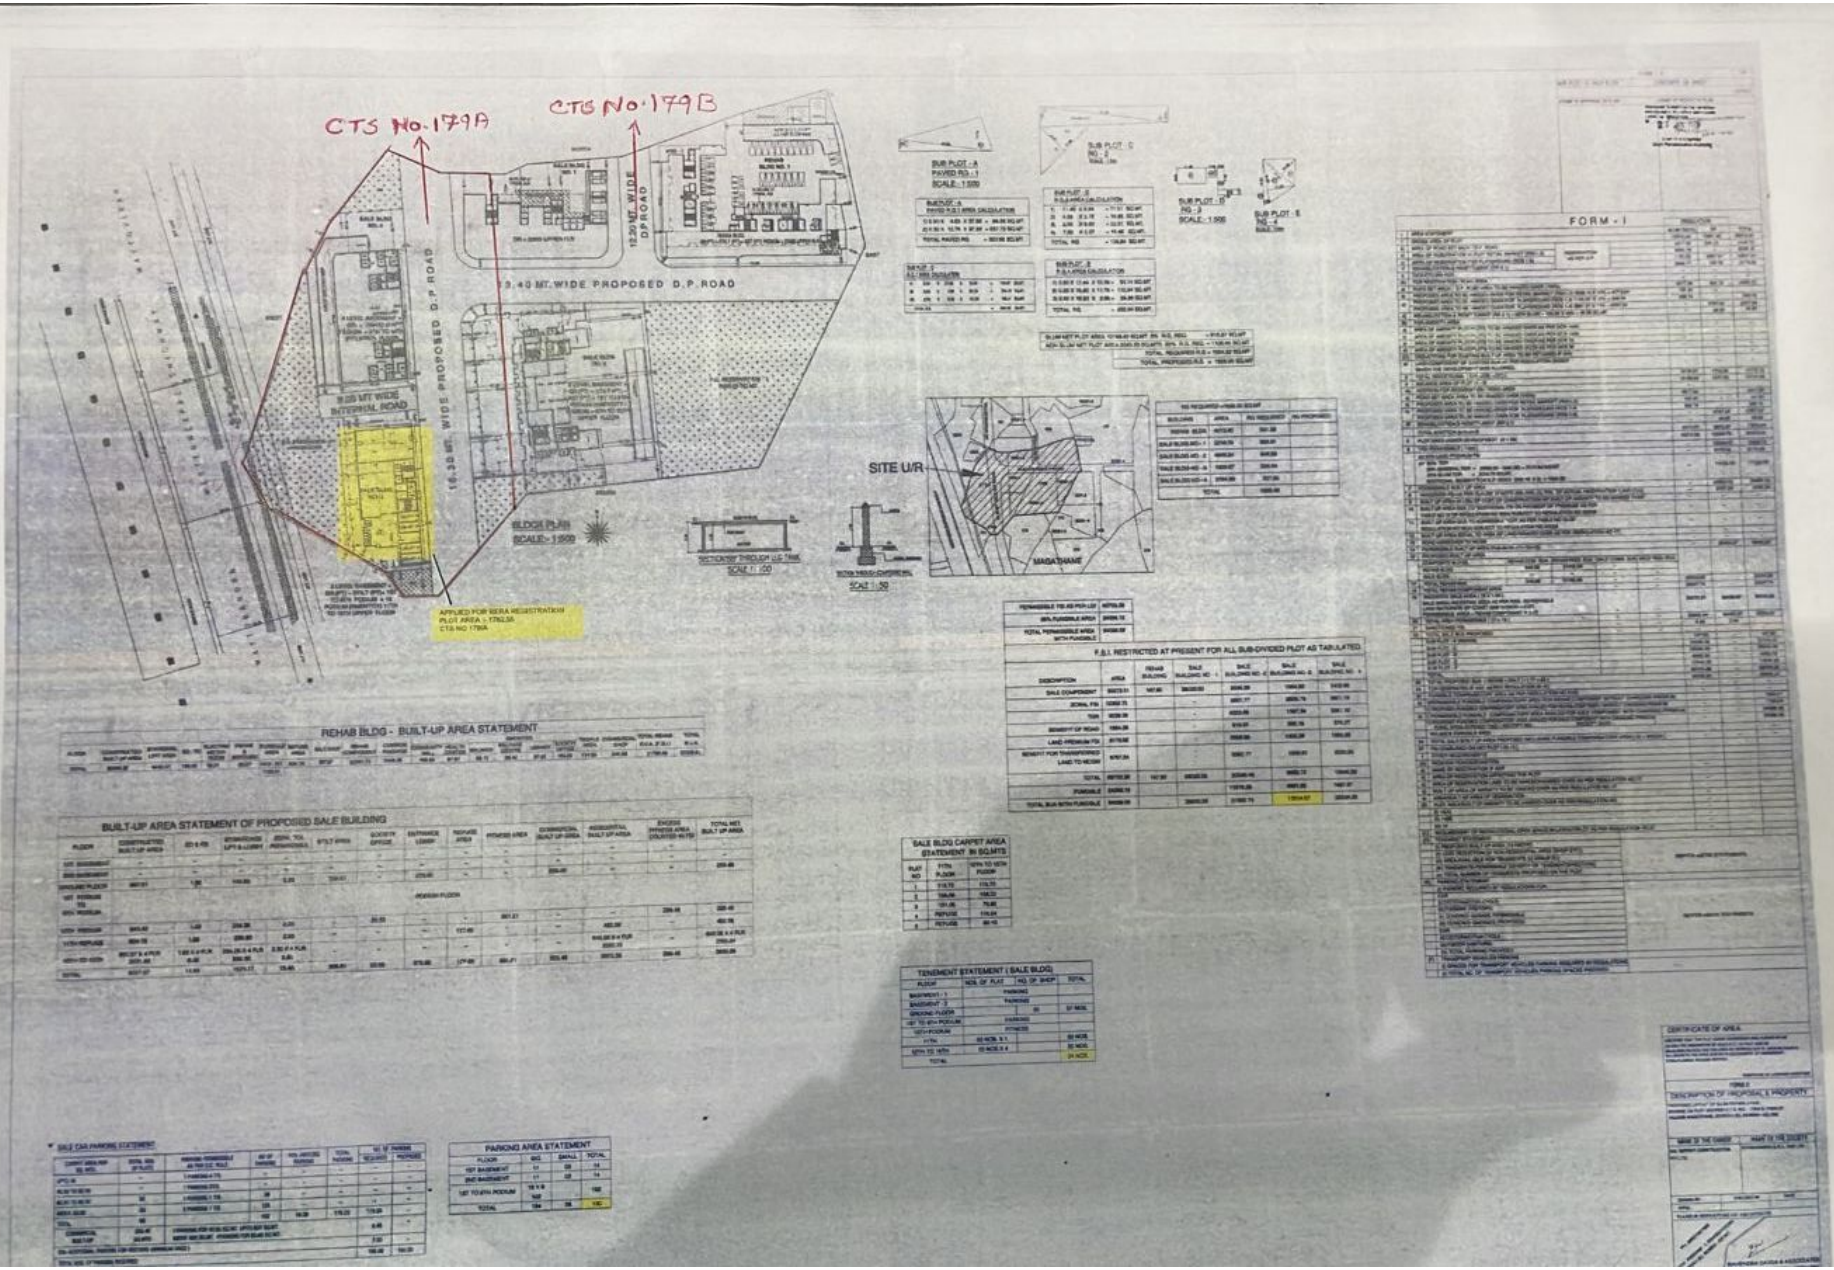
CTS No.179A
CTS No.179B
19.40 MT. WIDE PROPOSED D.P. ROAD
12.20 MT. WIDE D.P. ROAD
16.30 MT. WIDE PROPOSED D.P. ROAD
9.00 MT. WIDE INTERNAL ROAD
BLDG PLAN
SCALE - 1:500
SITE U/R
MAGATHANE
FORM - I
REHAB BLDG - BUILT-UP AREA STATEMENT
BUILT-UP AREA STATEMENT OF PROPOSED SALE BUILDING
F.S.I. RESTRICTED AT PRESENT FOR ALL SUB-DIVIDED PLOT AS TABULATED
SALE BLDG CARPET AREA STATEMENT IN SQ.MTS
TENEMENT STATEMENT ( SALE BLDG)
PARKING AREA STATEMENT
CERTIFICATE OF AREA
DESCRIPTION OF PROPOSALS PROPERTY