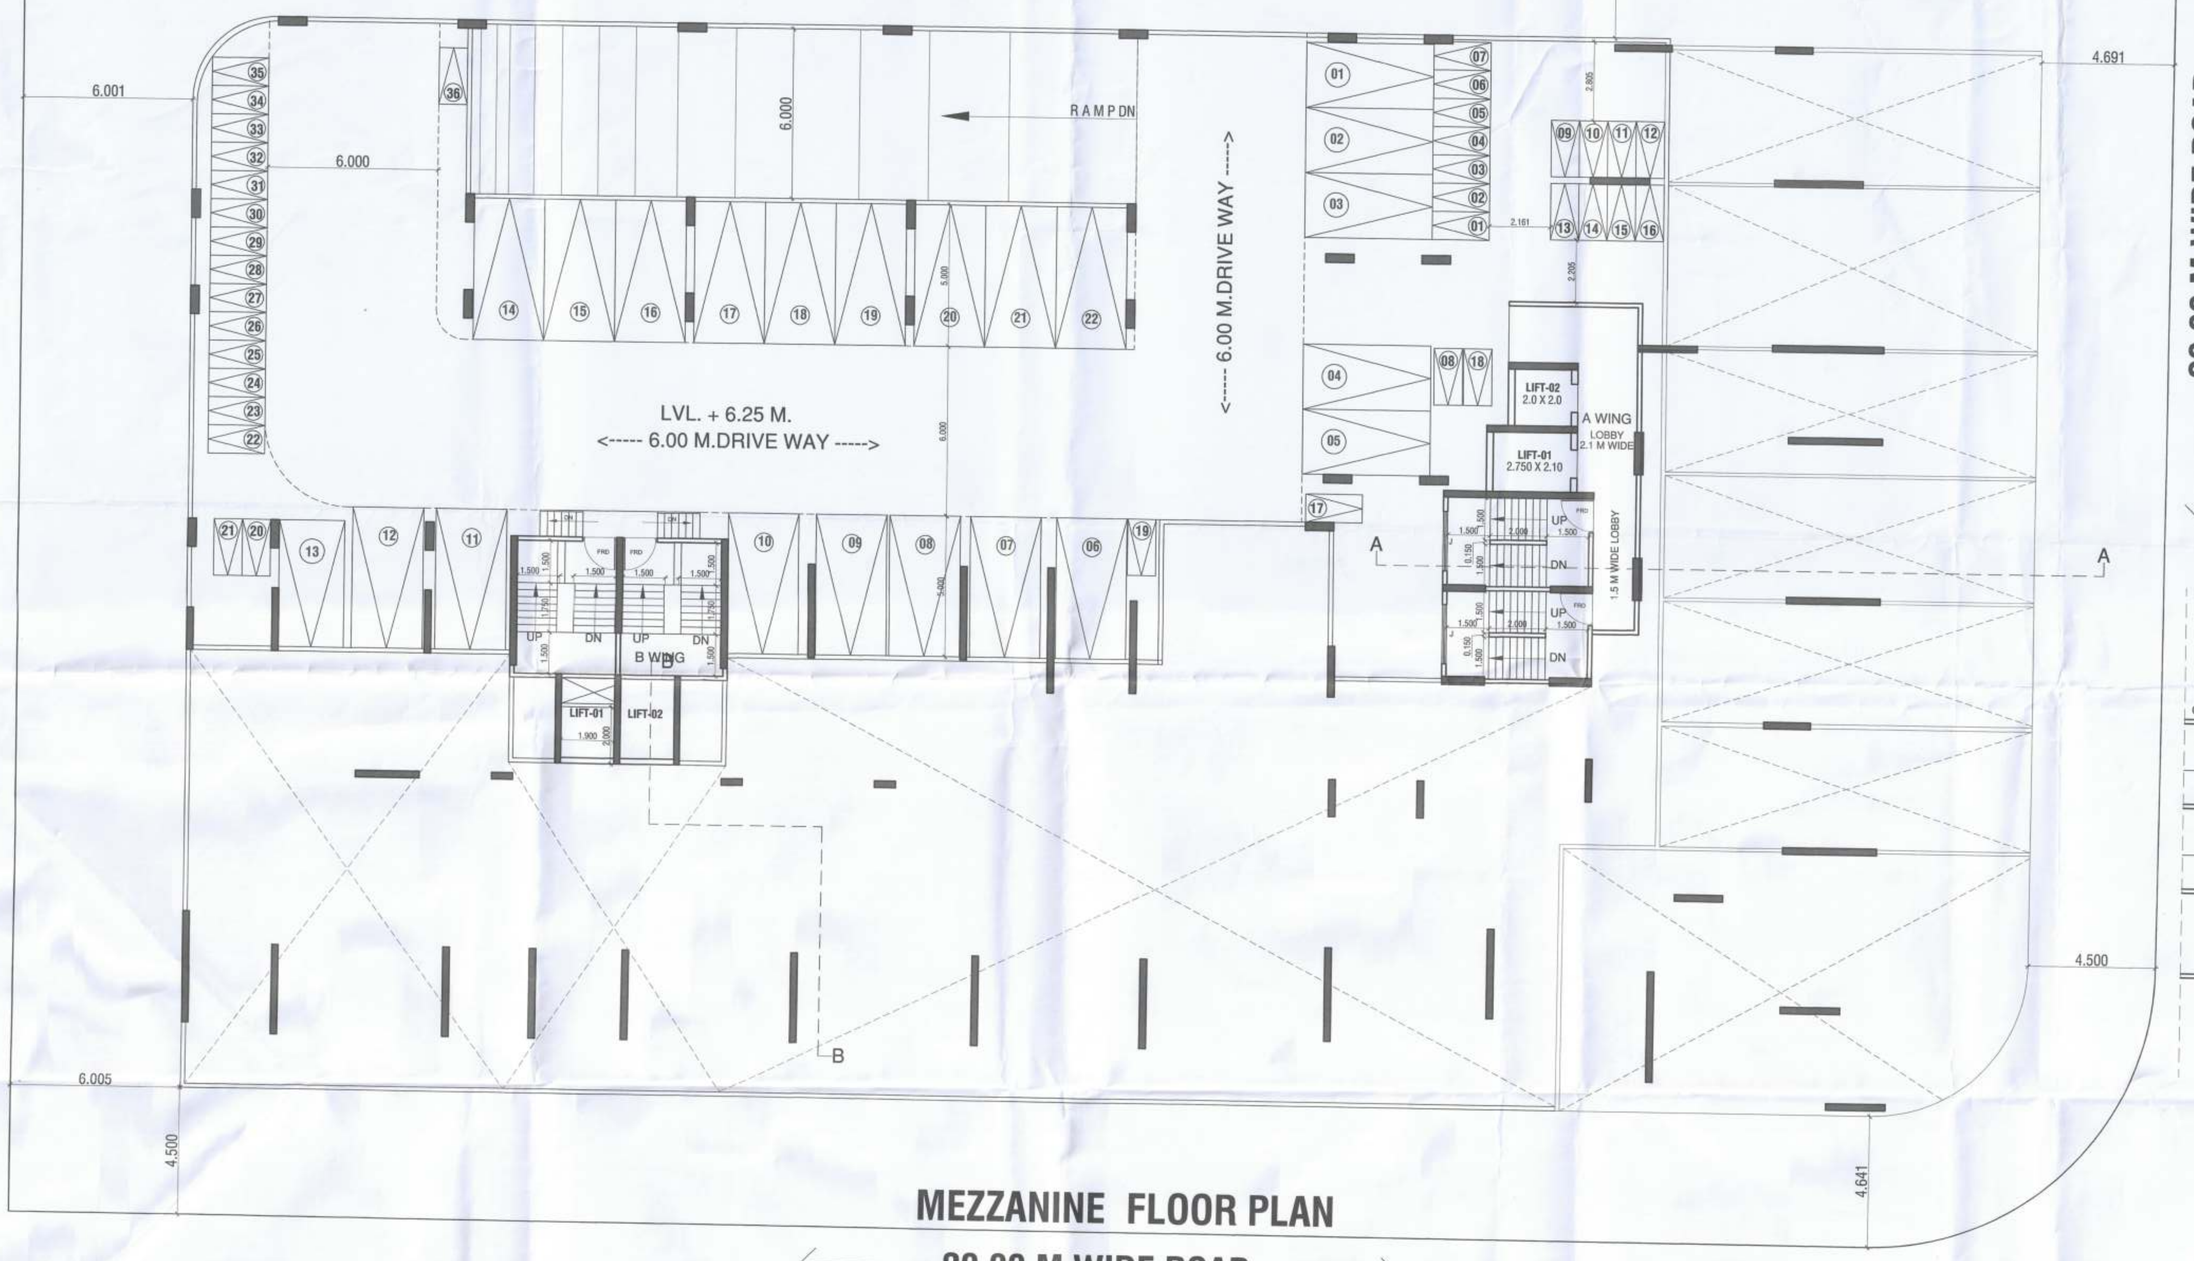

MEZZANINE FLOOR PLAN

20.00 M WIDE ROAD

RAMP SECTION

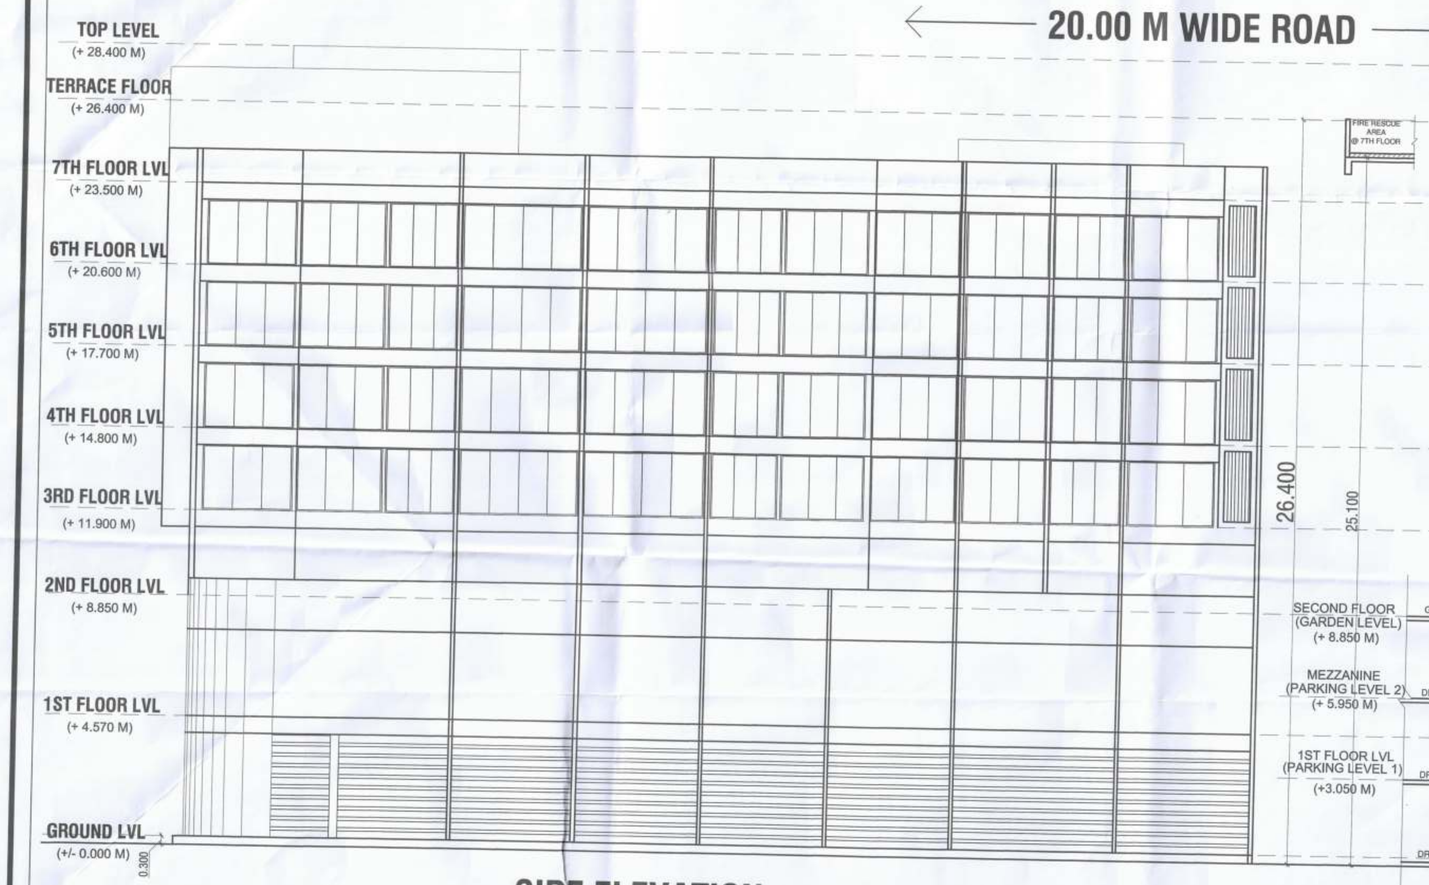

SIDE ELEVATION

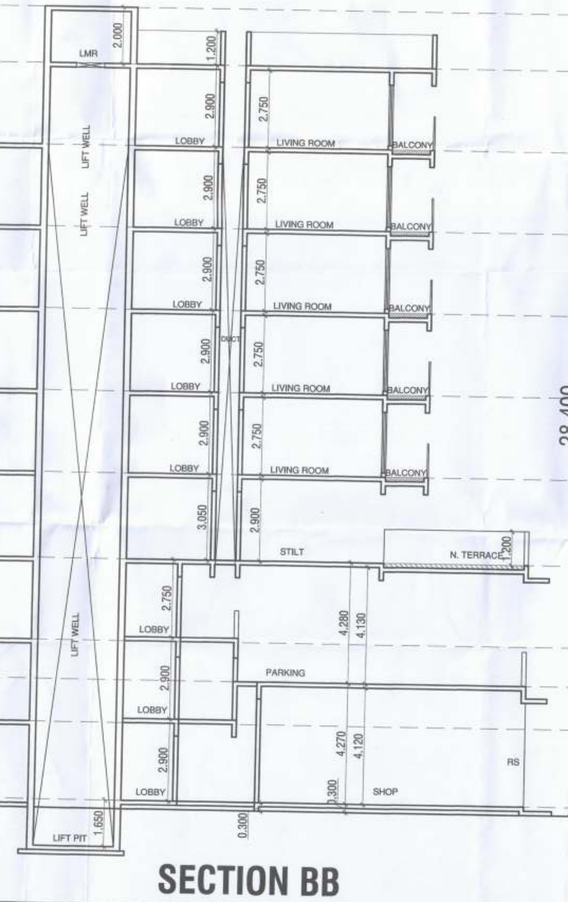

SECTION BB

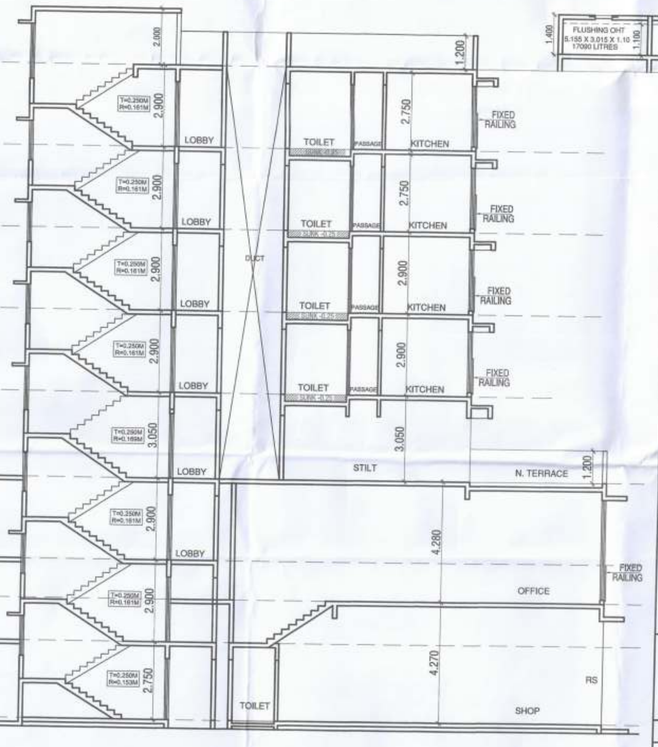

SECTION AA

CONTENT OF SHEET	SHEET- 03 / 05

MEZZANINE FLOOR PLAN, TERRACE FLOOR PLAN
SECTIONS AND ELEVATIONS
RAMP DETAILS

APPROVAL STAMP OF P.M.C.

पनवेल महानगरपालिका
चेक-लिस्ट नकाशा क्रमांक 90
पेठील अंतिम भू.क्र./प.भू.क्र./सर्वे क्र./ह.क्र./
भू.क्र./ 35 मध्ये नियोजित इमारतीच्या/
फेरबदल नकाशेमध्ये/वाढीव बांधकामाचे नकाशांच्या
कार्यालयाचे जा.क्र./पनवे/नरवि/BP-324/2022
0224/2022 दिनांक 21/03/2022
मंजीत वाटी, शर्तीचे अधीन राहून नकाशांच्या सात रेंगाने
दुकडा सेल्यानुसार मंजूर.
मा. आयुक्त यांचे मंजूरी नुसार
सहाय्यक संचालक, नगररचना
पनवेल महानगरपालिका

PANVEL MUNICIPAL CORP. PANVEL-RAIGAD

DESCRIPTION OF CC.

PROPOSED RESIDENTIAL CUM COMMERCIAL BUILDING ON PLOT NO.35, SECTOR - 17, NEW PANVEL(W), NAVI MUMBAI

Certificate of Area
certified that the plot under reference was surveyed by me on ..... and the dimensions of sides etc., of plot started on plan are as measured on site and the area so worked out tallies with the area stated in document of ownership / T.P.Scheme Records / Land Records Department / city survey records.

Signature
SATISH V. AHUJA(REG. NO.:CA/93/16602)

Owner's declaration
I/we undersigned hereby confirm that/we would abide by plan approved by Authority/Collector. I/We would execute the structure as per approved plans. Also I/We would execute the work under supervision of proper technical person so as to ensure the quality and safety at the work site.

For NEELKANTH INFRACON
Partner
M/S NEELKANTH INFRACON

N W E S	NORTH
SCALE	:- 1:100
DATE	:- 09-04-2022
DRN. BY.	:- AYAAN
CHKD. BY	:- S.V. AHUJA
DRG. No	:- 03

NAME & ADDRESS OF ARCHITECT

SATISH AHUJA ARCHITECTS
ASHIANA SOCIETY, OPP MCDONALDS
C-WING, SECTOR 17, VASHI , NAVI MUMBAI
PH. NO- 2789 8644, 6791 0444,