

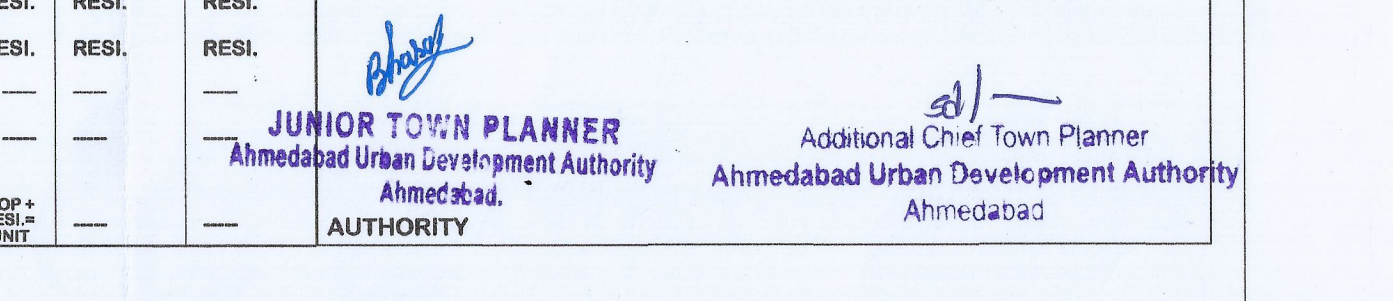
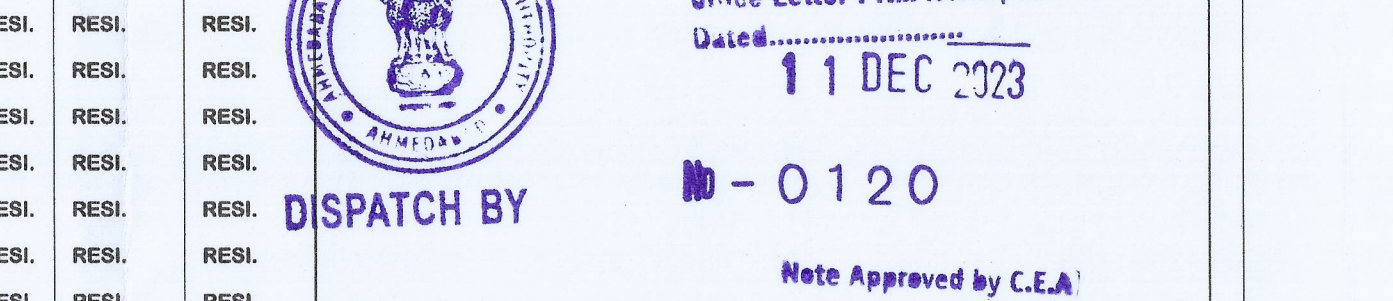
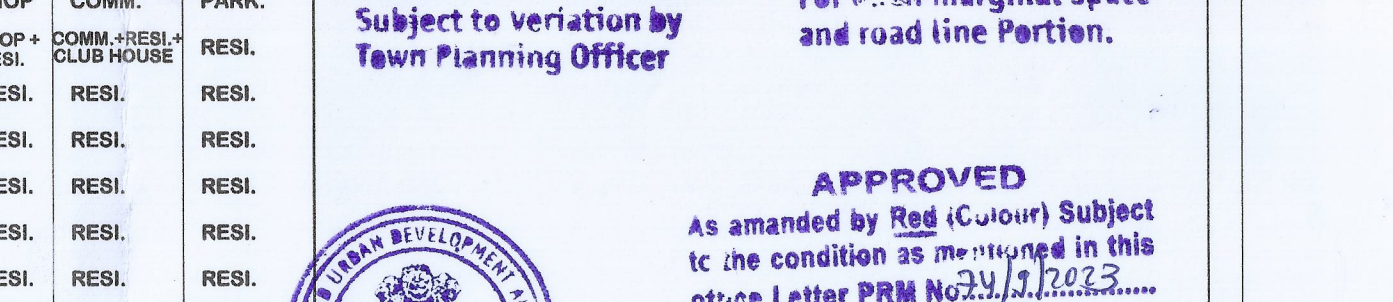
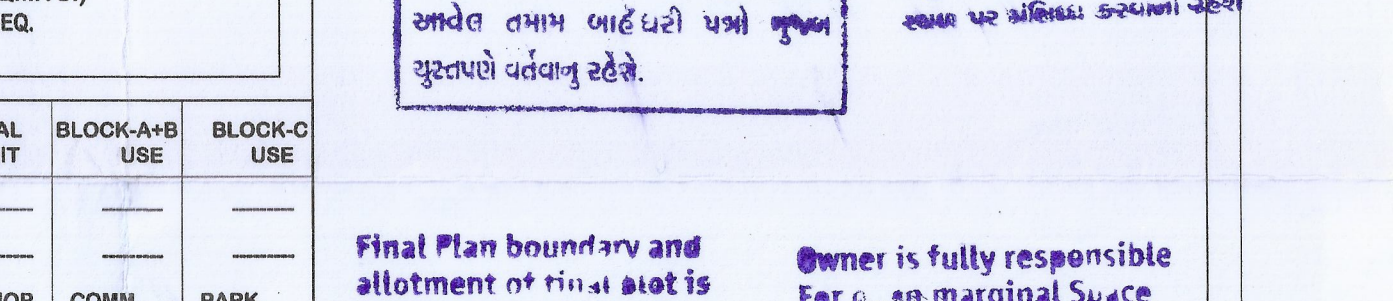
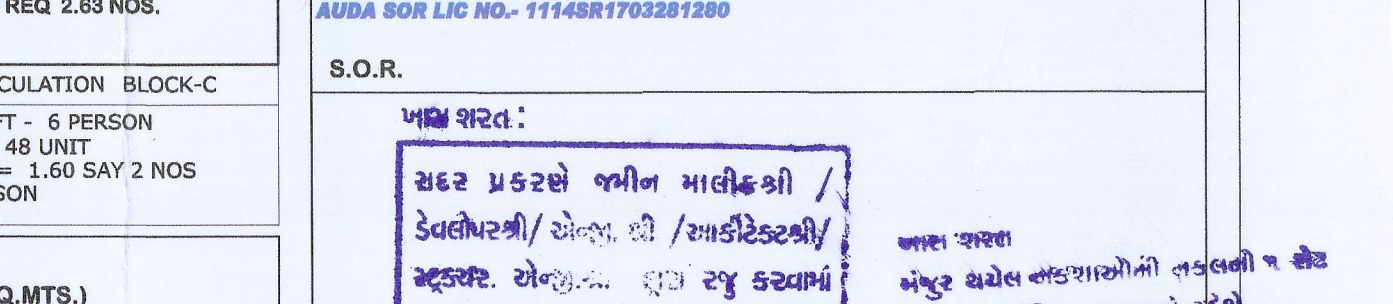
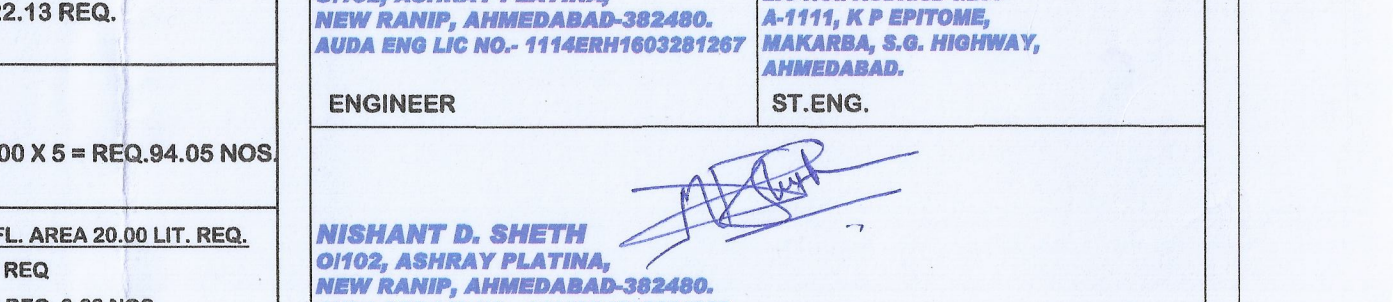
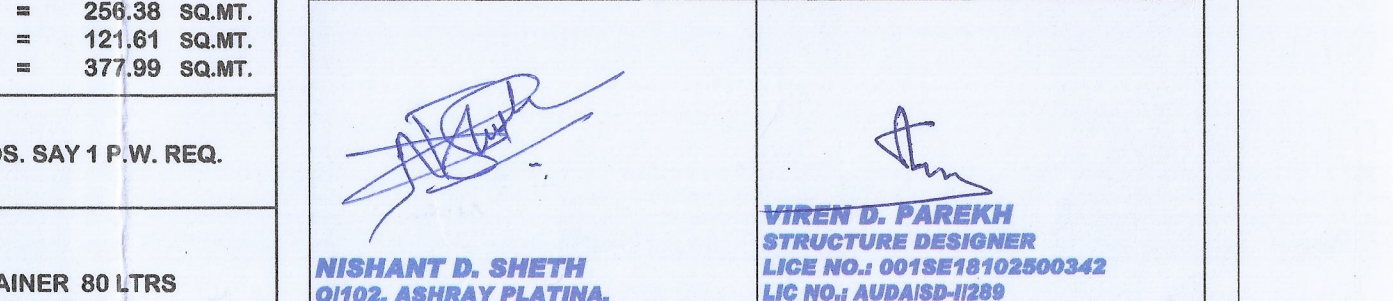
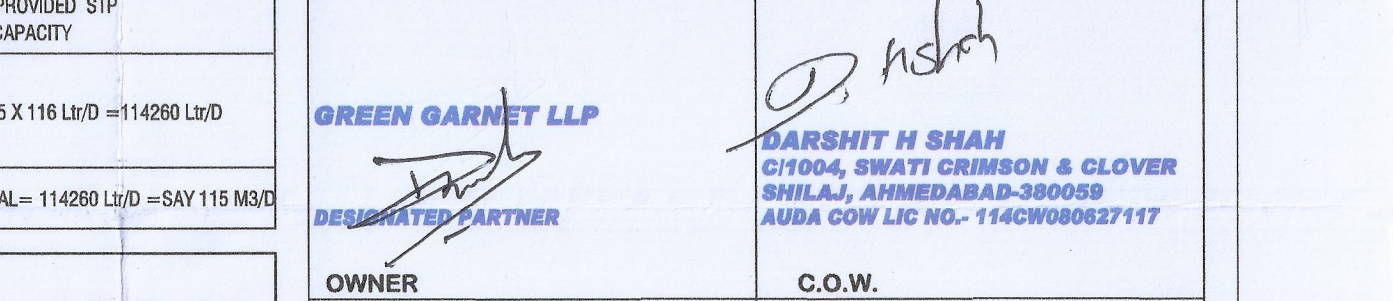
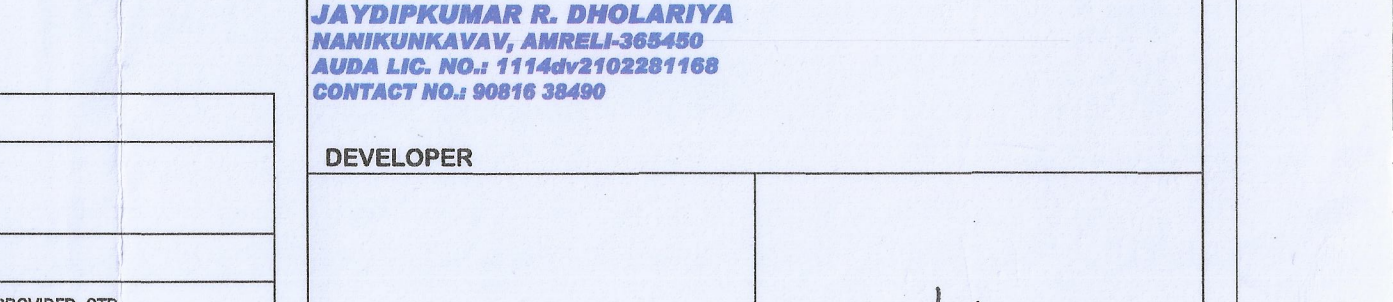
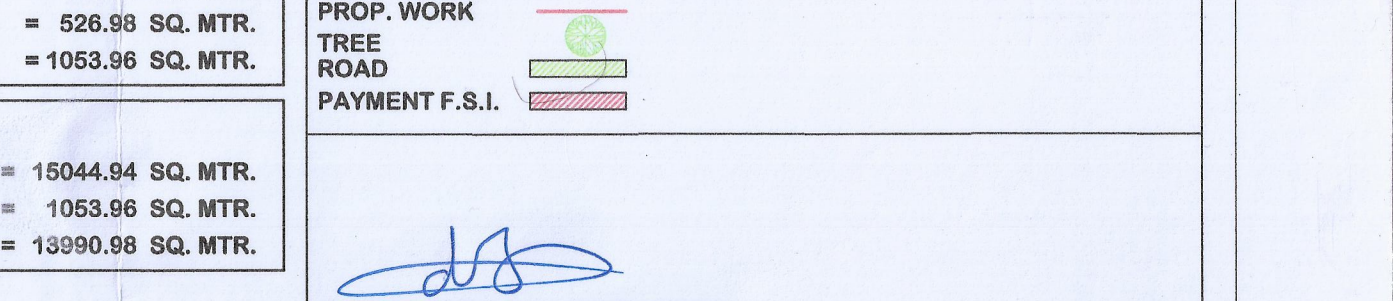
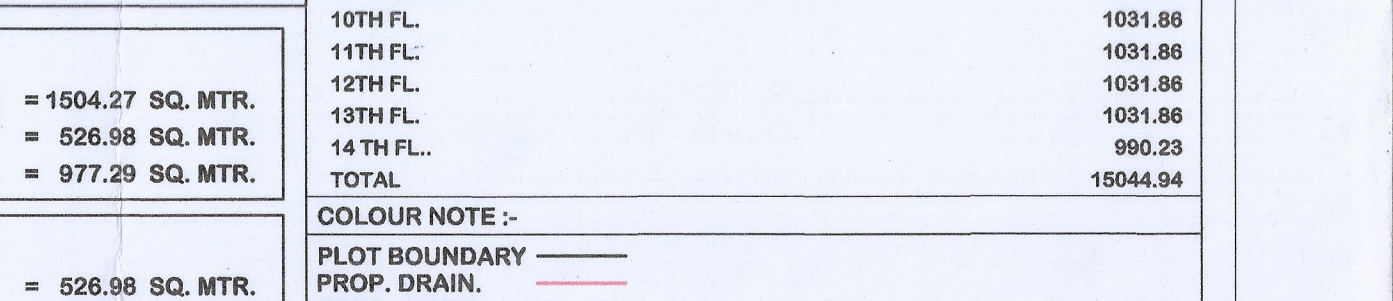
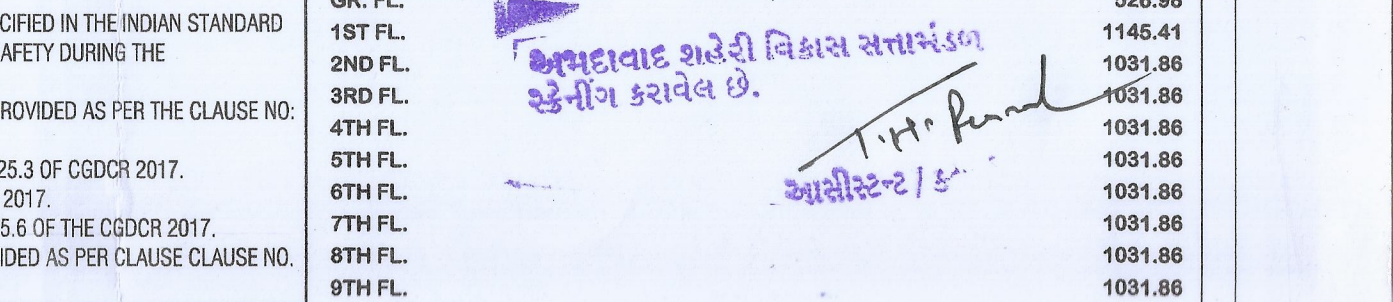
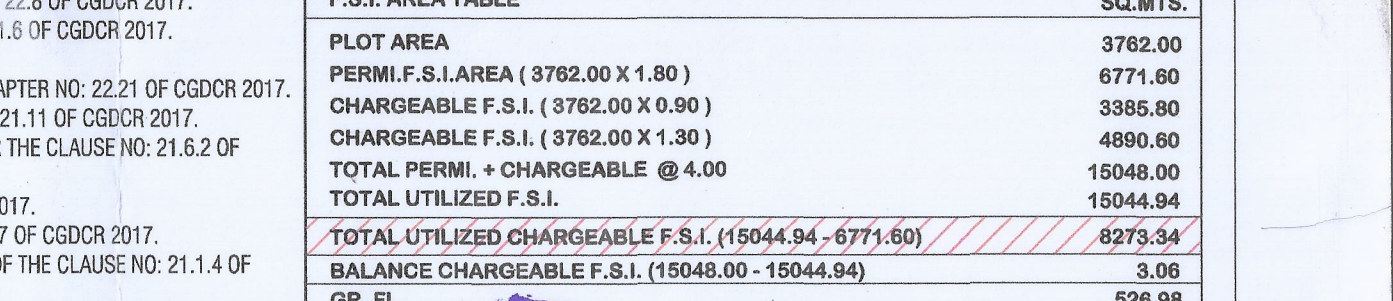
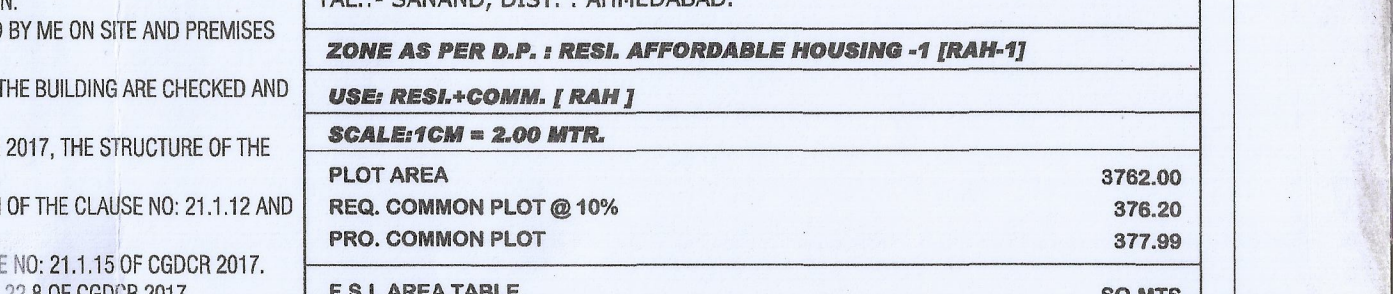
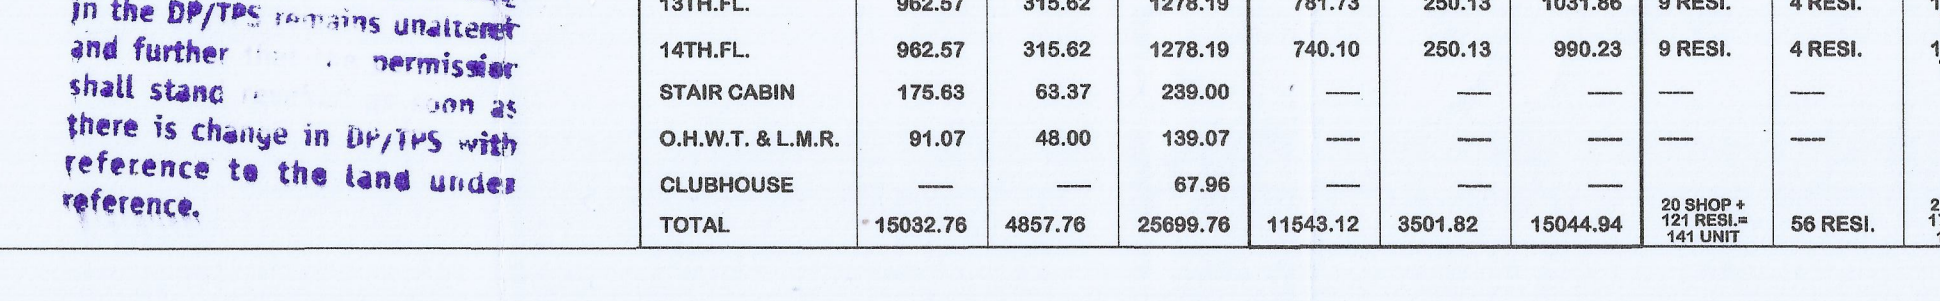
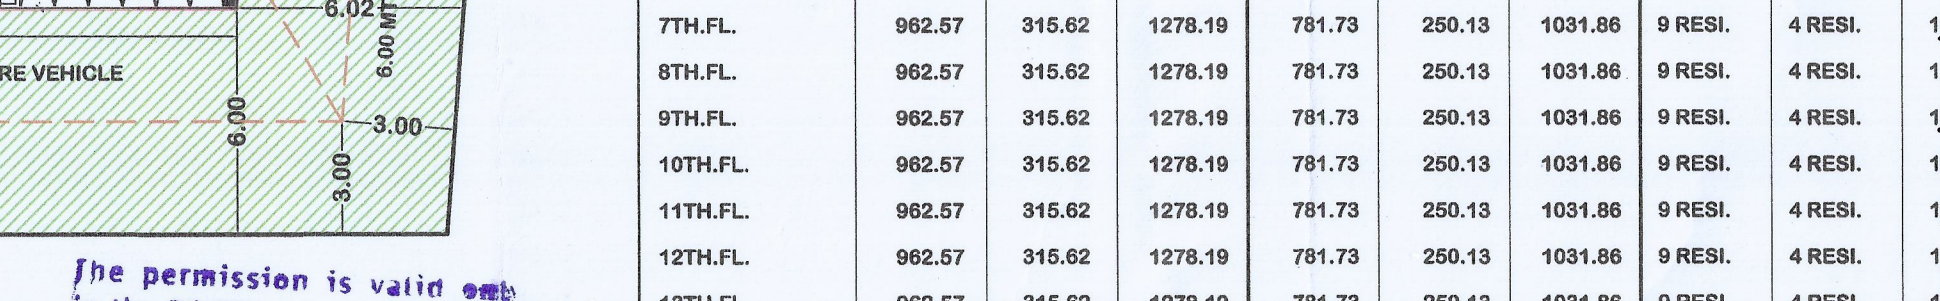
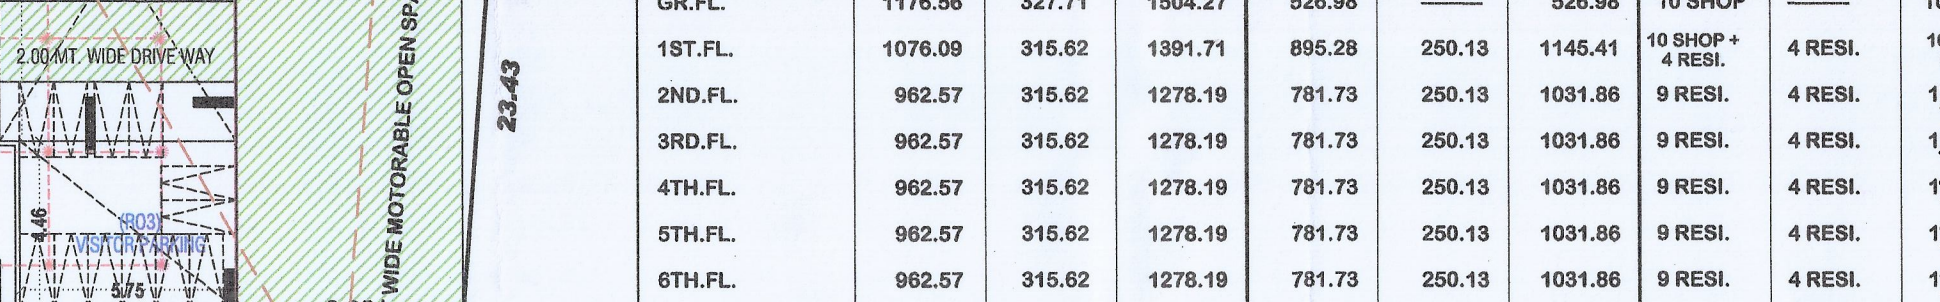
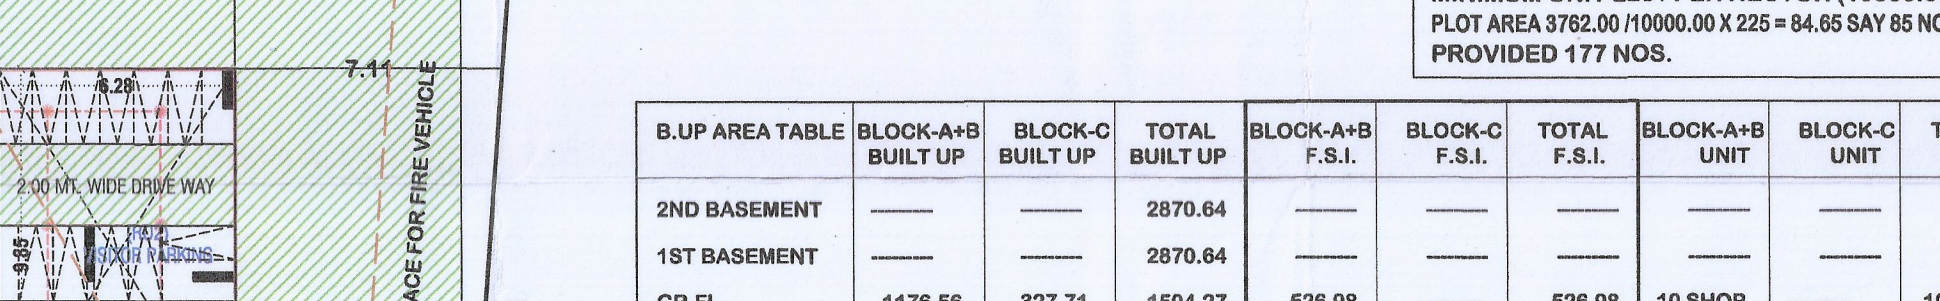
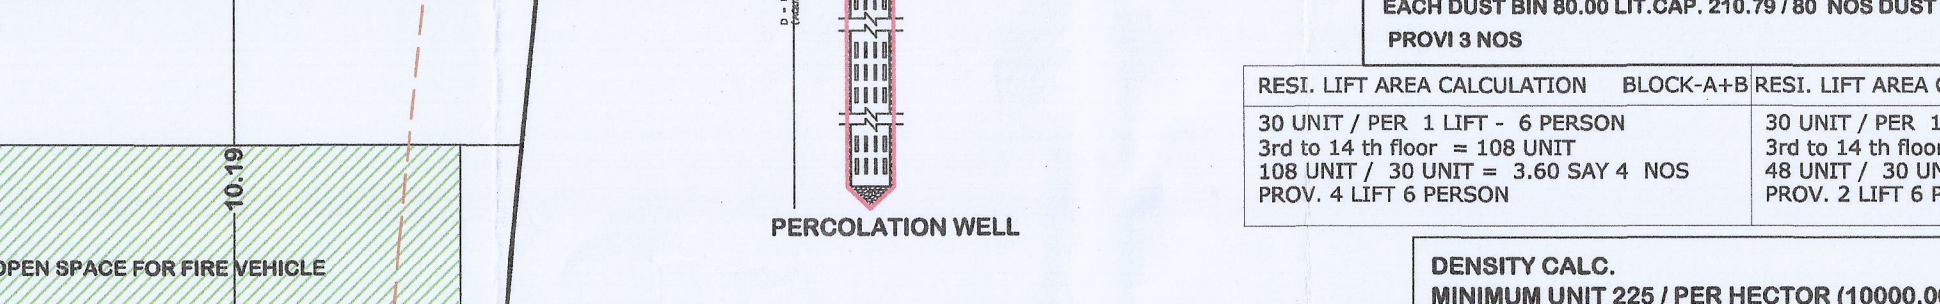
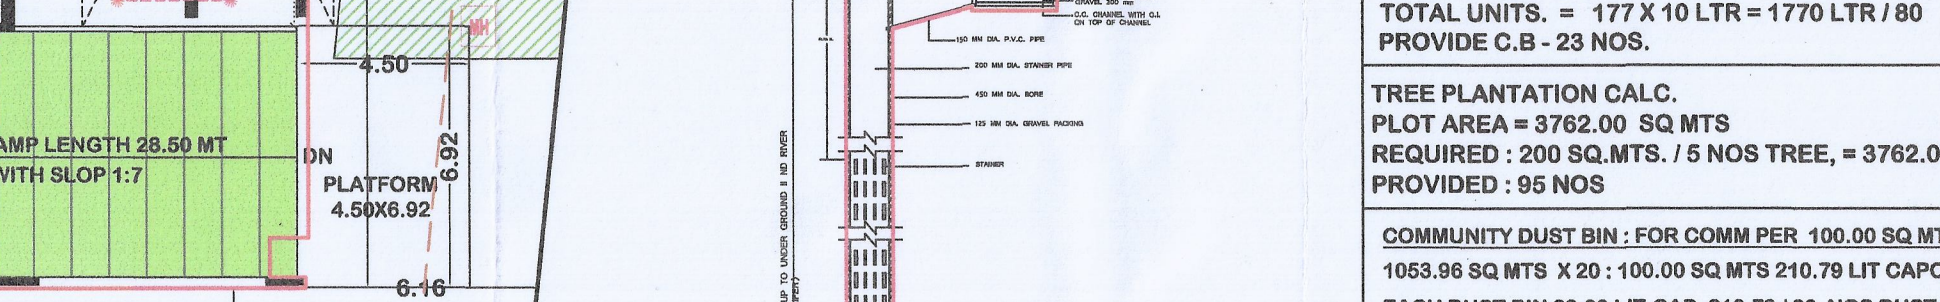
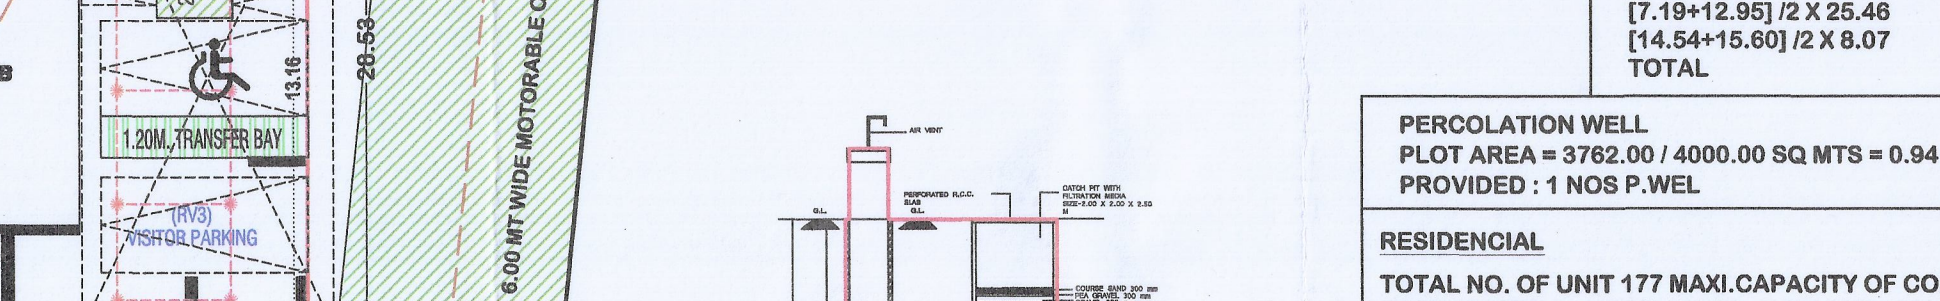
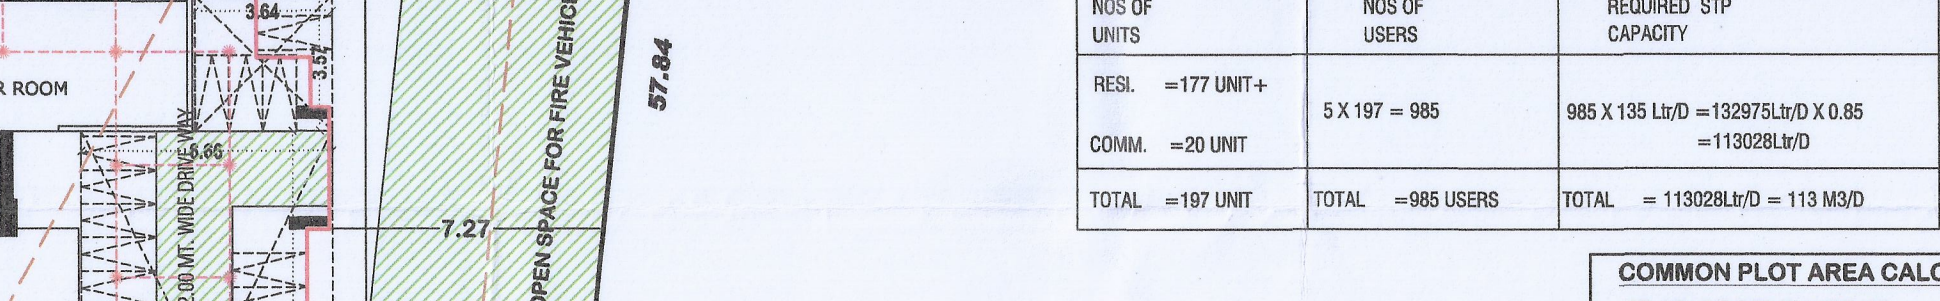
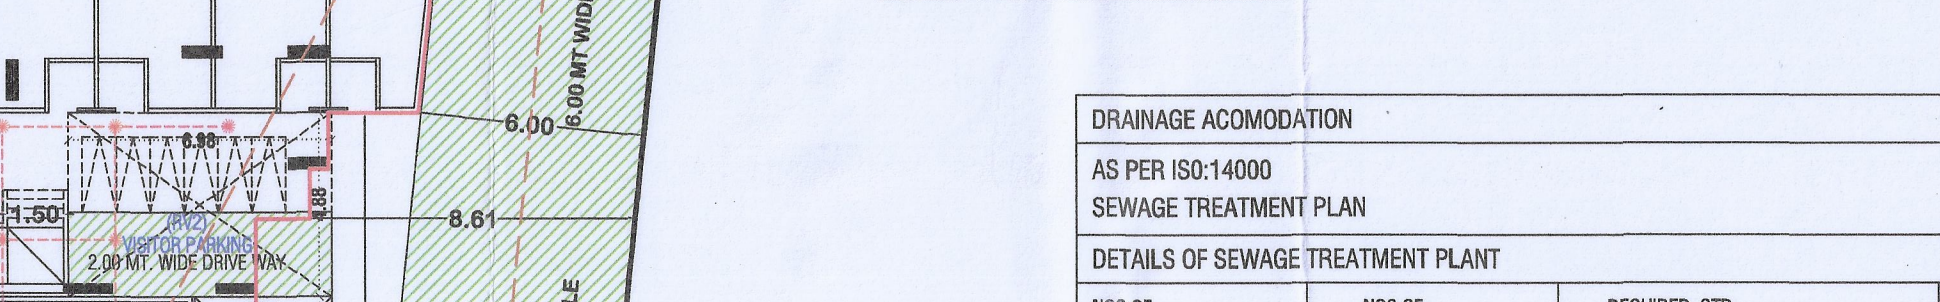
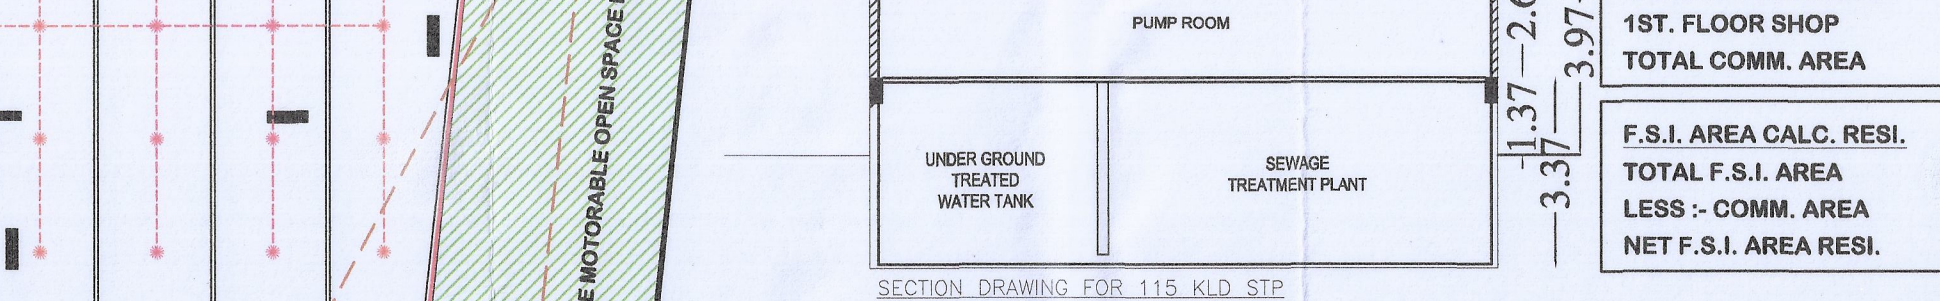
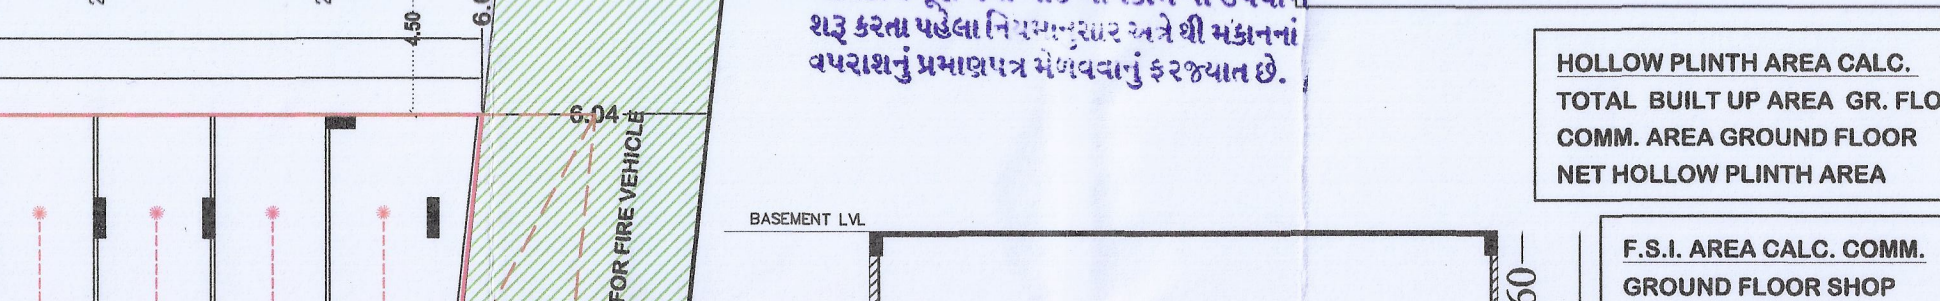
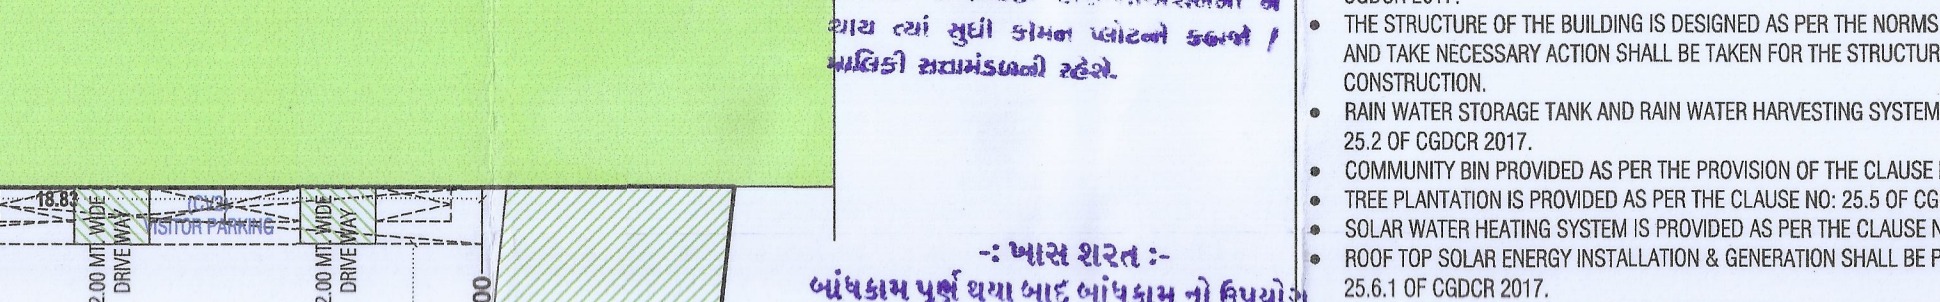
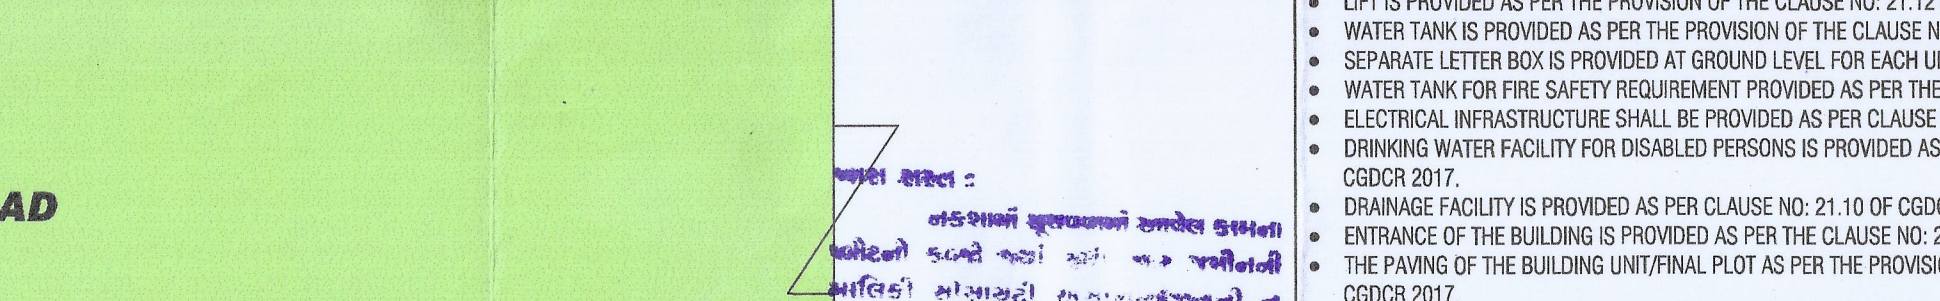
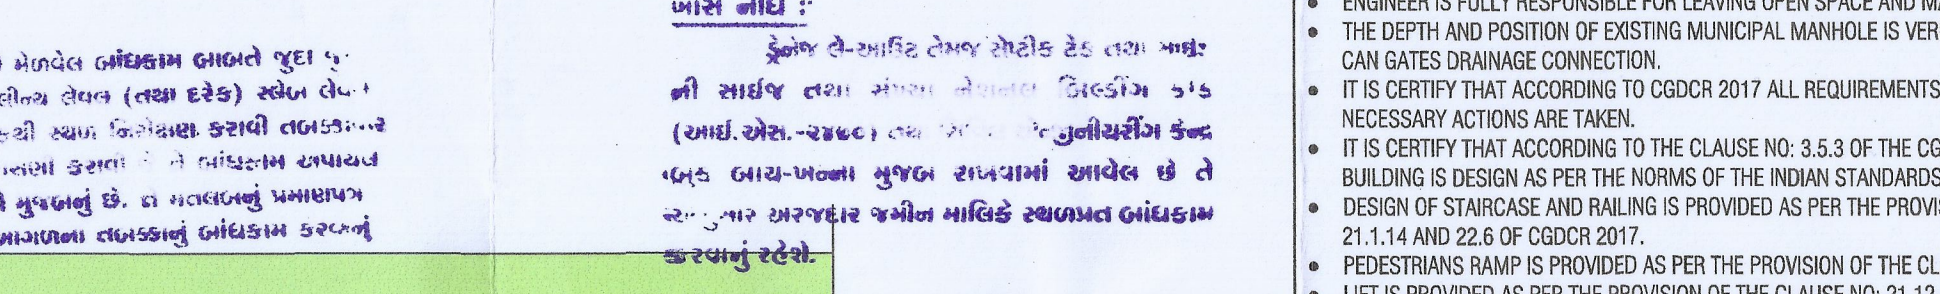
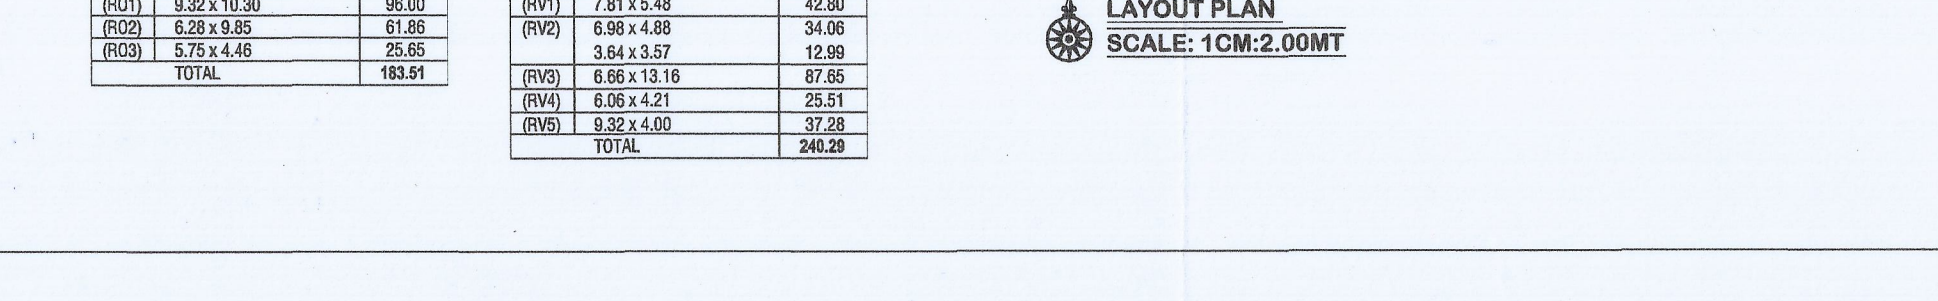
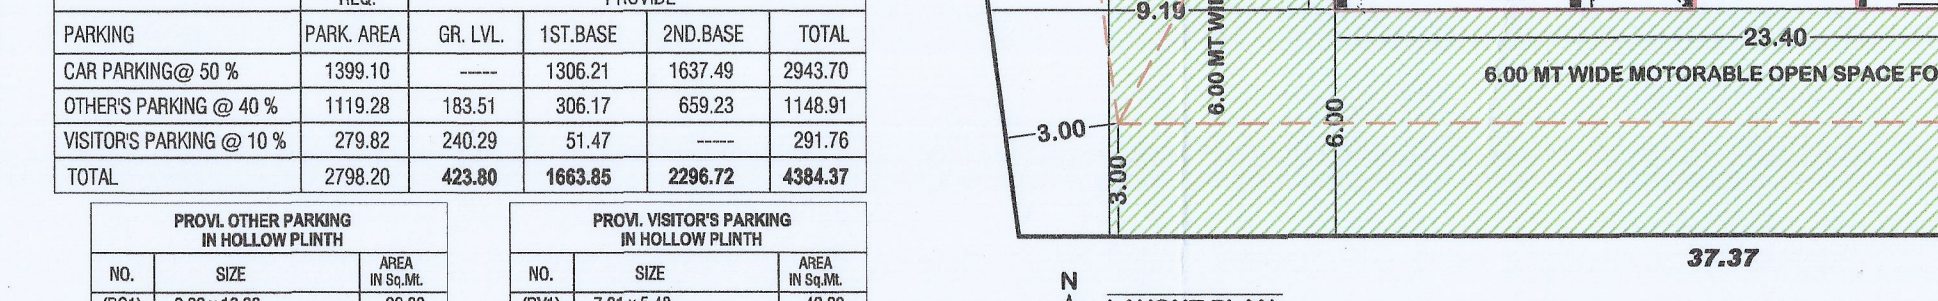
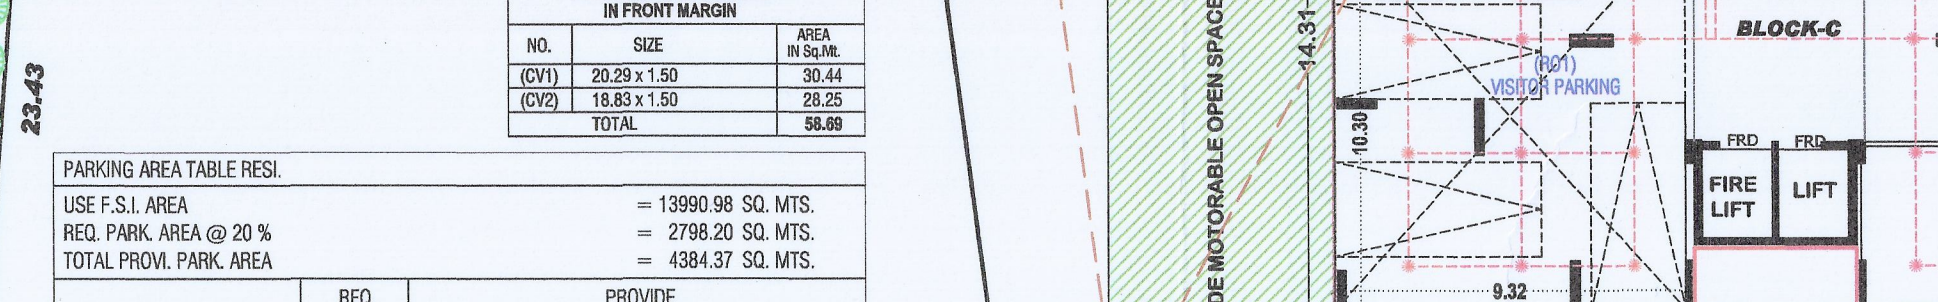
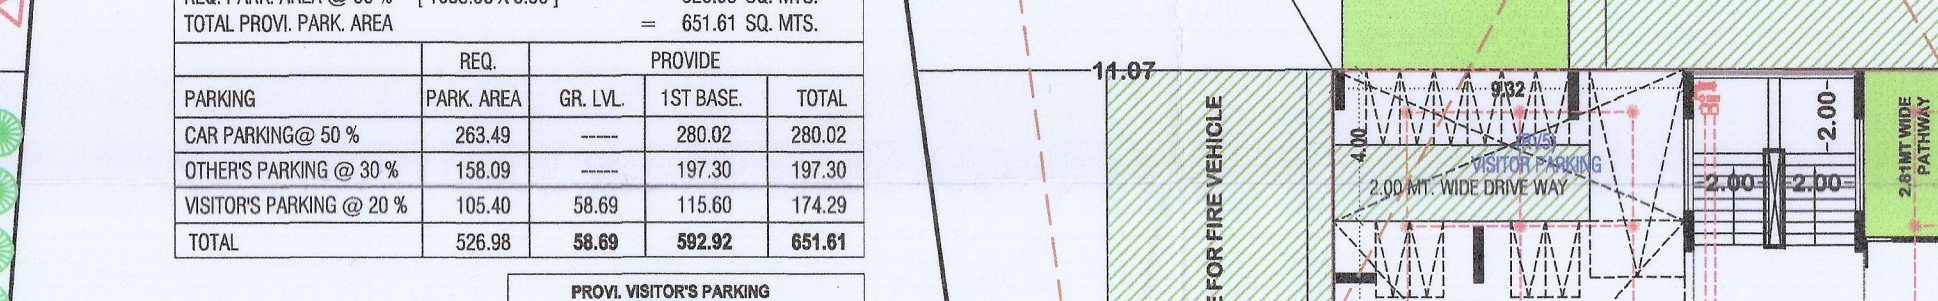
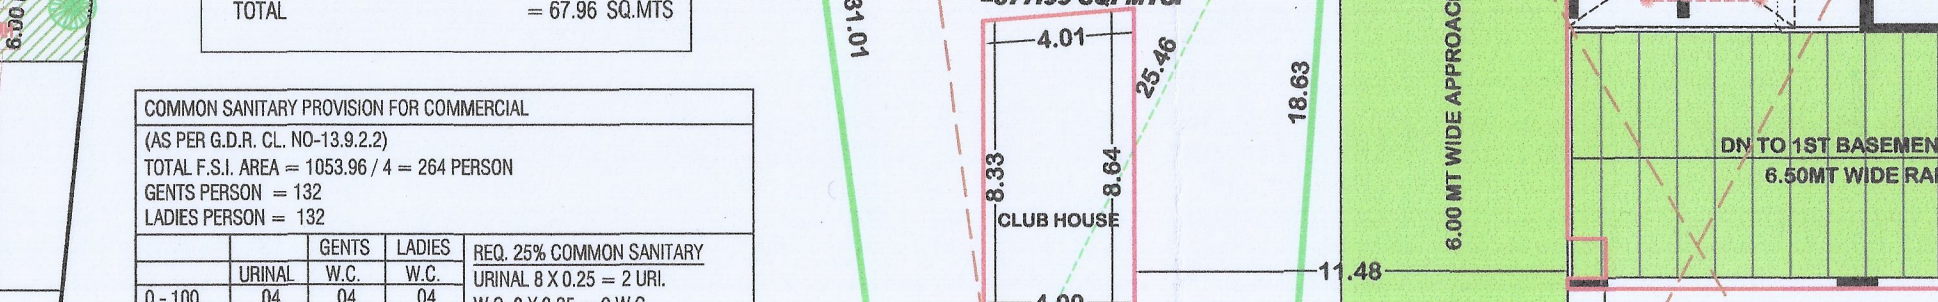
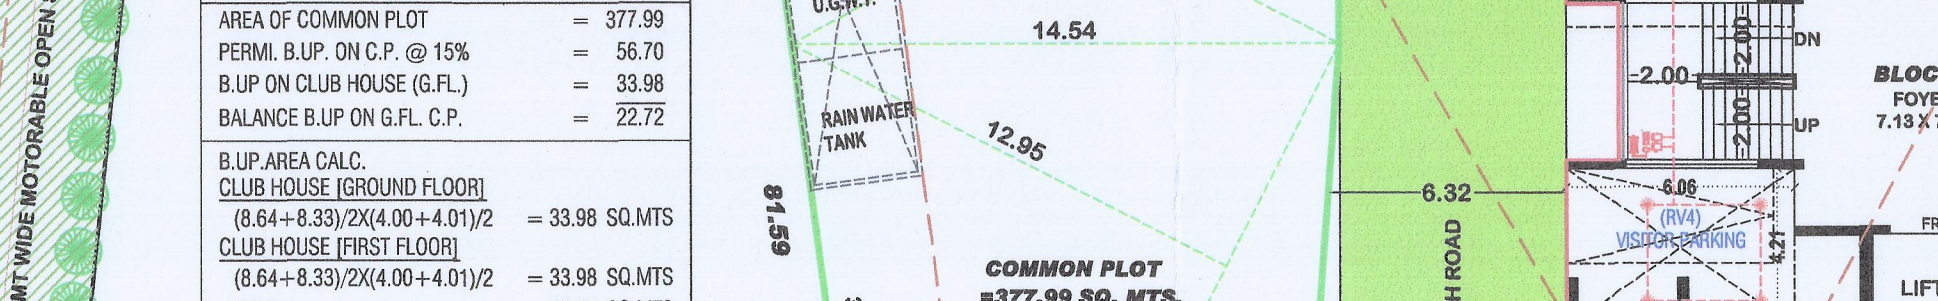
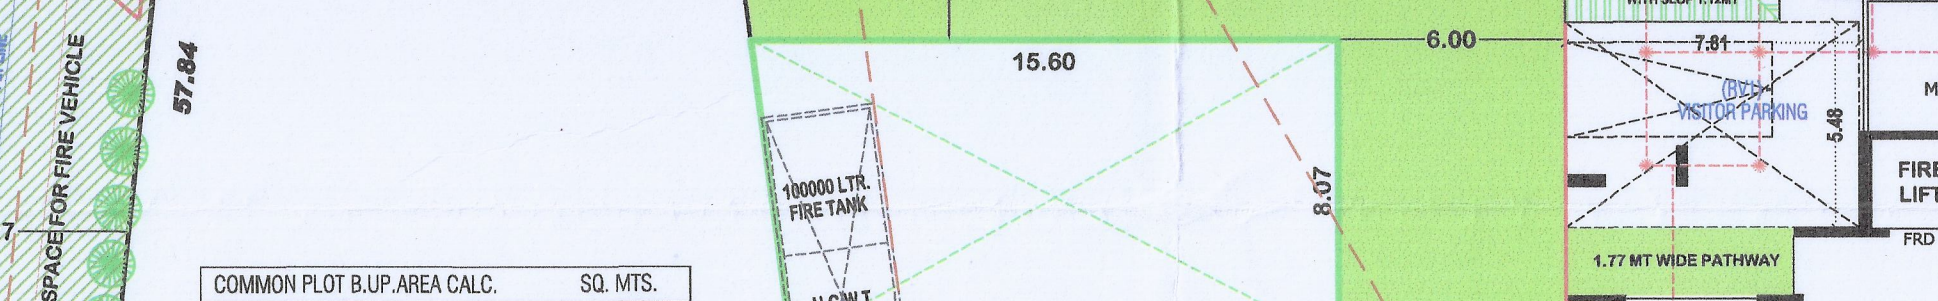
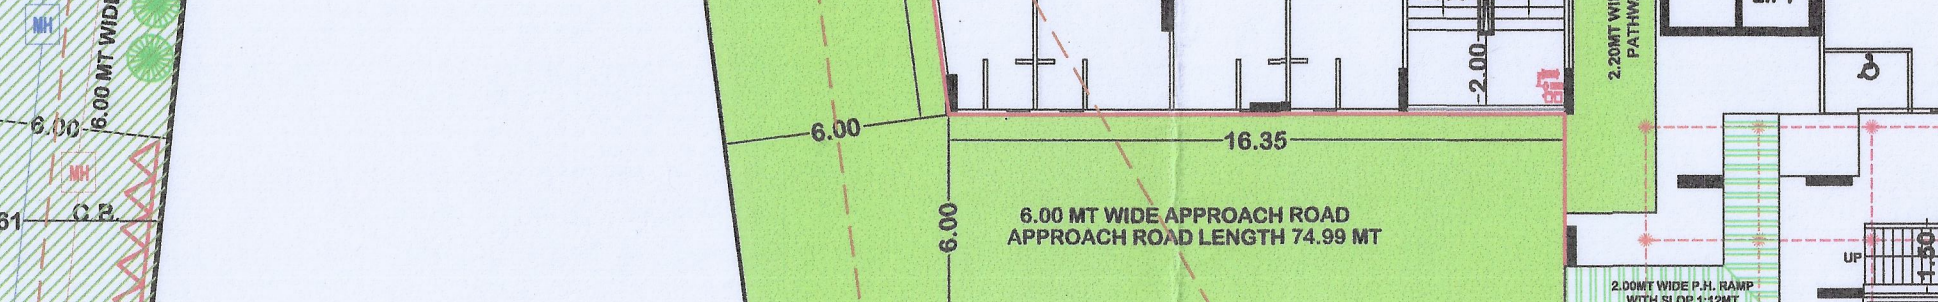
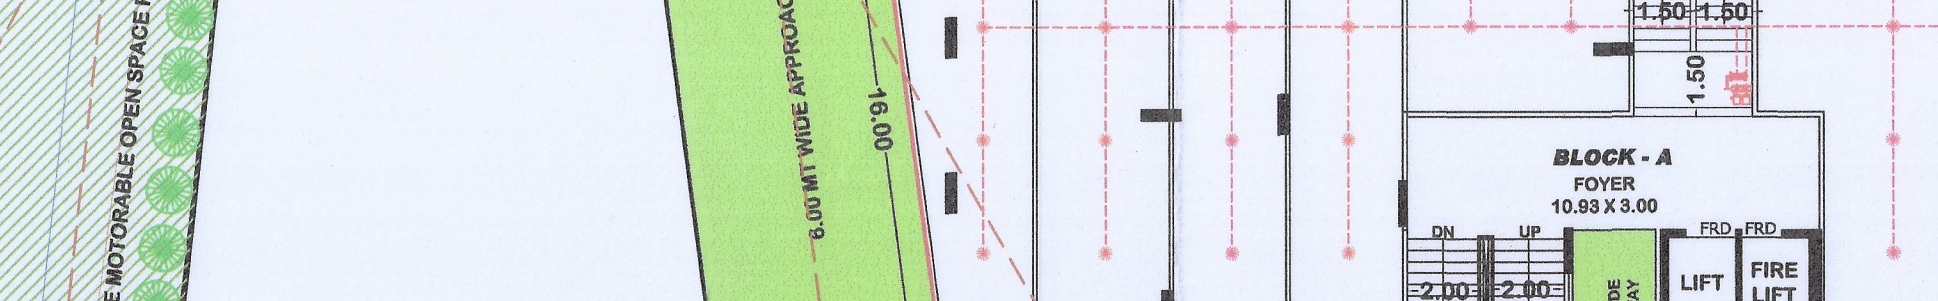
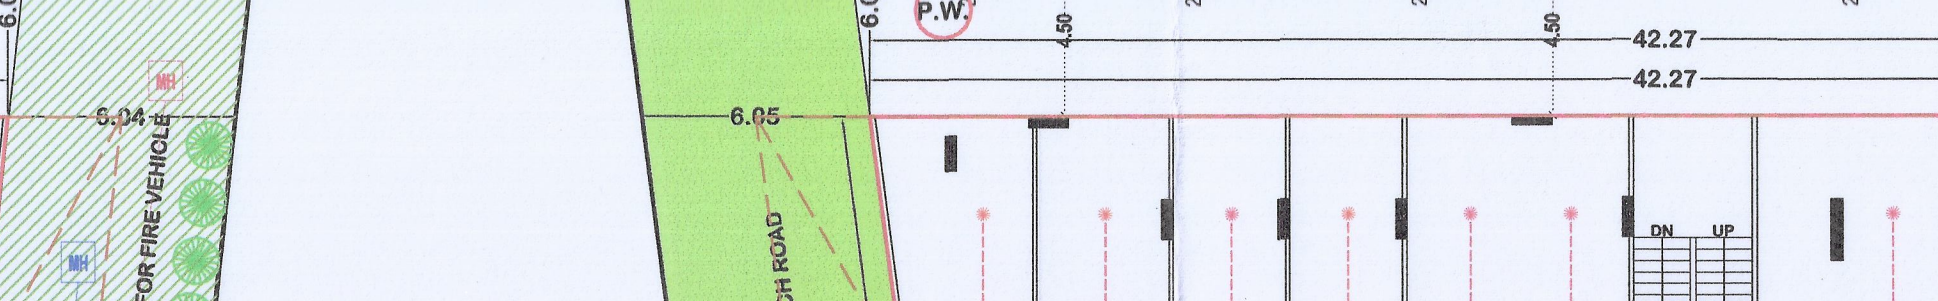
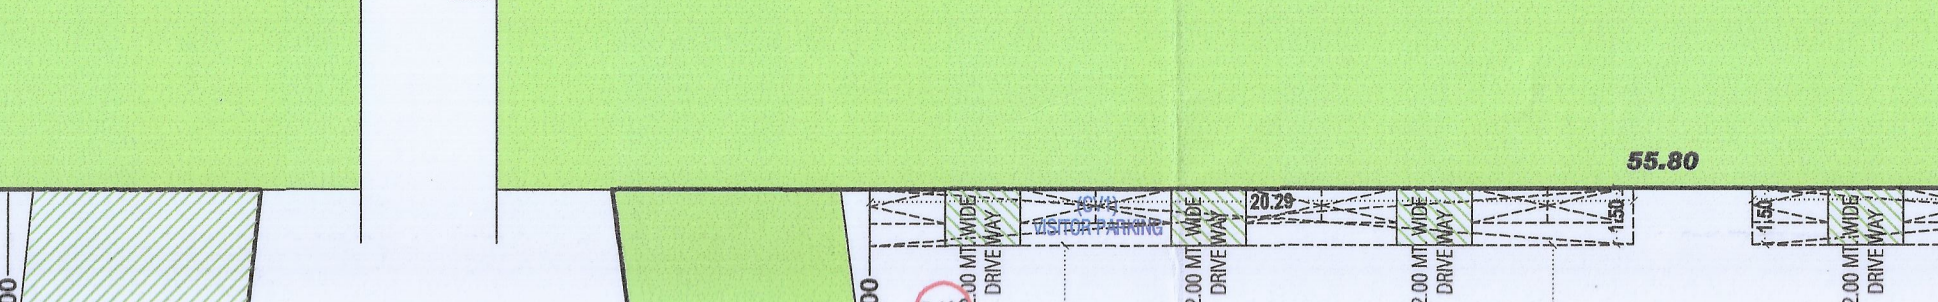
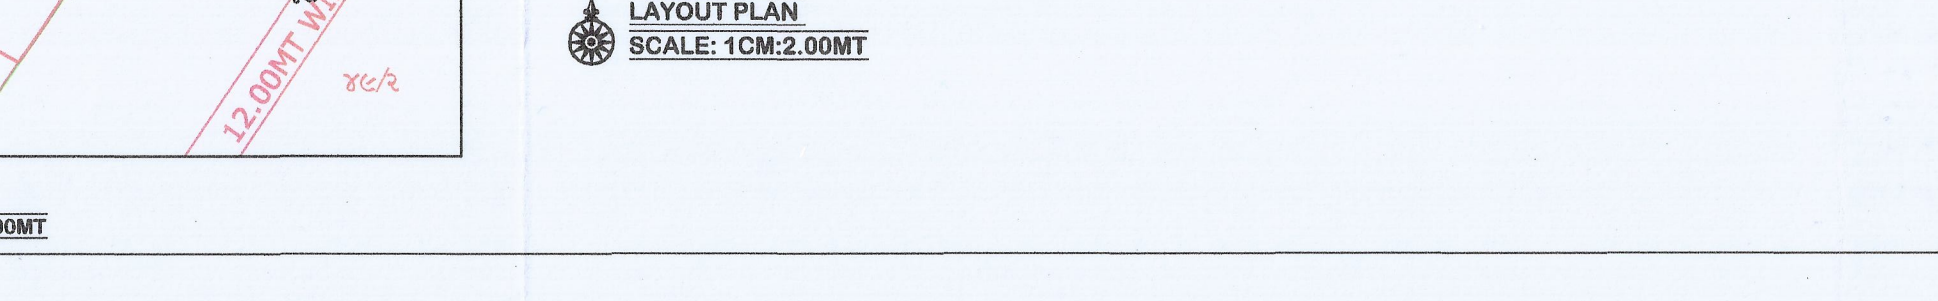
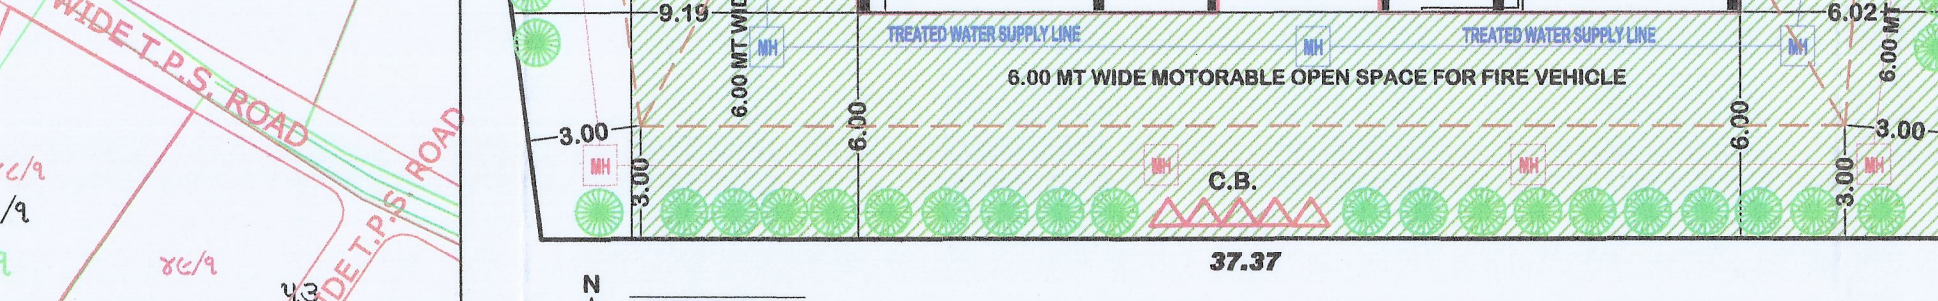
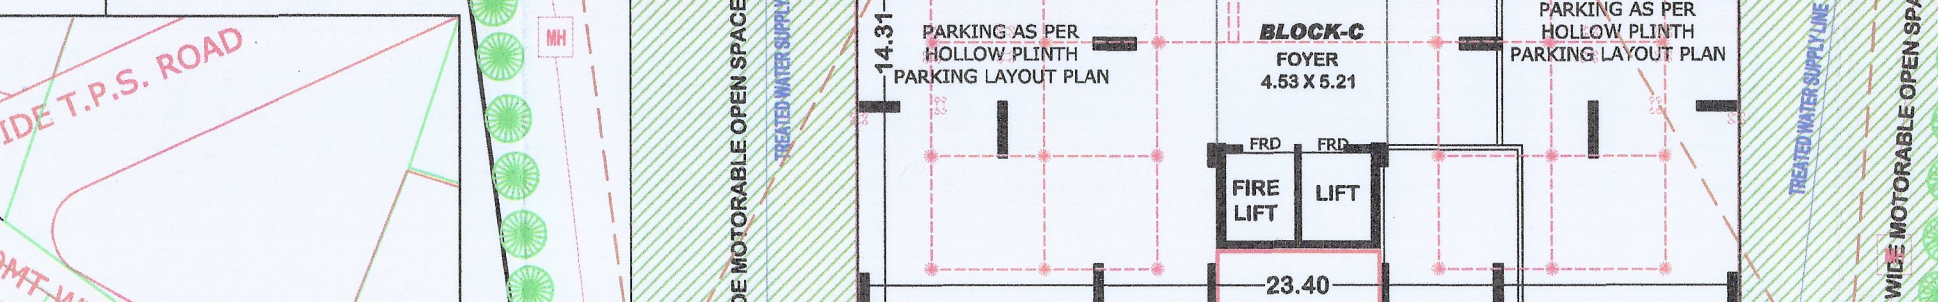
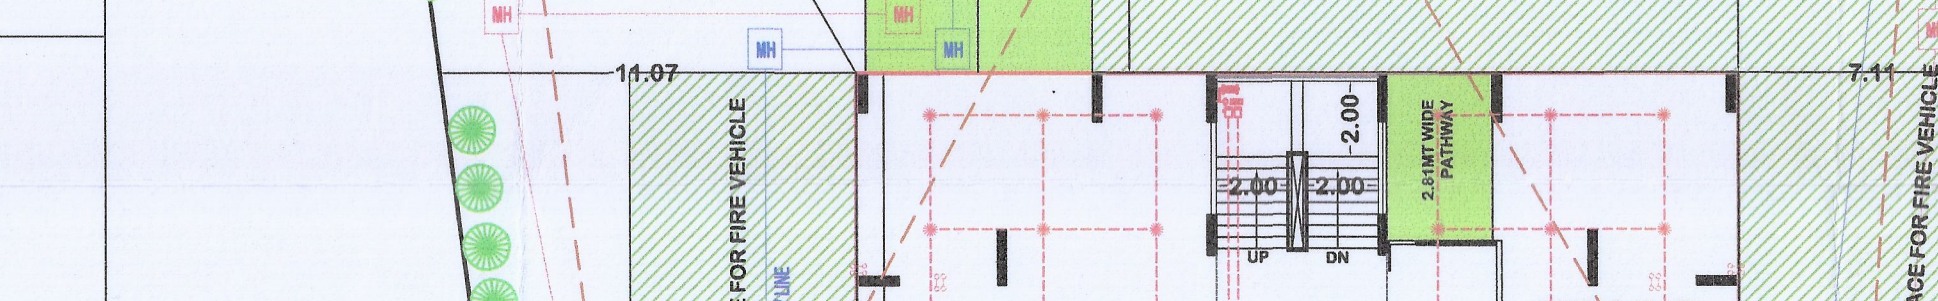
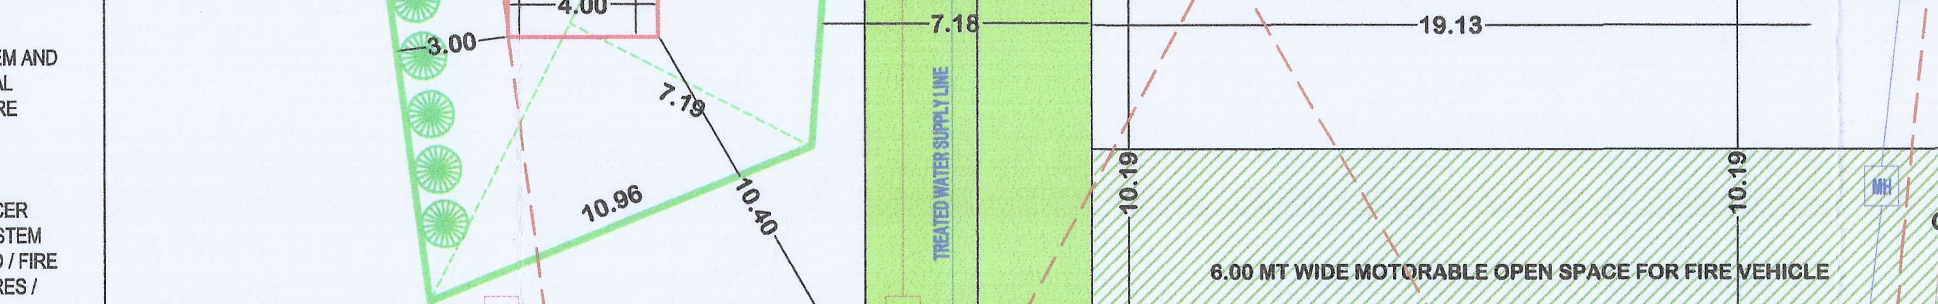
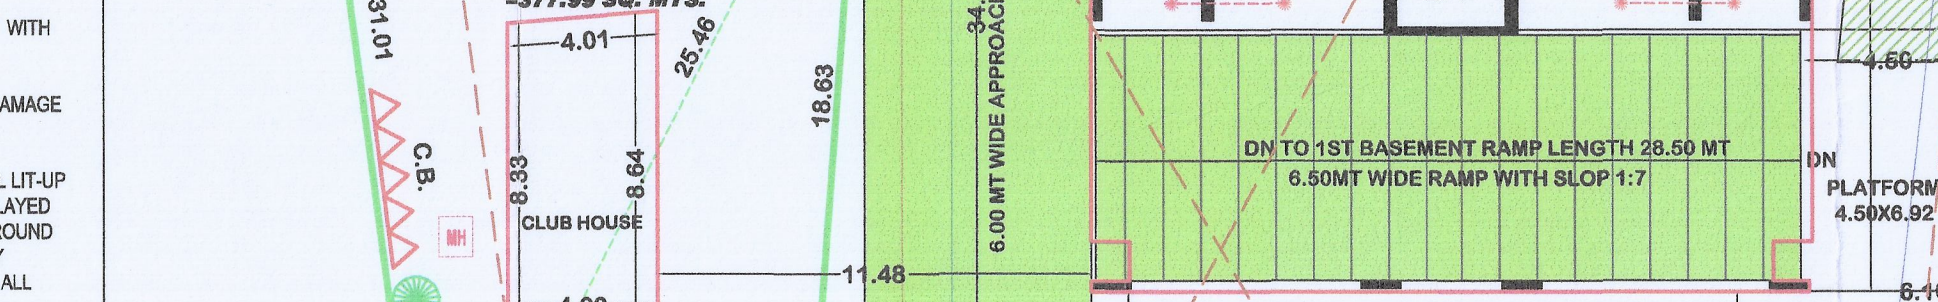
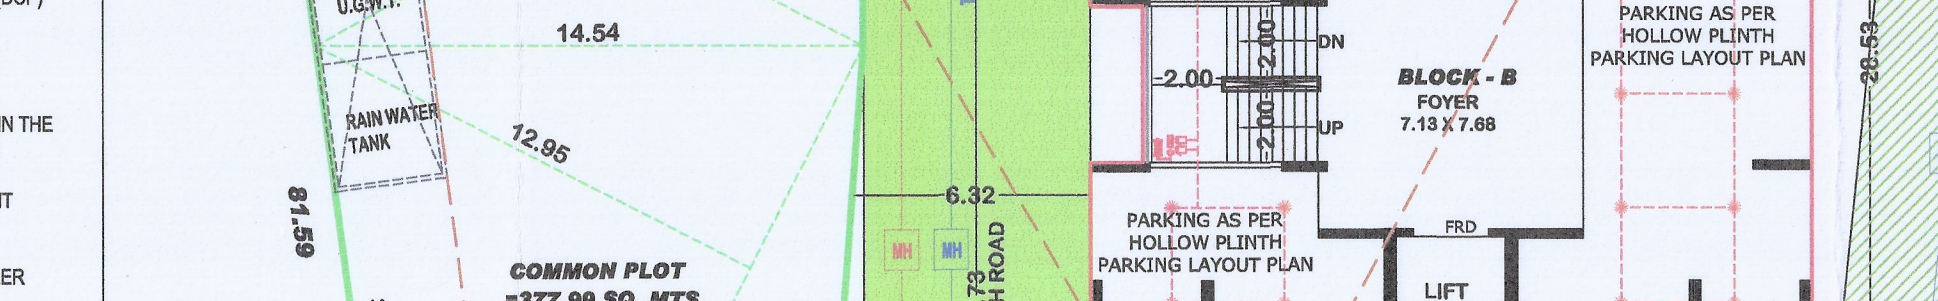
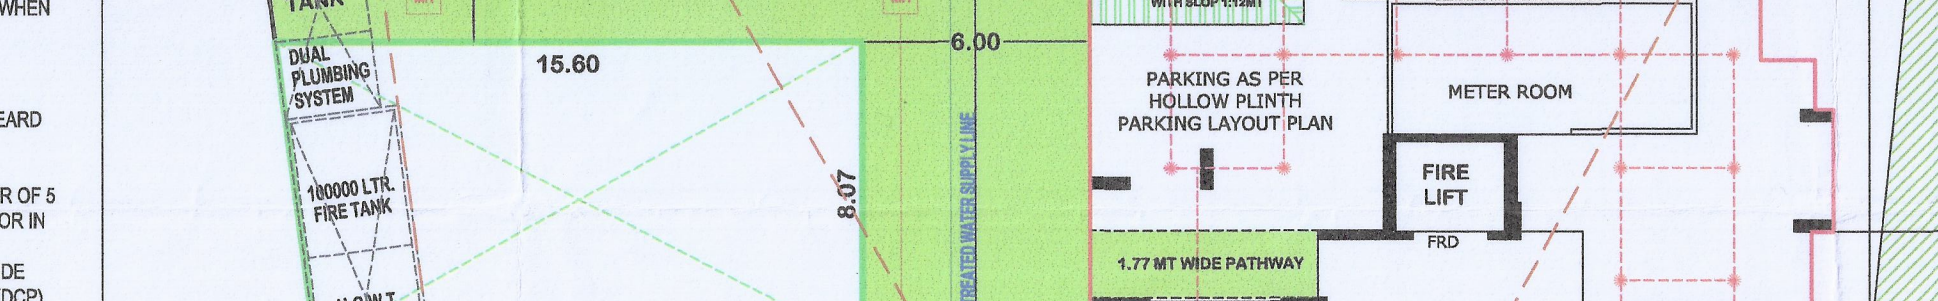
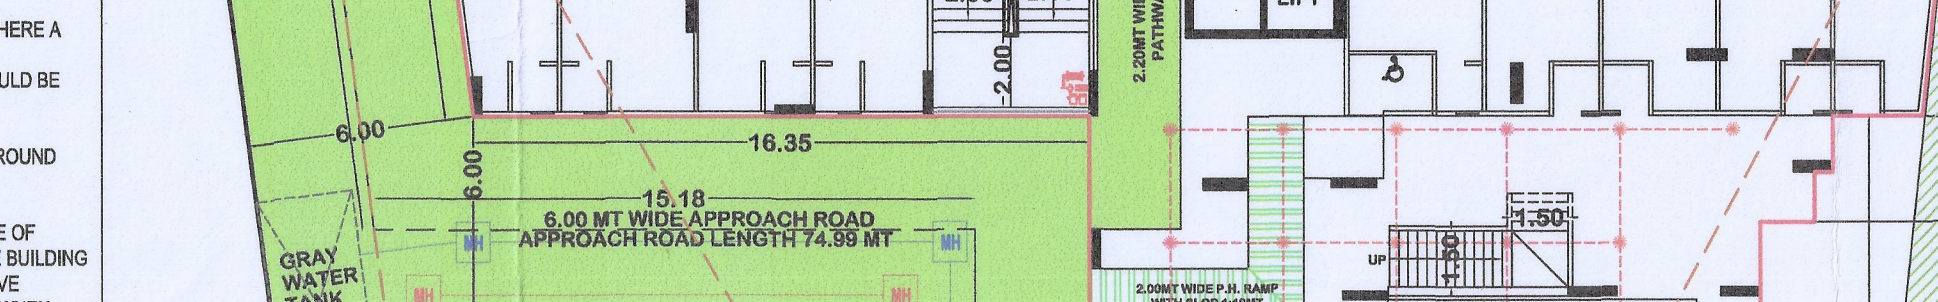
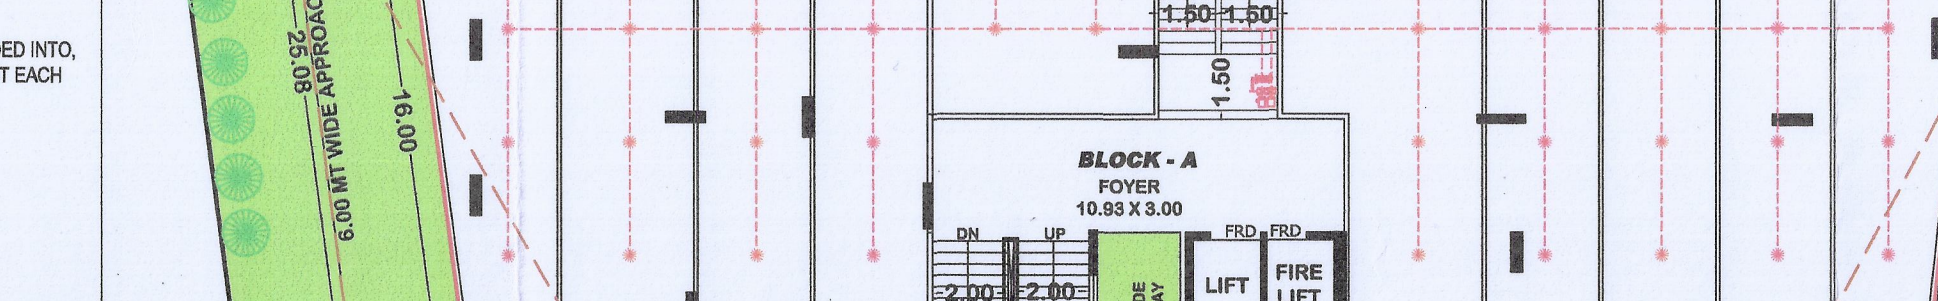
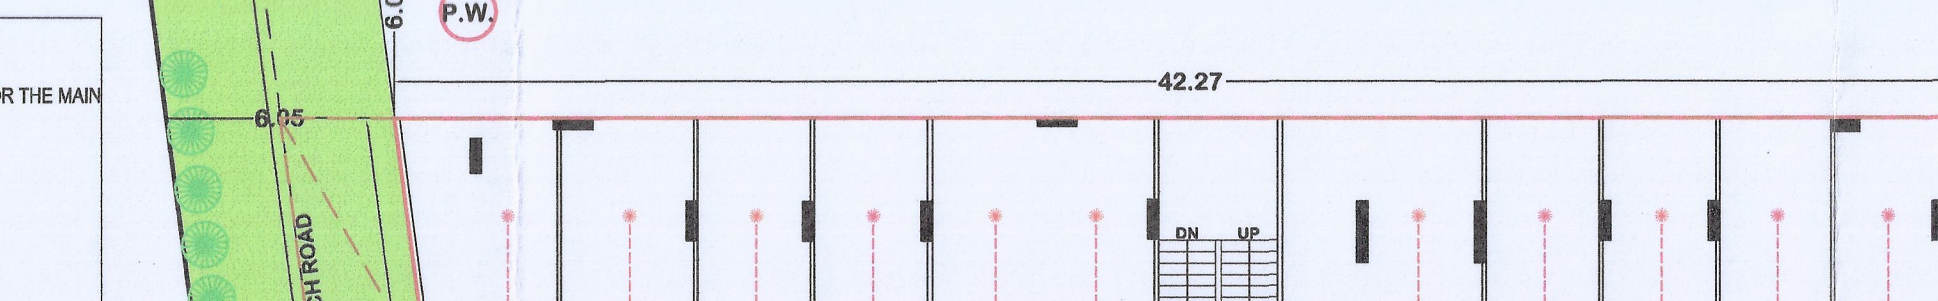
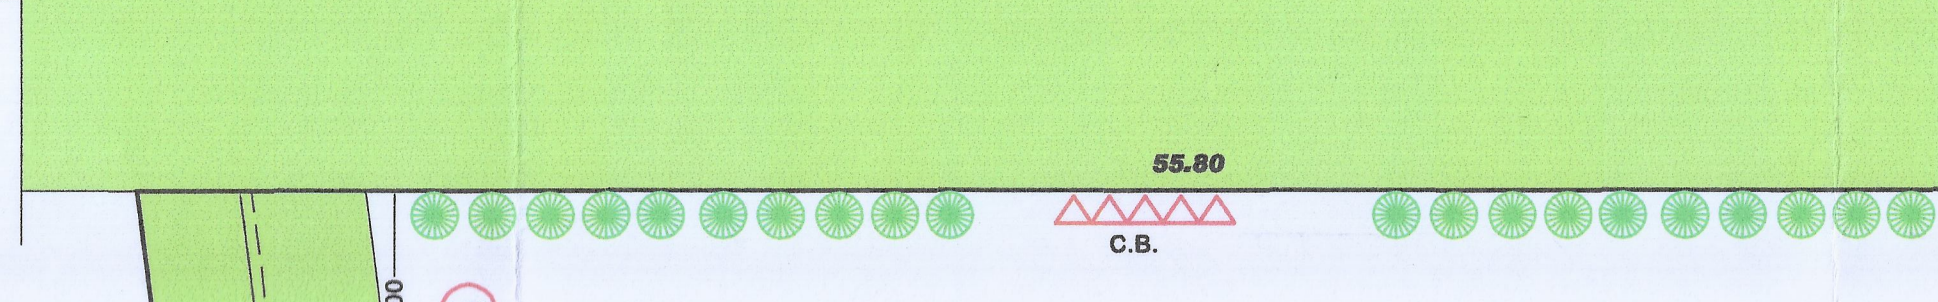
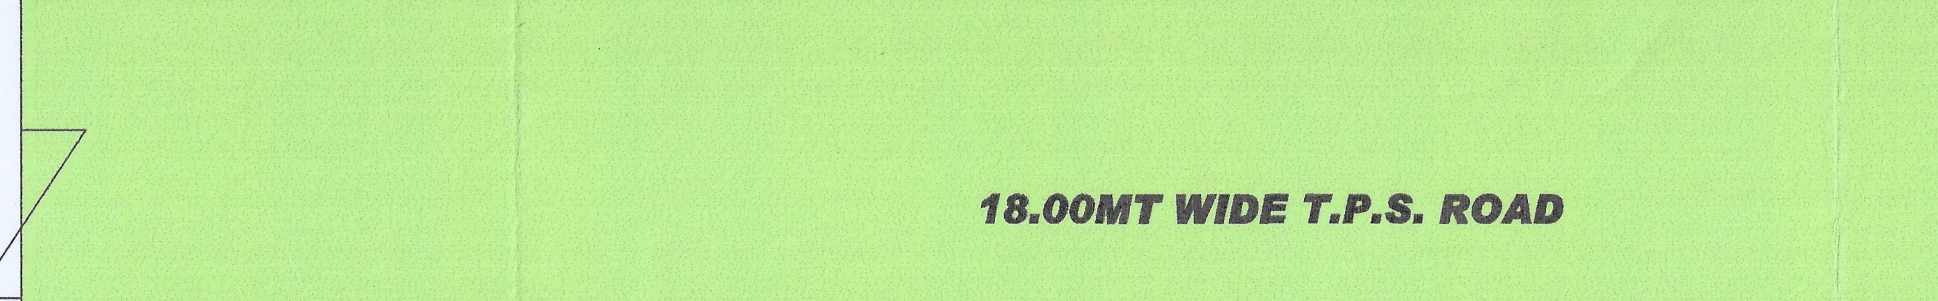
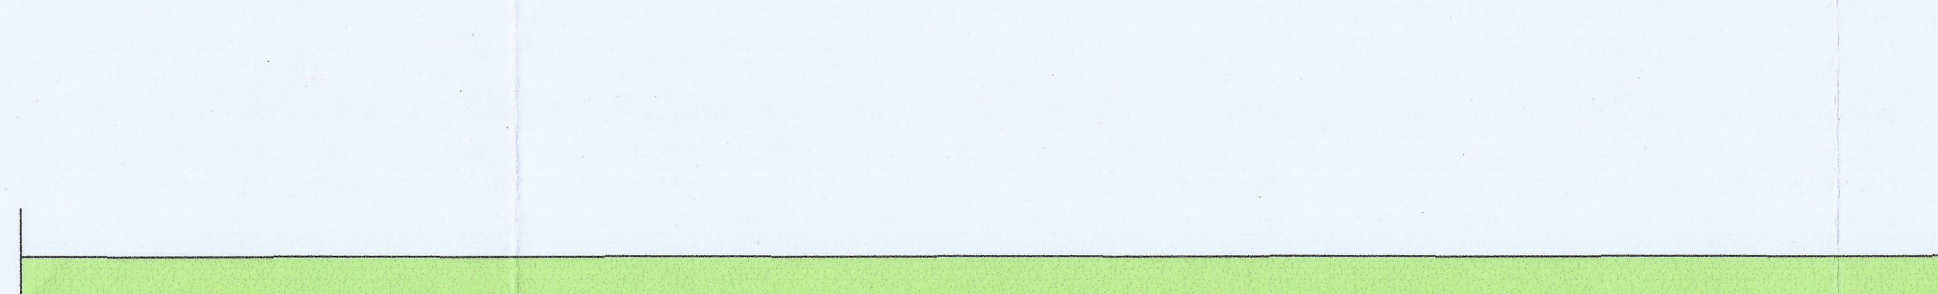
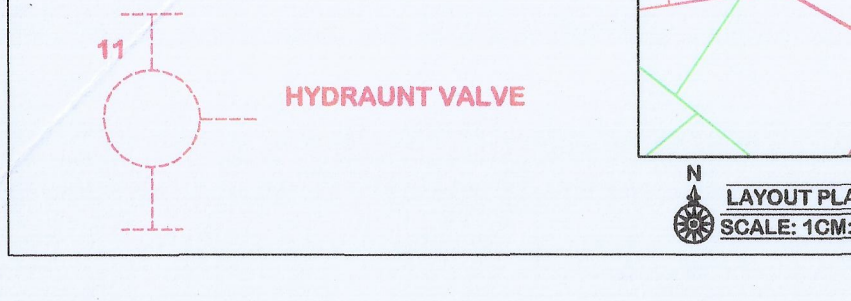
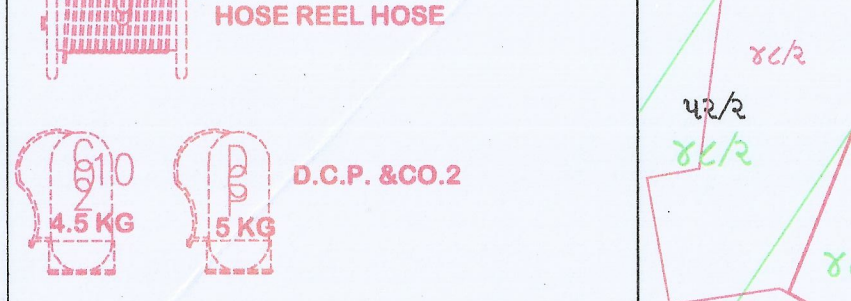
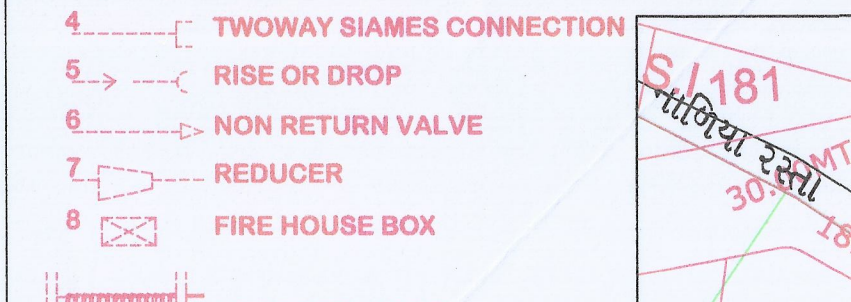
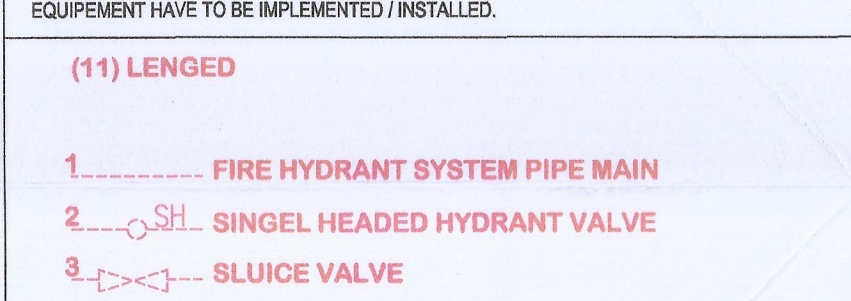
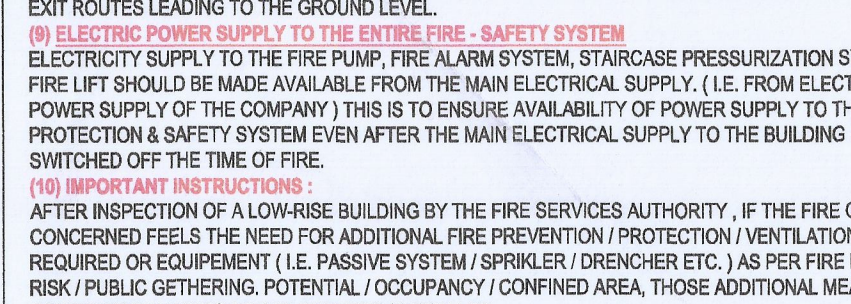
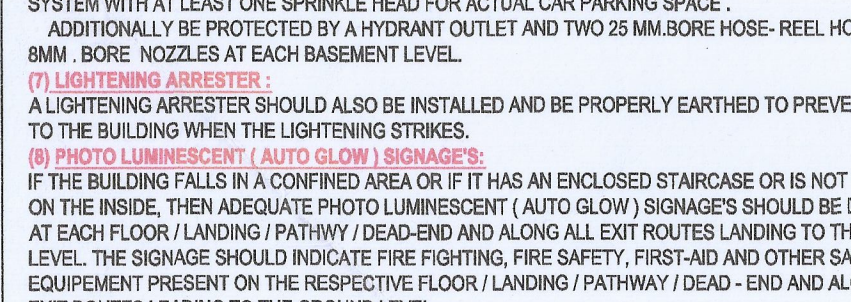
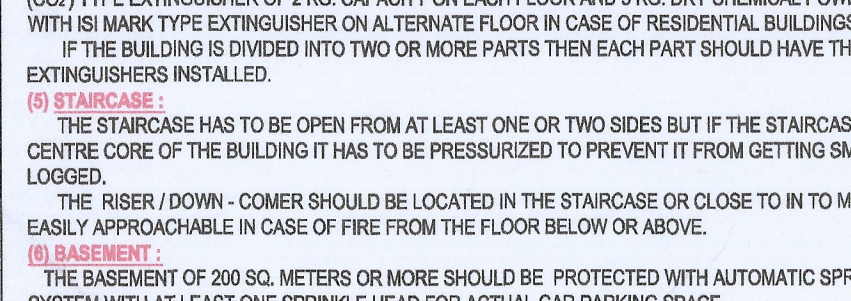
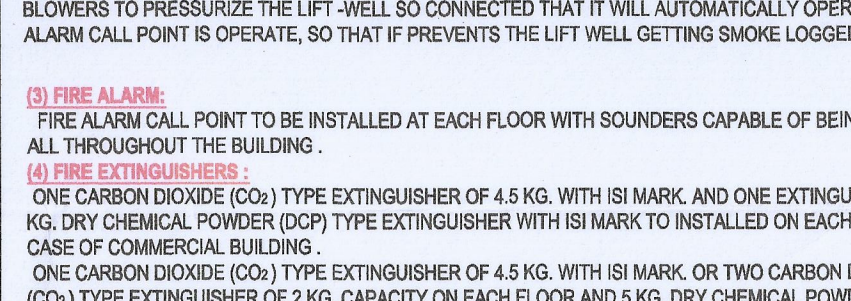
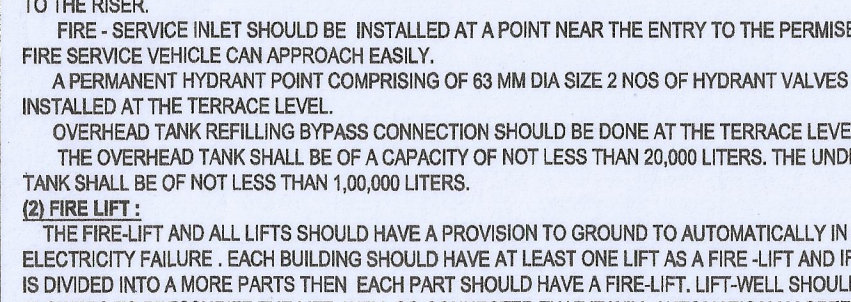
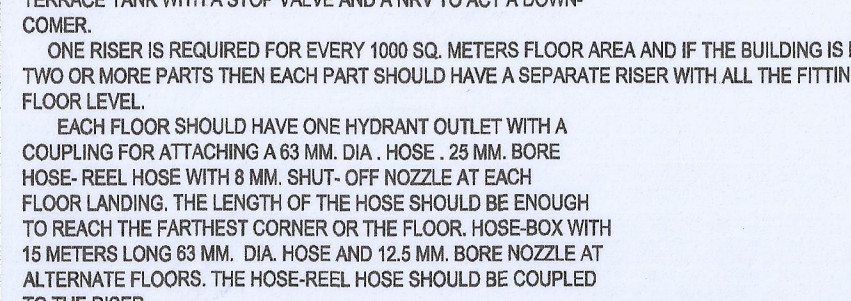
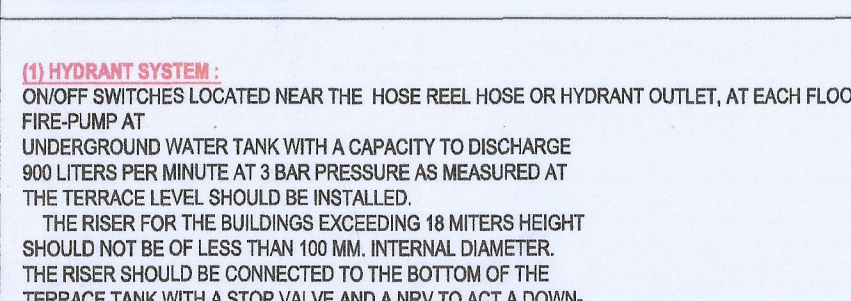
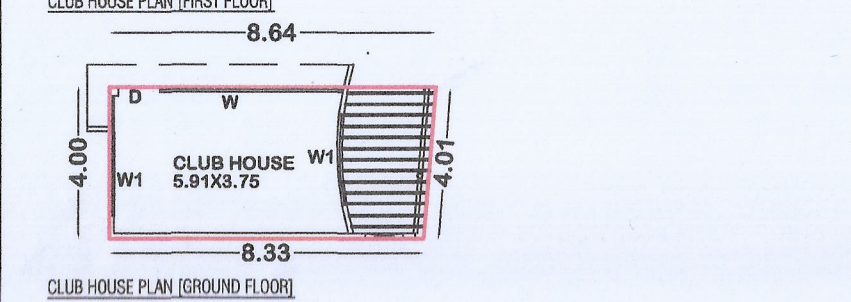
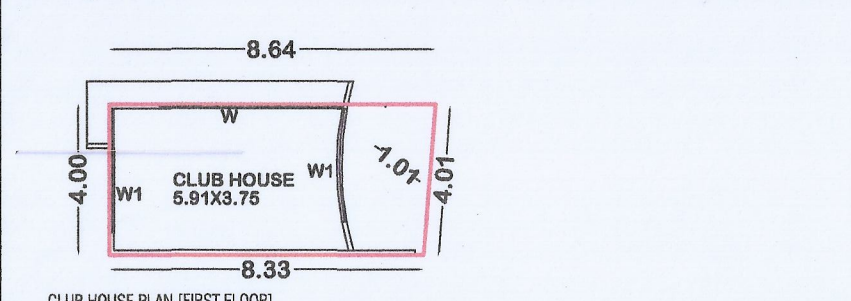
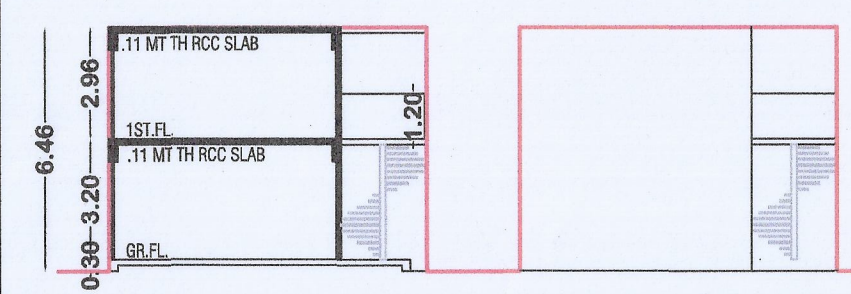


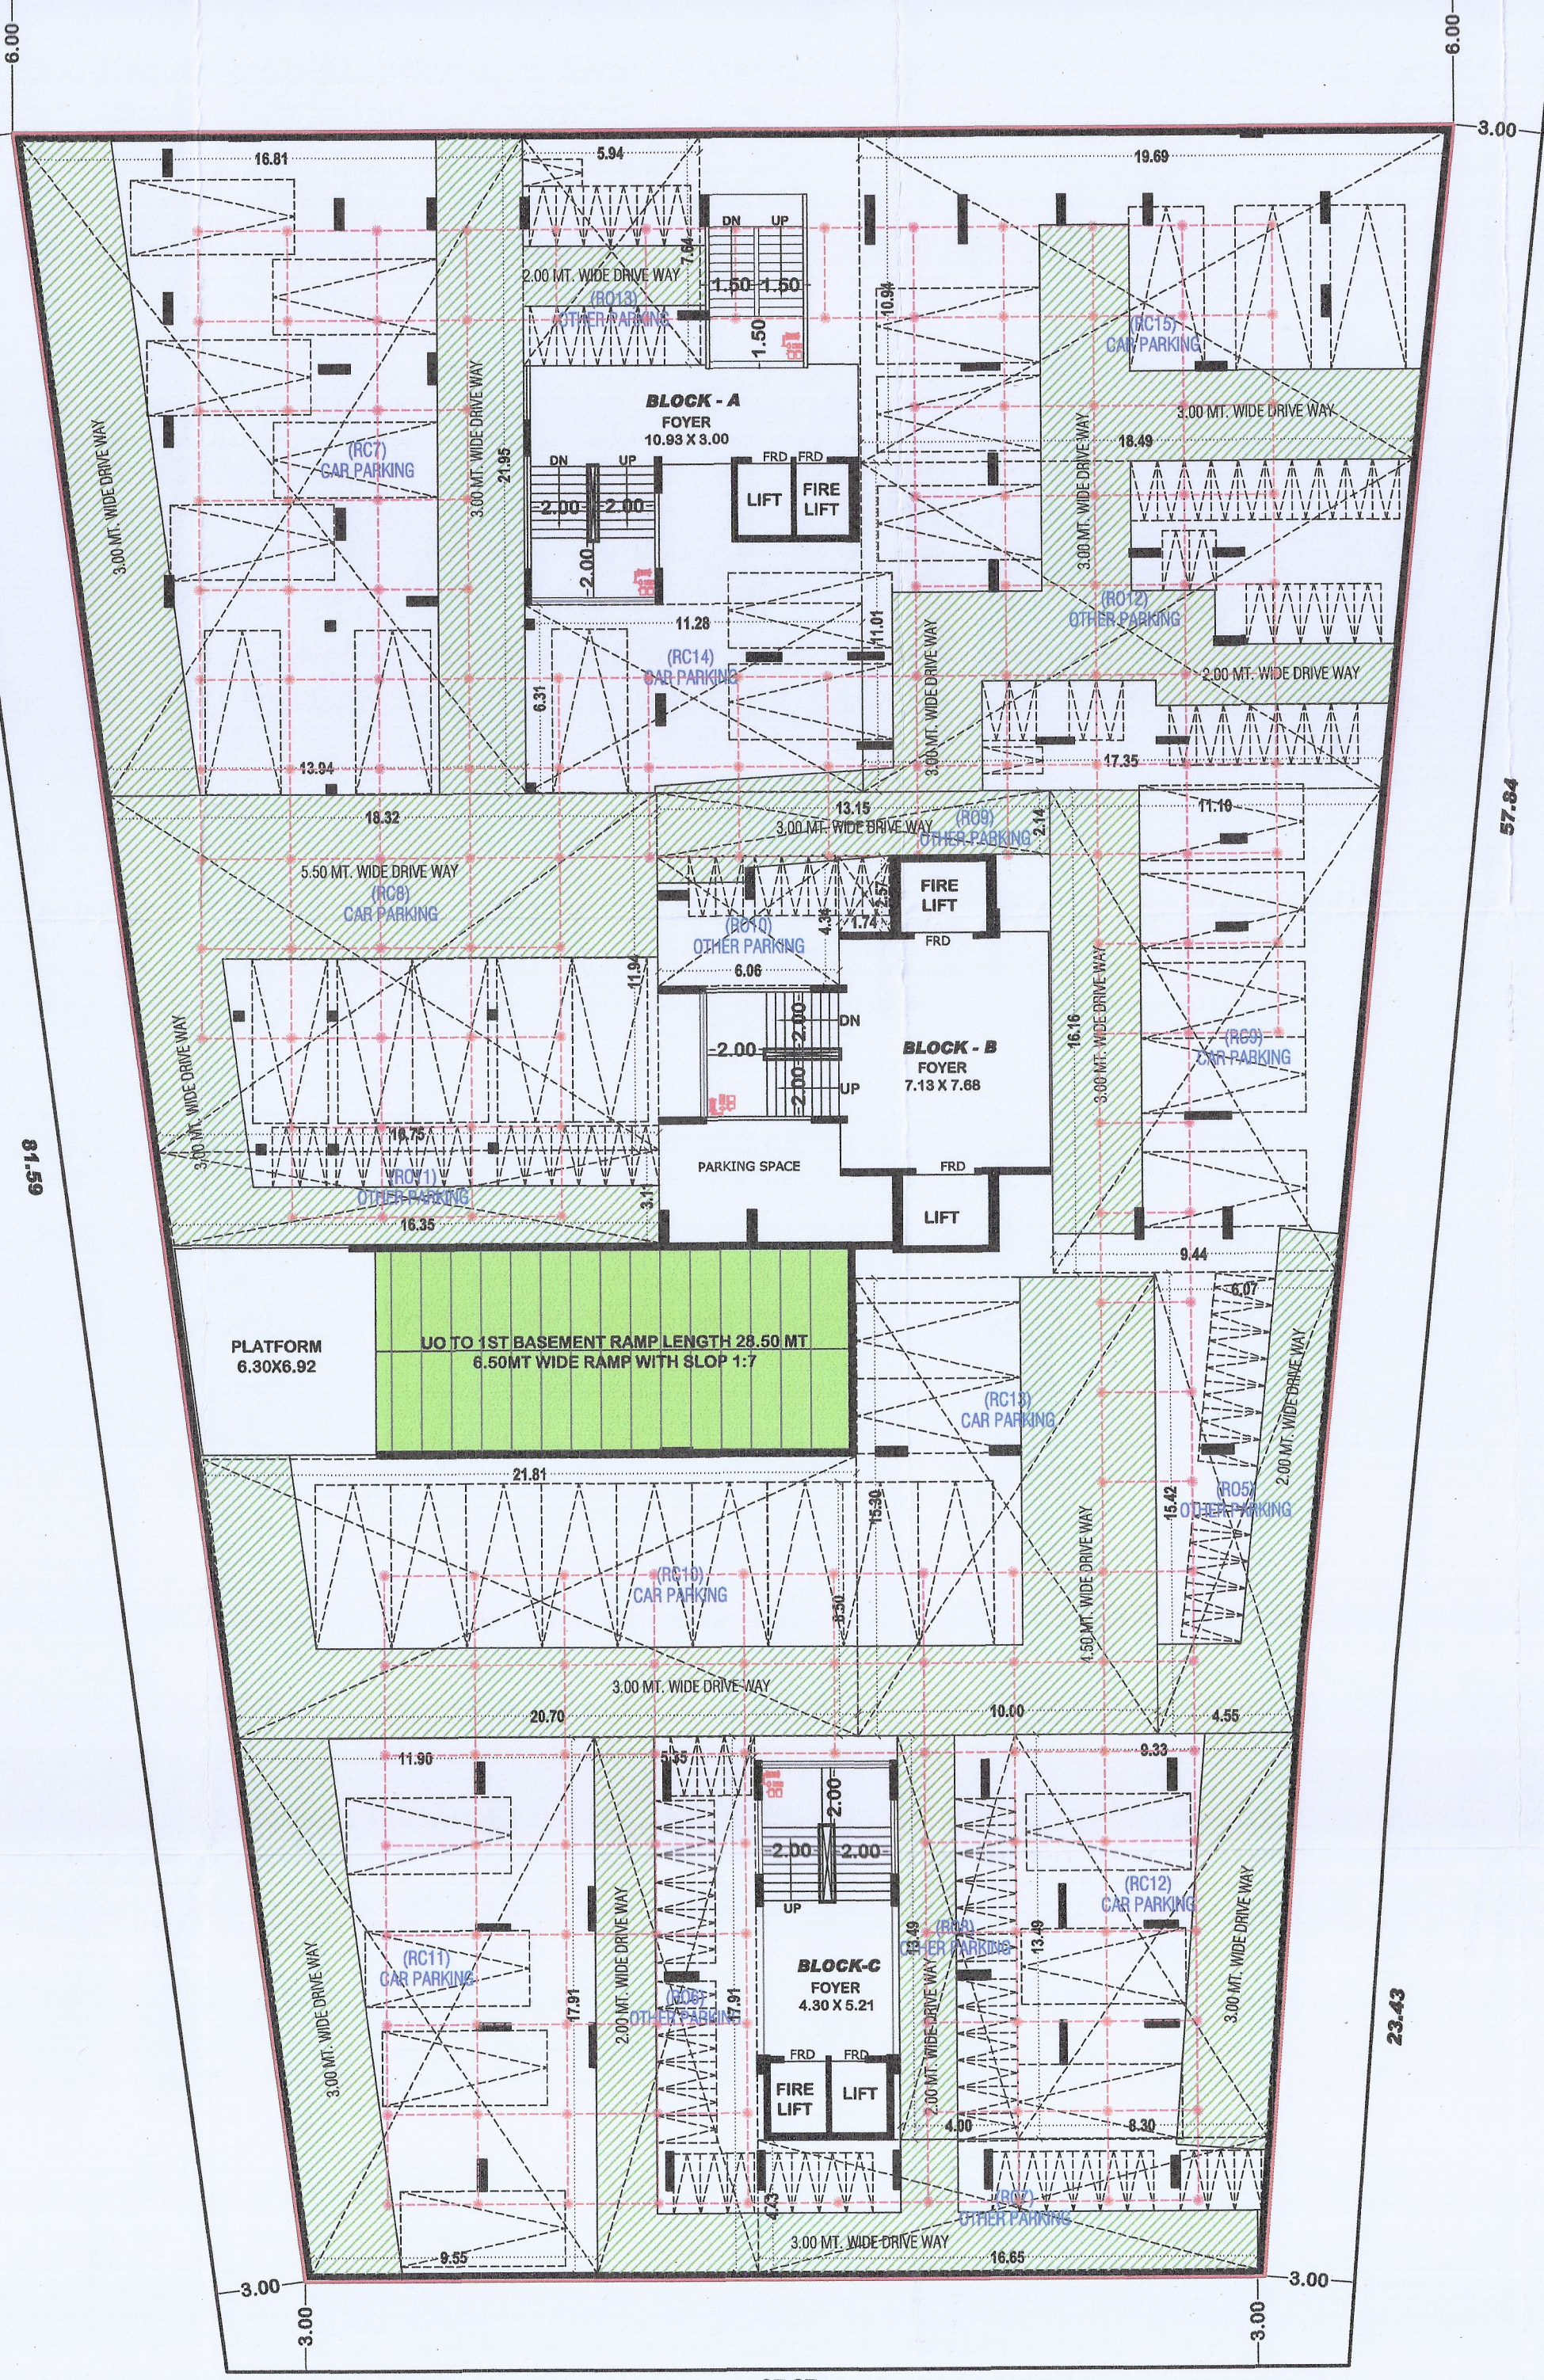

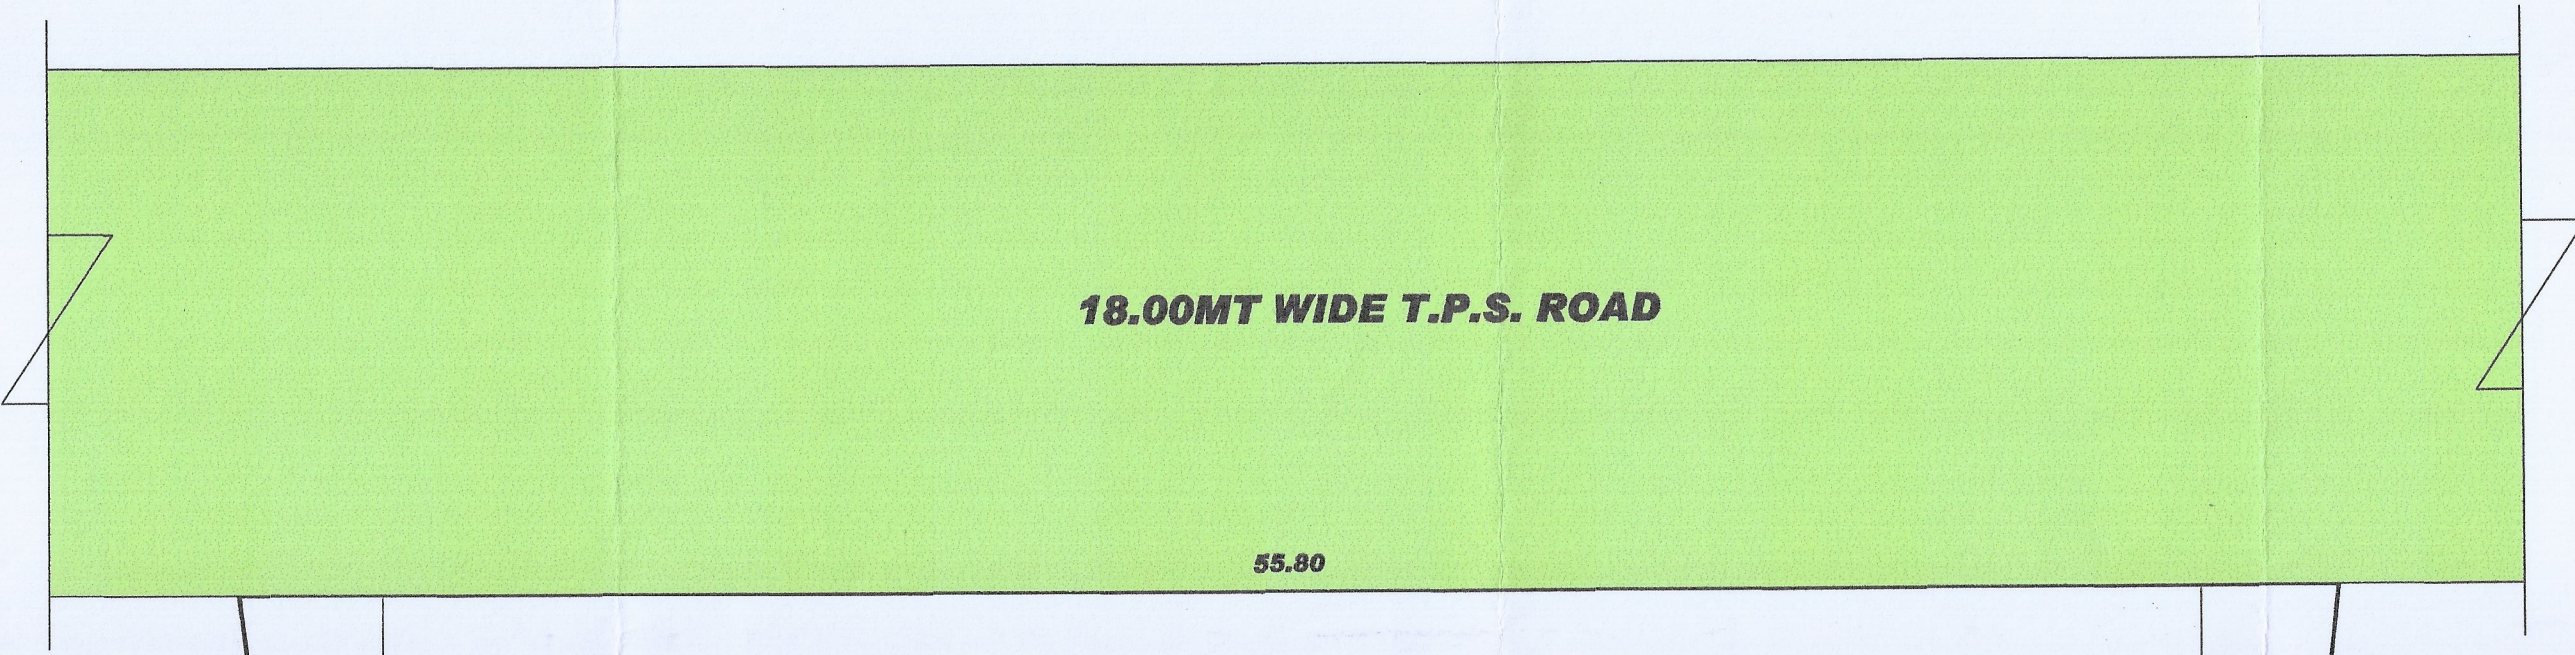

P.H. CAR PARKING CALC.
REQ. P.H. CAR PARKING = EVERY 25 CAR, REQ. 2 P.H. CAR
REQ. P.H. CAR PARKING = $[1399.10 + 263.49] = 1662.59$ SQ. MT.
 $= 1662.59 / 25 / 13.75 \times 2 = 9.67$ SAY 10 NOS. CAR
PROVIDE 10 P.H. CAR PARKING

The permission is valid only in the DP/TPS remains unaltered and further if the permission shall stand in the event when there is change in DP/TPS then reference to the land under reference.

(R01)	3.56 x 17.91	63.68
(R02)	11.85 x 16.99	201.24
(R03)	10.00 x 13.49	134.90
TOTAL		399.82

PROVL. OTHER PARKING IN 1ST BASEMENT		
NO.	SIZE	AREA IN Sq. Ft.
(R01)	4.56 x 6.07	27.66
(R02)	5.36 x 17.91	96.05
(R03)	11.85 x 16.99	201.24
(R04)	10.00 x 13.49	134.90
TOTAL		359.85

PROVL. OTHER PARKING IN HOLLOW PLINTH		
NO.	SIZE	AREA IN Sq. Ft.
(R01)	9.32 x 10.30	96.05
(R02)	6.26 x 9.85	61.76
(R03)	5.5 x 4.46	24.51
TOTAL		182.32

DISPATCH BY

Note Approved by C.E.A.

No - 0120

Chief

JUNIOR TOWN PLANNER

Ahmedabad Urban Development Authority

Ahmedabad.

AUTHORITY

Additional Chief Town Planner

Ahmedabad Urban Development Authority

Ahmedabad