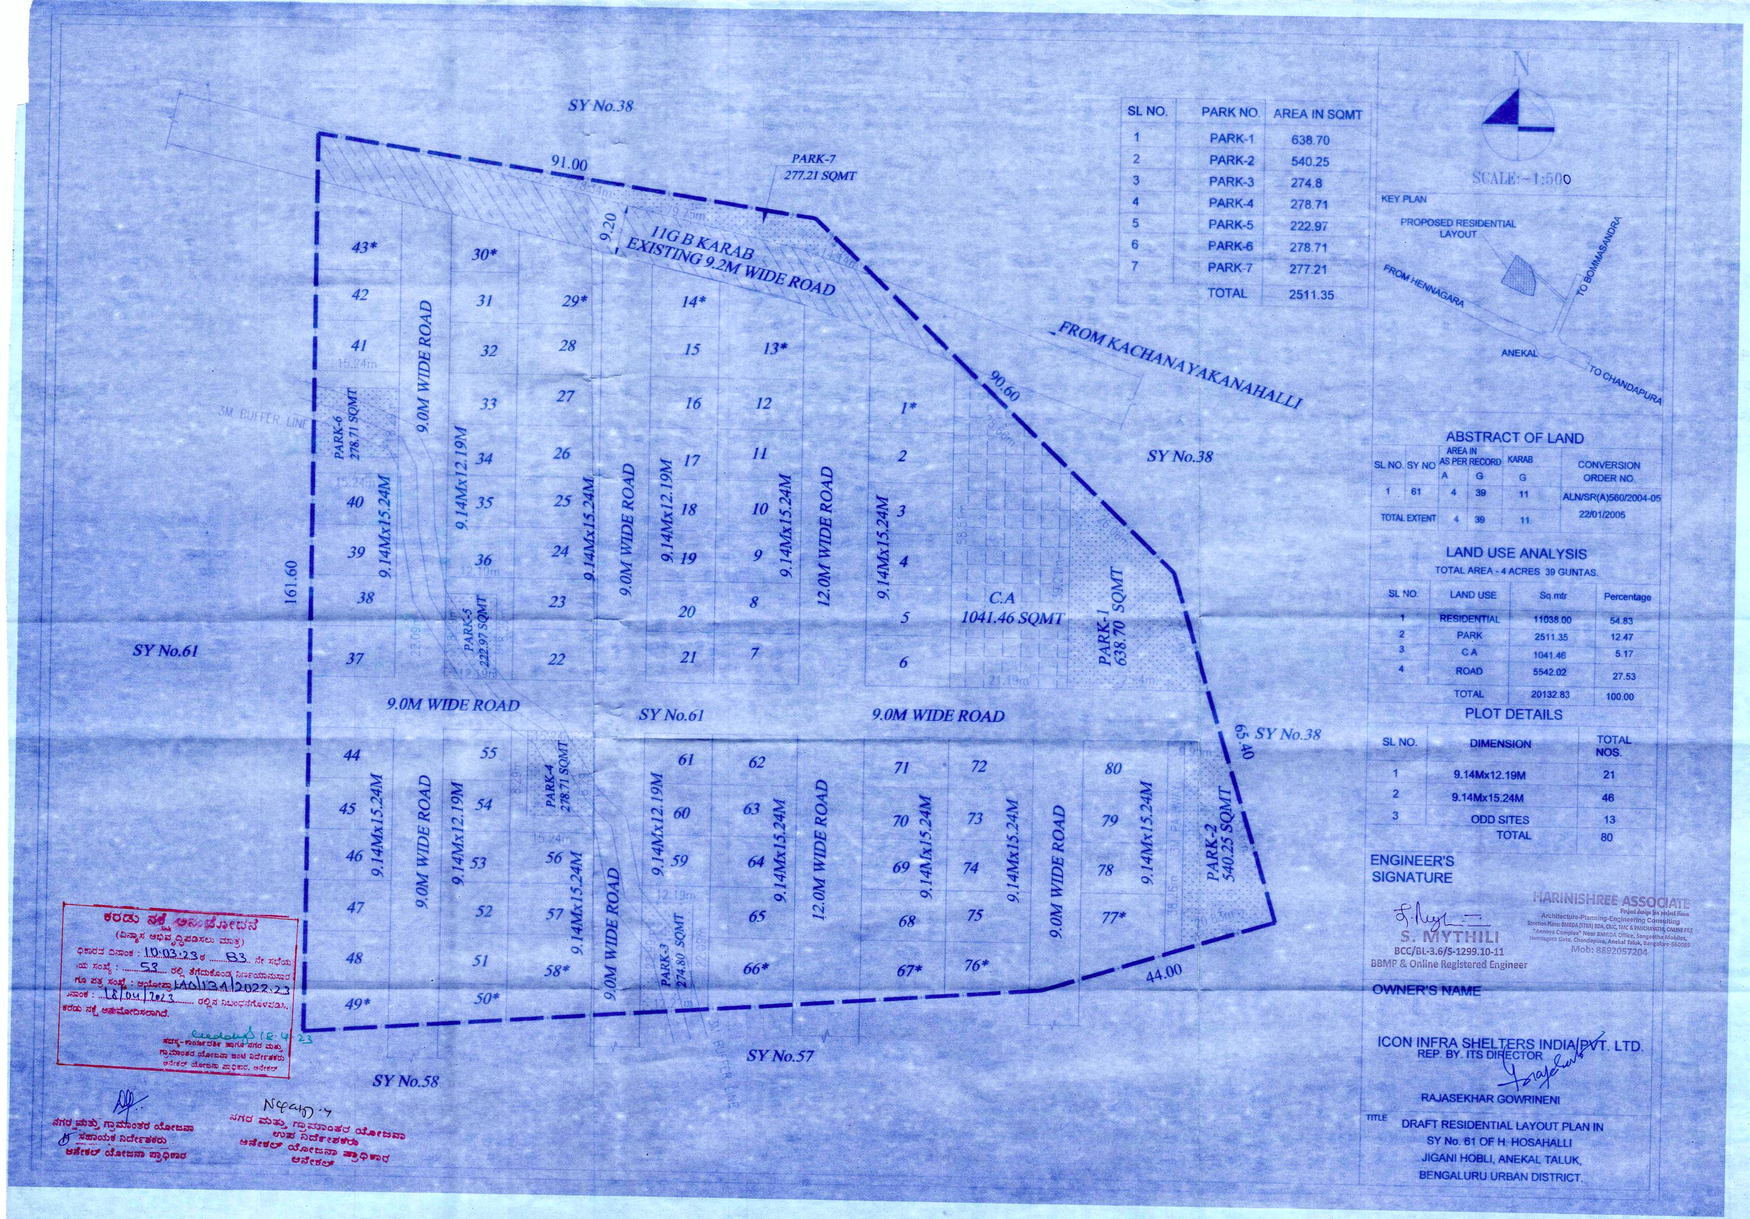

SL NO.	PARK NO.	AREA IN SQMT
1	PARK-1	638.70
2	PARK-2	540.25
3	PARK-3	274.8
4	PARK-4	278.71
5	PARK-5	222.97
6	PARK-6	278.71
7	PARK-7	277.21
	TOTAL	2511.35

N

SCALE:- 1:500

KEY PLAN

ABSTRACT OF LAND

SL NO.	SY NO	AREA IN AS PER RECORD A	G	KARAB G	CONVERSION ORDER NO.
1	61	4	39	11	ALN/SR(A)560/2004-05
TOTAL EXTENT		4	39	11	22/01/2005

LAND USE ANALYSIS

TOTAL AREA = 4 ACRES 39 GUNTAS.

SL NO.	LAND USE	Sq.mtr	Percentage
1	RESIDENTIAL	11038.00	54.83
2	PARK	2511.35	12.47
3	C.A	1041.46	5.17
4	ROAD	5542.02	27.53
	TOTAL	20132.83	100.00

PLOT DETAILS

SL. NO.	DIMENSION	TOTAL NOS.
1	9.14Mx12.19M	21
2	9.14Mx15.24M	46
3	ODD SITES	13
	TOTAL	80

ENGINEER'S SIGNATURE

HARINISHREE ASSOCIATES
Project Design Site Supervision
Architecture-Planning-Engineering Consulting
Shriram Kiran Building (STILT) 3DA, CSC 3VC & RWH/SWD, CHAMBERS
Chambers Complex, Near BMTC/CK Office, Bangalore-Hosur Road,
Hemagere Gate, Chandapura, Anekal Taluk, Bengaluru-560099
Mob: 8892057204

S. MYTHILI
BC/BL-3.6/S-1259.10-13
BBMP & Online Registered Engineer

OWNER'S NAME

ICON INFRA SHELTERS INDIA PVT. LTD.
REP. BY. ITS DIRECTOR

RAJASEKHAR GOWRINENI

TITLE

DRAFT RESIDENTIAL LAYOUT PLAN IN SY No. 61 OF H. HOSAHALLI JIGANI HOBLI, ANEKAL TALUK, BENGALURU URBAN DISTRICT.

ಕರಡು ನಕ್ಷೆ ಸಾರ್ವಜನಿಕ ಪ್ರಕಟಣೆ
(ವಿನ್ಯಾಸ ಅಧಿನಿಯಮಗಳು ಮಾತ್ರ)

ದಿನಾಂಕ : 10.03.23 ರಂದು 83 ನೇ ಸಭೆಯ
ಐ ಸಂಖ್ಯೆ : 53 ರಲ್ಲಿ ತೆಗೆದುಕೊಂಡ ನಿರ್ಣಯಾನುಸಾರ
ಗೂ ಪತ್ರ ಸಂಖ್ಯೆ : ಬೃಬಿಪ್ರಾ/ALN/134/2022-23
ದಿನಾಂಕ : 28/04/2023 ರಲ್ಲಿನ ನಿಬಂಧನೆಗಳನ್ವಯ,
ಕರಡು ನಕ್ಷೆ ಅಮೋದಗೊಳಿಸಲಾಗಿದೆ.

ಕಾರ್ಯದರ್ಶಿ (E-1)
ಸಮ್ಮ-ಗಂಡಿಕಾರಿಕ ಅಧಿಕಾರಿಗಳು ಮತ್ತು
ಗ್ರಾಮಾಂತರ ಯೋಜನಾ ಪ್ರಾಧಿಕಾರ
ಅನೇಕಲ್ ತಾಲ್ಲೂಕು ಪಂಚಾಯತ್, ಅನೇಕಲ್

ನಗರ ಮತ್ತು ಗ್ರಾಮಾಂತರ ಯೋಜನಾ
ಸಹಾಯಕ ನಿರ್ದೇಶಕರು
ಅನೇಕಲ್ ಯೋಜನಾ ಪ್ರಾಧಿಕಾರ

ನಗರ ಮತ್ತು ಗ್ರಾಮಾಂತರ ಯೋಜನಾ
ಉಪ ನಿರ್ದೇಶಕರು
ಅನೇಕಲ್ ಯೋಜನಾ ಪ್ರಾಧಿಕಾರ
ಅನೇಕಲ್