Proposed Project at Premises No-504, Ustad Amir Khan Sarani, Ward No-122, Borough No-XIII, under Kolkata Municipal Corporation, P.O. & P.S.- Haridevpur, Kolkata-700082

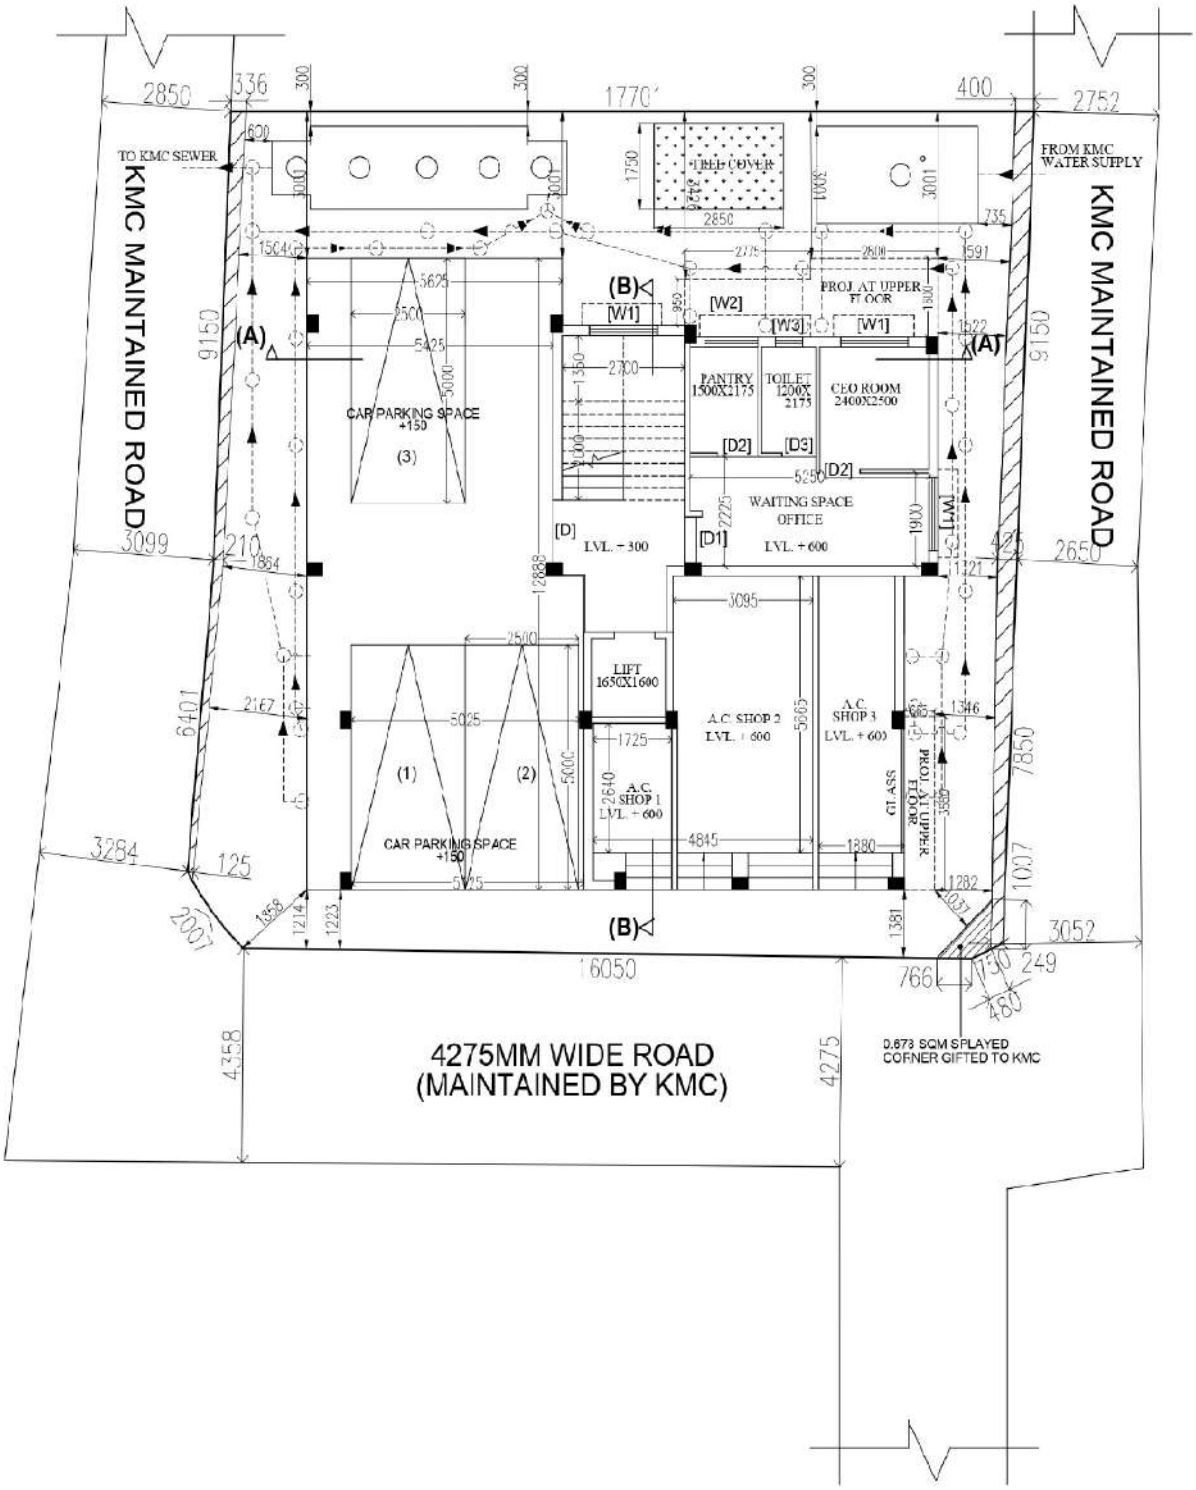

LATITUDE : 22.475857

LONGITUDE : 88.332052

SONALI CONSTRUCTION

Proprietor

SIGNATURE OF OWNER