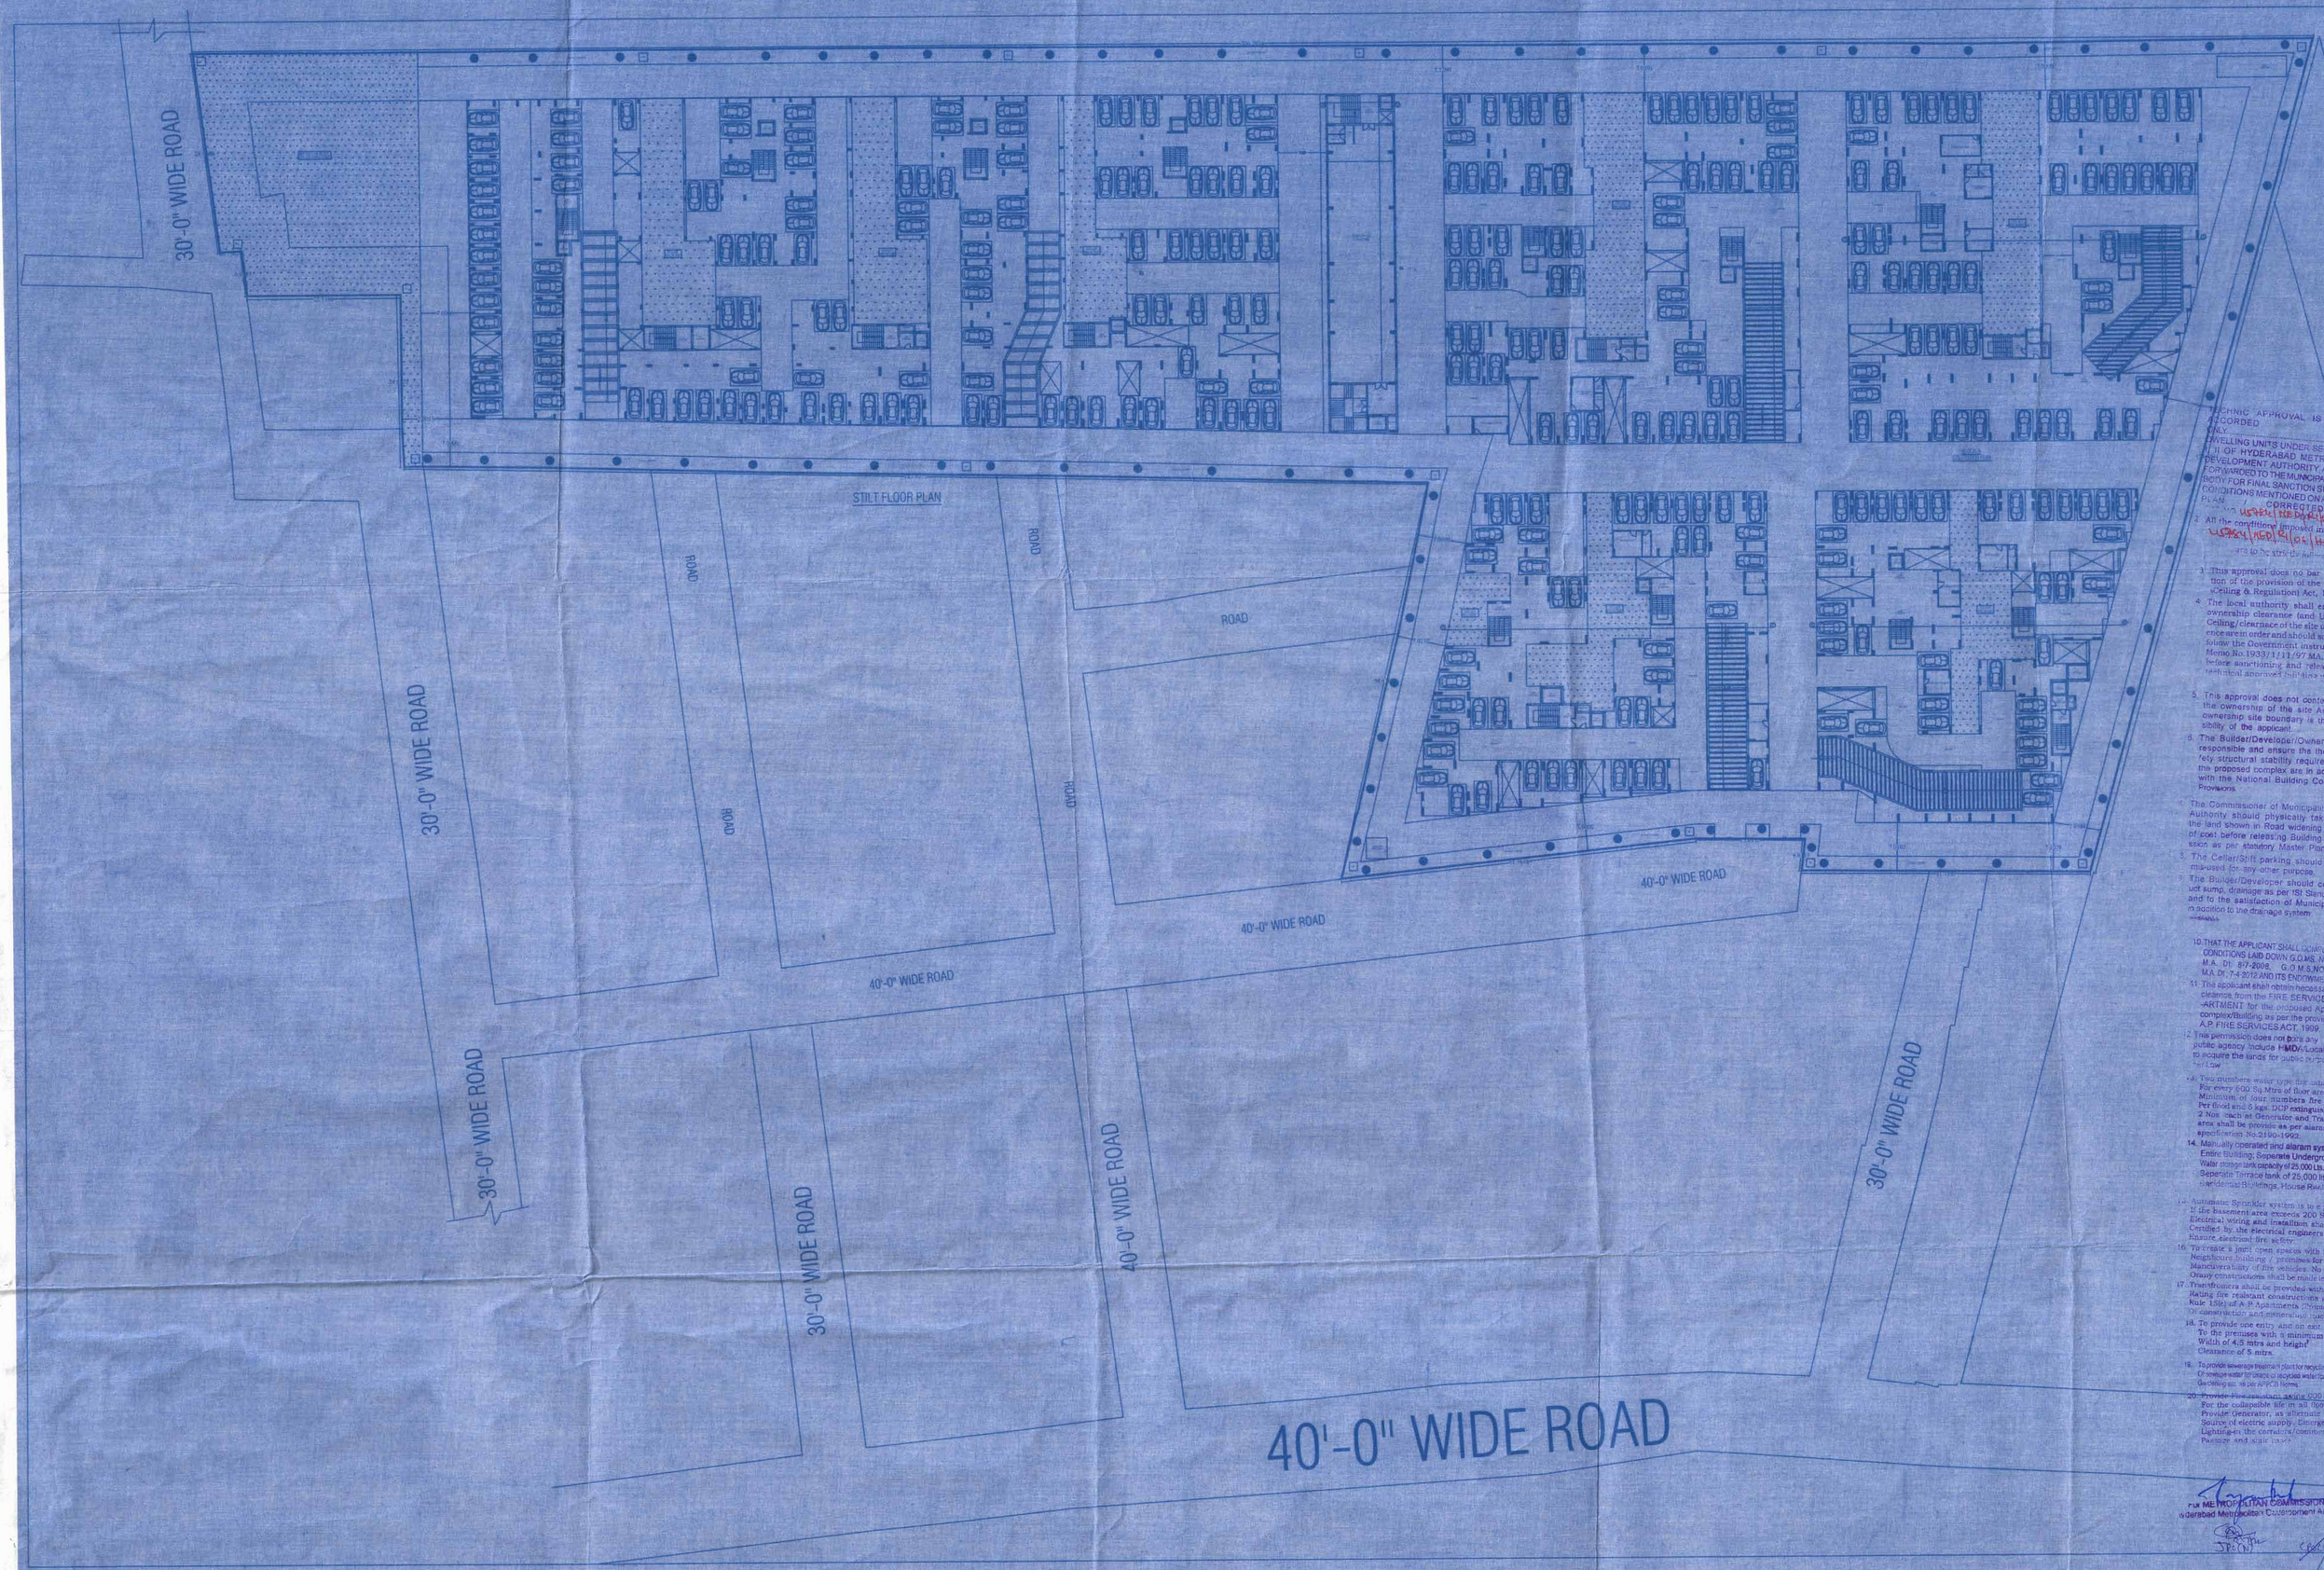

PLAN SHOWING THE PROPOSED CONSTRUCTION OF RESIDENTIAL APARTMENTS ON OPEN PLOT IN SY.NOS.95/AA/1/1, 95/AA/2/1, 95/AA/2/2, 95/AA/2/3, 95/AA/2/4, 95/AA/2/5, 95/AA/2/2 & 95/AA/1/2, SITUATED AT POCHAMPALLY VILLAGE, THURKAYJAMAL MUNICIPALITY, SHAMSHABAD MANDAL, MEDCHAL - MALKAJGIRI DIST., TELANGANA STATE.

BELONGING TO :- M/S ASRITHAS GROUP,
REPRESENTED BY ITS PARTNER, SRI V.MACHHUSUDHAN, S/O LATE RAMAIAH.
2. SMT. K.KUSUMA, W/O SRI RADHAKAR, K. RADHAKRISHNAIAH.
3. K. KANDURURU TEJASWINI, D/O SRI K.RAGHAVULU.
4. GANGAPATHAM CHAITANYA REDDY, S/O SRI RAVINDRA REDDY.
5. GANGAPATHAM SANDEEP REDDY, S/O SRI RAVINDRA REDDY.
6. SMT. GANGAPATHAM PARAMESWARI, W/O G.RAVINDRA REDDY.

SCHEDULE OF OPENINGS

[illegible]	[illegible]	[illegible]	[illegible]
[illegible]	[illegible]	[illegible]	[illegible]
[illegible]	[illegible]	[illegible]	[illegible]
[illegible]	[illegible]	[illegible]	[illegible]

For ASRITHAS GROUP
V. K.
Partner

For ASRITHAS GROUP
V. K.
Partner

P.V. RAMAKUMAR
M.Tech. (Structures), MIE, C. Eng (I)
Structural Engineer
Consultant Engineer
Flat No. 101, Sai Kripa Residency, Kowkur Apts.
9-3-230/A/101, Mallapur, Nacharam
Ward No. 2, Medipally, Ward No. 2, Telangana
Mobile No. 9848019269

| | | |