DESCRIPTION OF PROPOSAL & PROPERTY :	06 / 06
MIXUSE DEVELOPMENT AT SURVEY NO. 63-2-3, GHOT TALUKA - NEW PANVEL, DISTRICT - RAIGAD , MAHARASHTRA, INDIA	

STAMPS OF APPROVAL OF PLANS :

पनवेल महानगरपालिका
पनवेल महानगरपालिका पनवेल-पाचवर
चौकी- ETC. वेळेवर -
मेसर्स अतिरिक्त मु.क./न.मु.क./सर्व क.ग्रह.क./
मु.क्र. 63/2/3 यांचे निवेदित सुधारित/
पोटविभाग आरेखे/मार्गदर्शक योजनाचे कलासोबत
कार्यालयाचे जा.क्र./पपउ/वरीष्ठ 9E636
दि. 27/09/2023 दिनांक 29/09/2023
सबबीस अटी, शर्तीस अधिन राहुन नकाशासह सादर केलेले
दुरुस्ती केल्याप्रमाणे मंजूर.

मा. आयुक्त यांचे मंजूरी नुसार

उपसंचालक, नगररचना
पनवेल महानगरपालिका

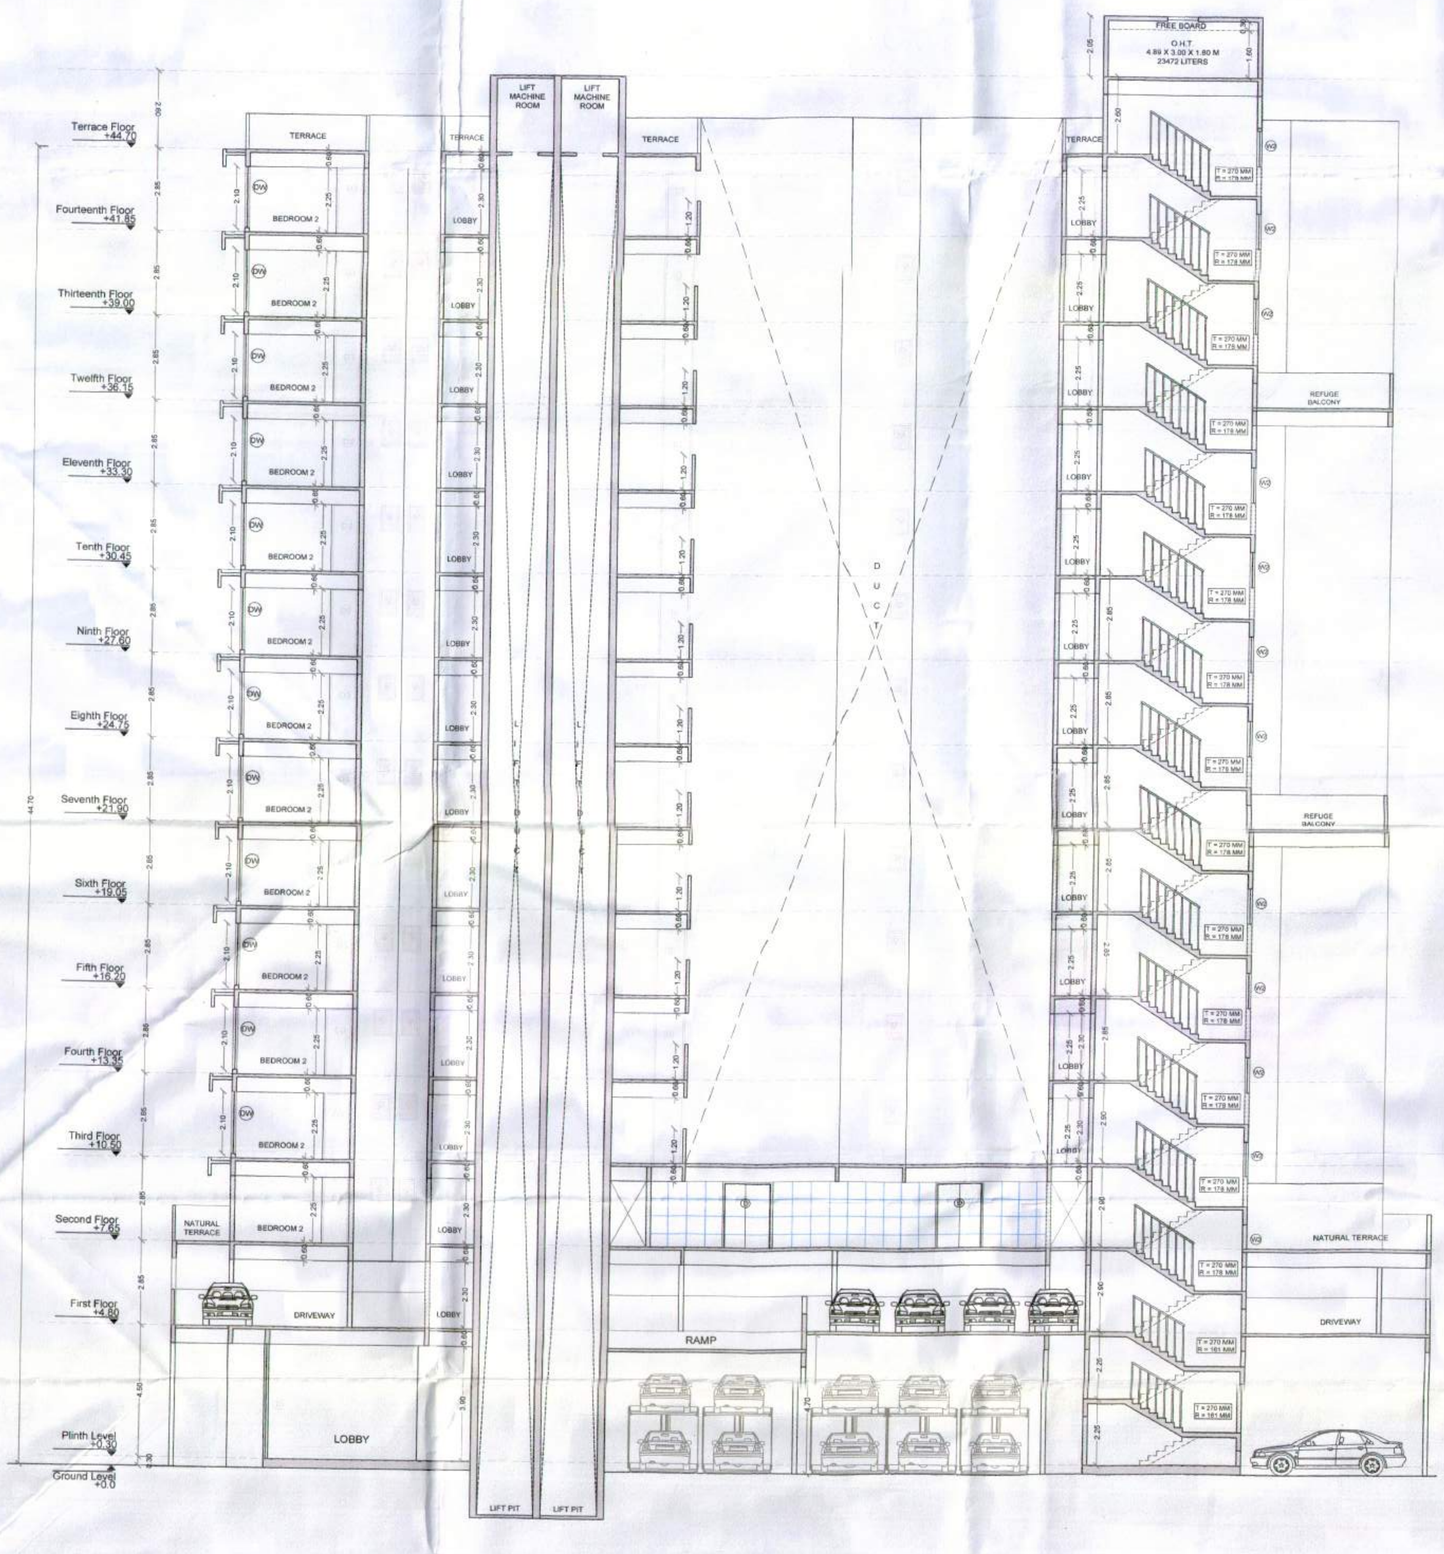

SECTION AA

SCALE - 1:100

NORTH-EAST SIDE ELEVATION

SCALE - 1:100

CONTENT OF SHEET

NORTH - EAST SIDE ELEVATION
SECTION AA

NAME OF DEVELOPER	SIGNATURE
M/s. S.M. HITECH DEVELOPERS	MR. SHAHID KAMRUDDIN PATEL CO-OWNER OF SURVEY NO.63/2/3, GHOT, PANVEL PATNER OF M/s.S.M HITECH DEVELOPERS
NAME OF ARCHITECT	**SIGNATURE**
ARCHITECT - ATUL MHATRE COA Reg No.- CA/2009/45829 DEVISE DESIGN OFFICE NO. 302, 3RD FLOOR, WING 'B', HERMES ATRIUM, PLOT NO. 57 , C.B.D. BELAPUR, NAVI MUMBAI - 400 614, INDIA. E MAIL :- contact@devise.co.in Contact No.- 022 49701393, www.devise.co.in	ARCHITECT ATUL MHATRE DEVISE DESIGN AR. ATUL MHATRE COA Reg No.- CA/2009/45829