STAMP OF APPROVAL OF PLAN

Plans are approved Subject to conditions prescribed in permit No. V.P.SKR/0242/1 TMC/TDP/1.0085/2019/2020 Dated: 03/01/2021

A.D.C.R.

Town Planning Officer

Thane Municipal Corporation of The City of Thane

सावधान

"संकुल नियमावलीनुसार बांधकाम व इमारत नकाशे विकास नियमावलीनुसार आरक्षणाचे नकाशे परस्परांना छेद देऊन बांधकाम करणे टाळावे, महाराष्ट्र प्रादेशिक व नगर रचना अधिनियमाचे कलम ५१ नुसार रचनाकार मुख्य प्रवेश नकाशे आरक्षणी असतील त्यास ते पर्याय म्हणून वापरणे चे राहू शकतात"

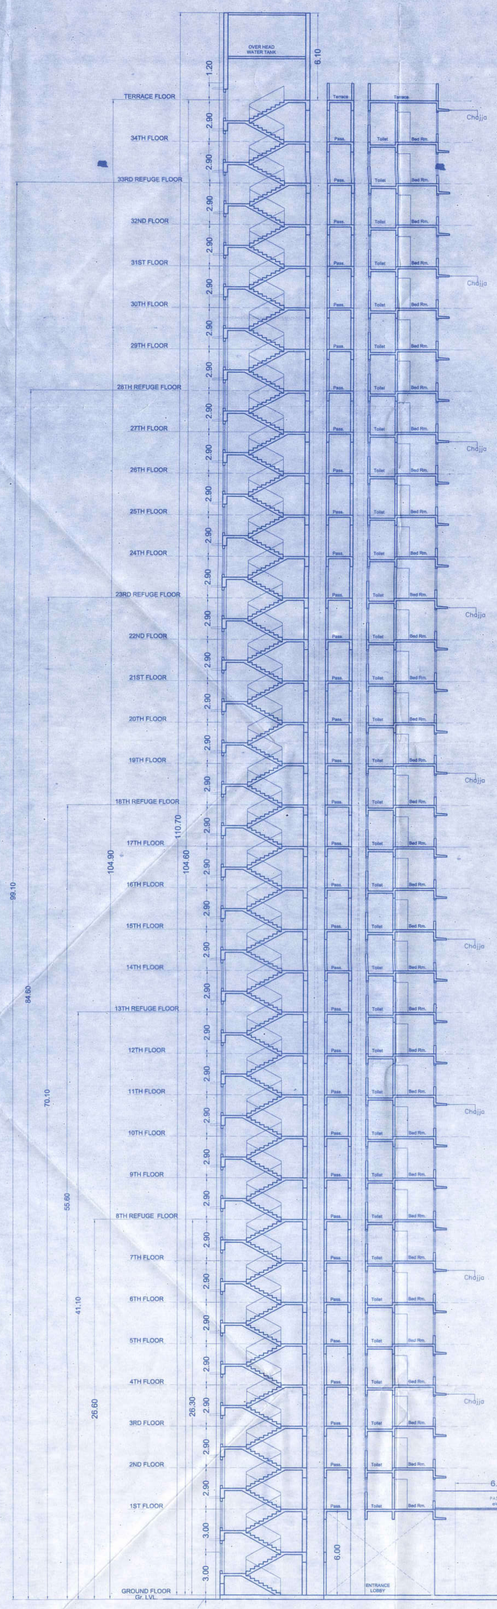


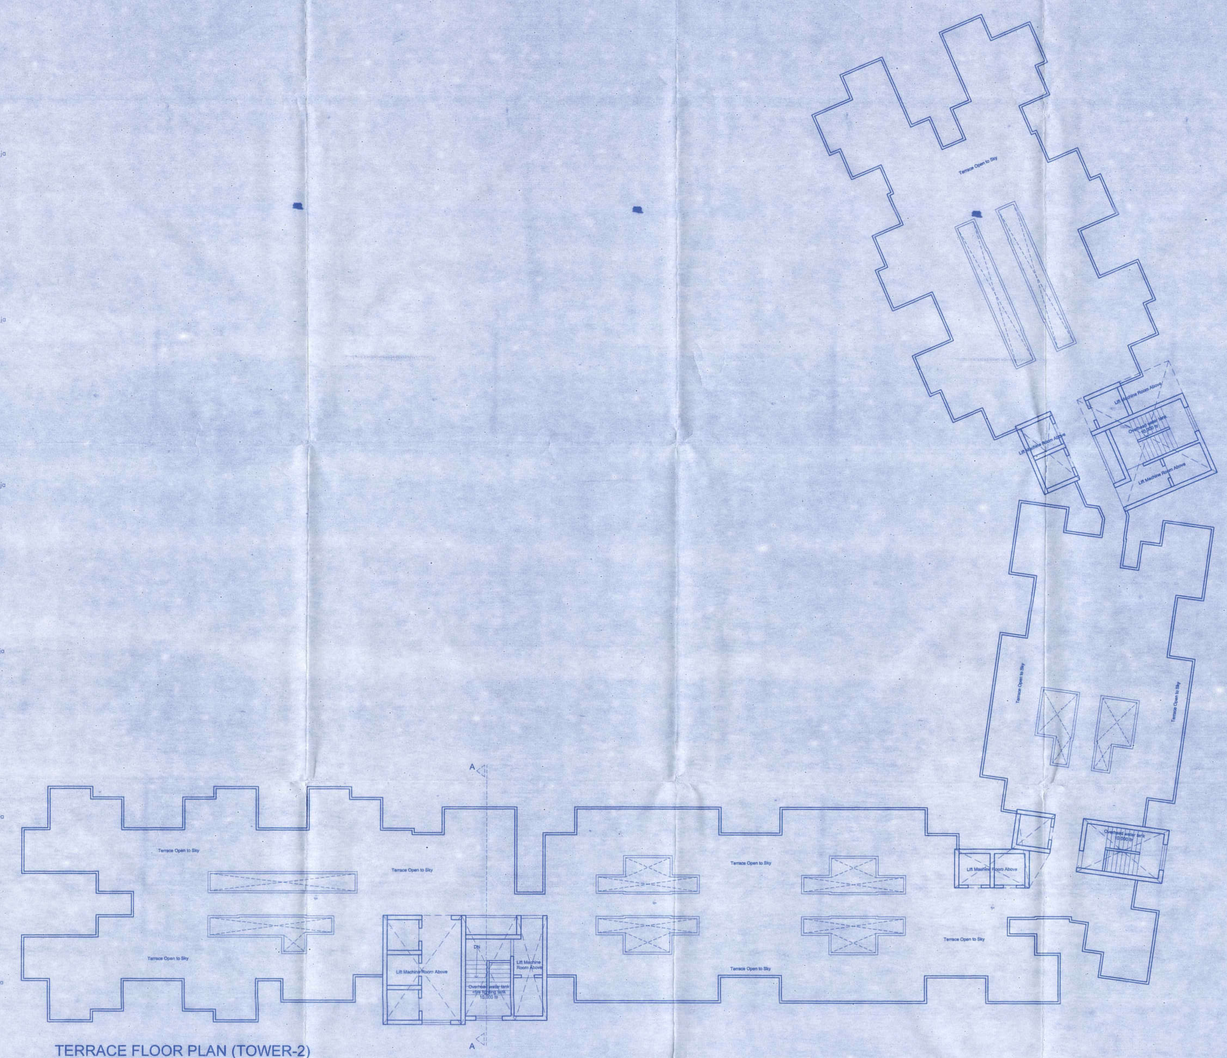


TERRACE FLOOR PLAN (TOWER-2)

Scale - 1:150

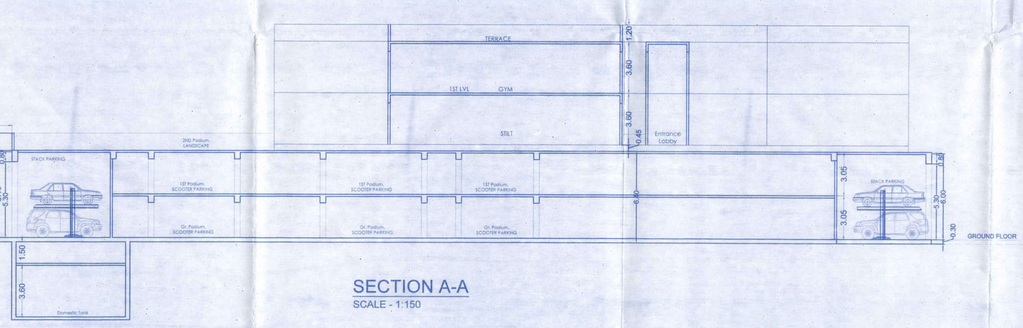


SECTION A-A

SCALE - 1:150

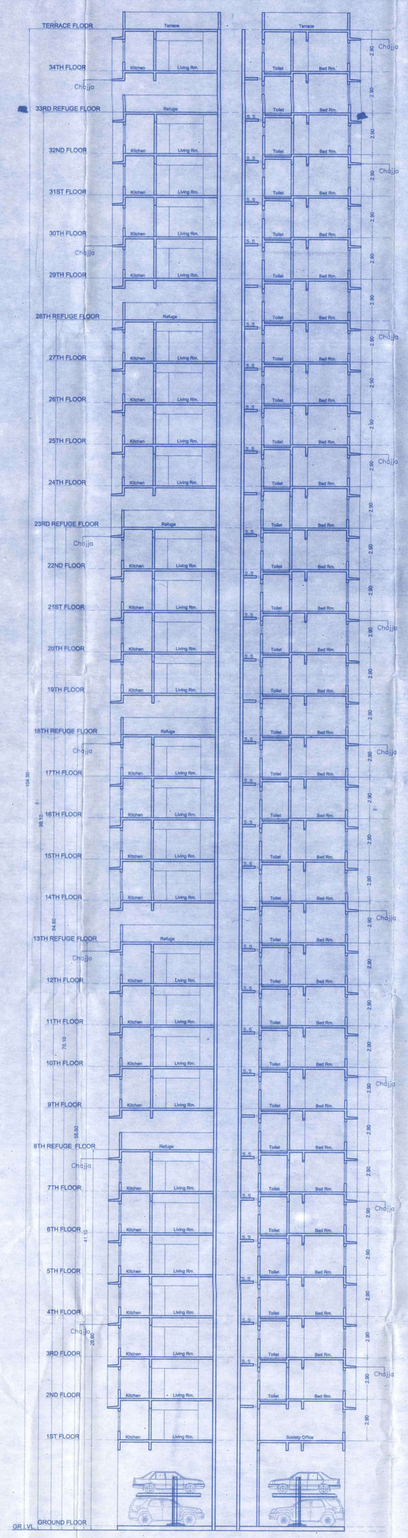


SECTION E-E

SCALE - 1:150

| CONTENTS OF SHEET | |
|---|---|
| SECTION A-A, TERRACE FLOOR PLAN | |
| URBDES<br>CONSULTING ENGINEERS<br>437,WIND RAJASTHAN BUILDING,DADASAHEB PHALKE RD. DADAR (E) MUMBAI. | LICENCE ENGINEER: |
| DEVELOPERS :<br>SKYLARK BUILDSPACE PVT.LTD. | Authorized Signatory |
| PROJECT :<br>PROPOSED DEVELOPMENT ON PLOT BEARING C.T.S.NO.-467/A,449(PT),450(PT),464 /1 (PT),451,465/1, 538 /1,461(PT), 463,462, 459, 455/A (PT),460(PT) AT VILLAGE.- OWALE. DIST.- THANE.(W) under Reg. 7.7 of UDCPR-2020 | |
| BUILDING :<br>TOWER-2, PODIUM WITH CLUB HOUSE (PLANS FOR APPROVAL / C.C.) | |
| DESCRIPTION :<br>Section & Terrace floor plan | |

| JOB NO. | DRAWING NO. | SHEET NO | SCALE | DRN BY | CHECKED BY |
|---|---|---|---|---|---|
| J-5233 | IOD/C.C. APP. - I | 13/13 | As given | SP/SR | SP |