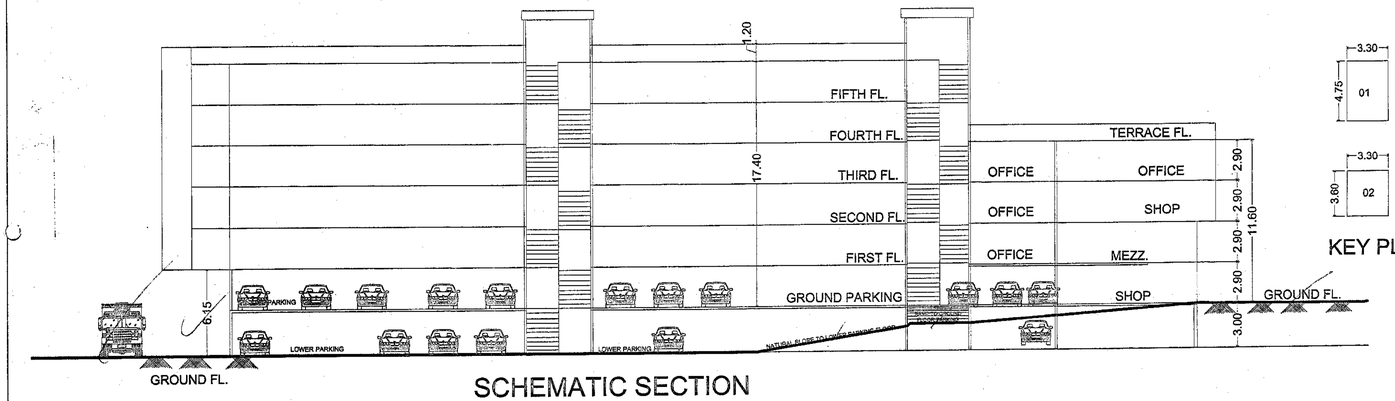

SCHEMATIC SECTION

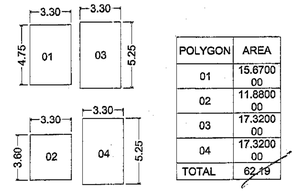

POLYGON	AREA
01	15.6700 00
02	11.6800 00
03	17.3200 00
04	17.3200 00
TOTAL	62.19

KEY PLAN RES.(G.FLOOR)
SCALE: 1:200

STAMP OF APPROVAL

Sanctioned No. B.P. / Moshi/74/2022
Subject to conditions mentioned in the
Office Order No.
even dated 23/06/2022

Pimpri
Date : 23/06/2022

Executive Engineer
Building Permission and Unauthorised Building
Construction Control Department
Pimpri Chinchwad Municipal Corporation
Pimpri-411 018.

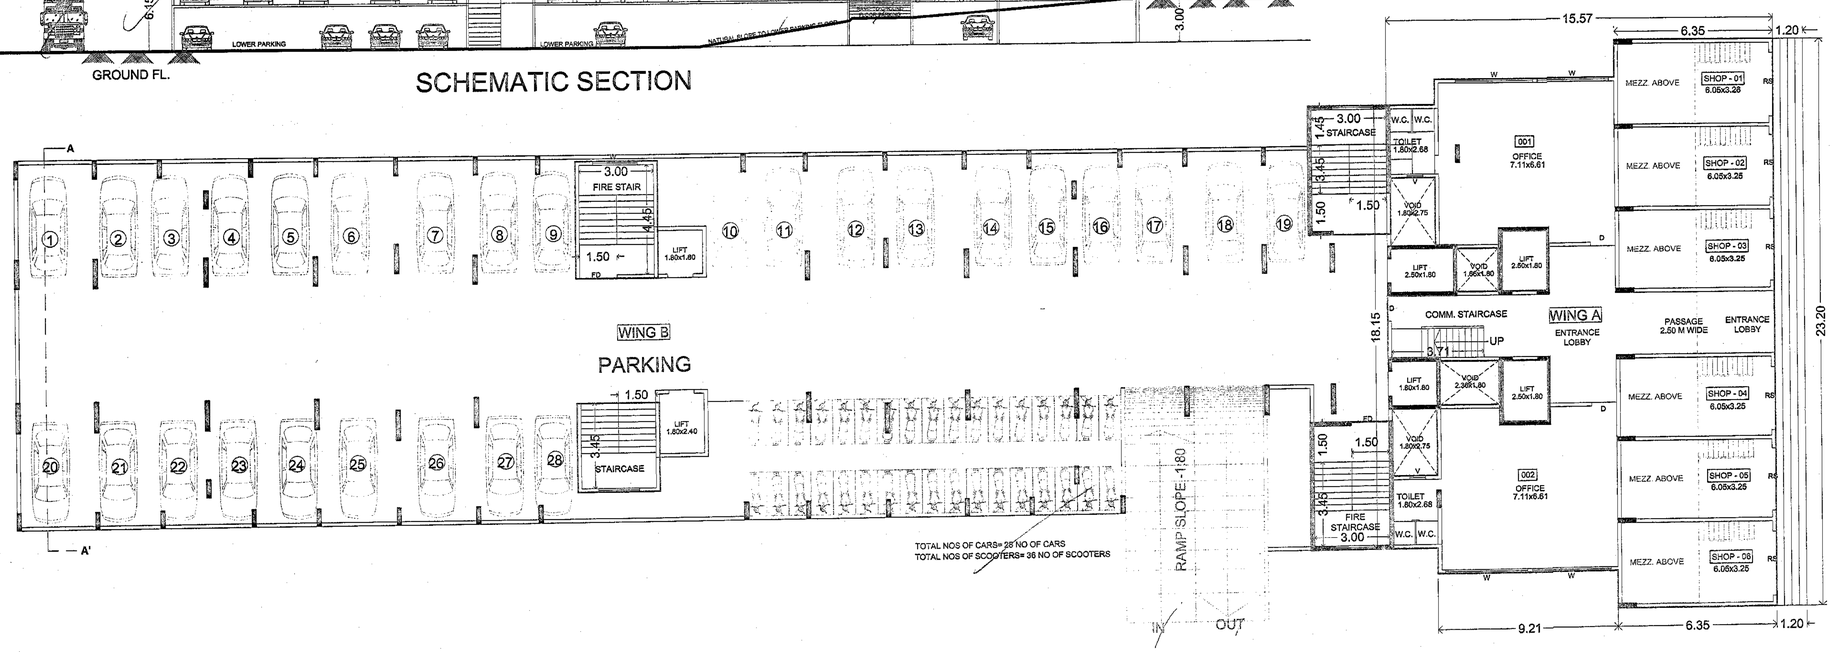

GROUND PARKING FLOOR PLAN (scale 1.100)

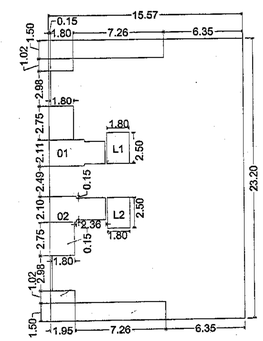

KEY PLAN COMM. (G.FLOOR)
SCALE: 1:200

POLYGON	AREA
A-BLOCK	361.140000
01	30.490000
02	30.280000
L1	4.500000
L2	4.500000
TOTAL	291.37

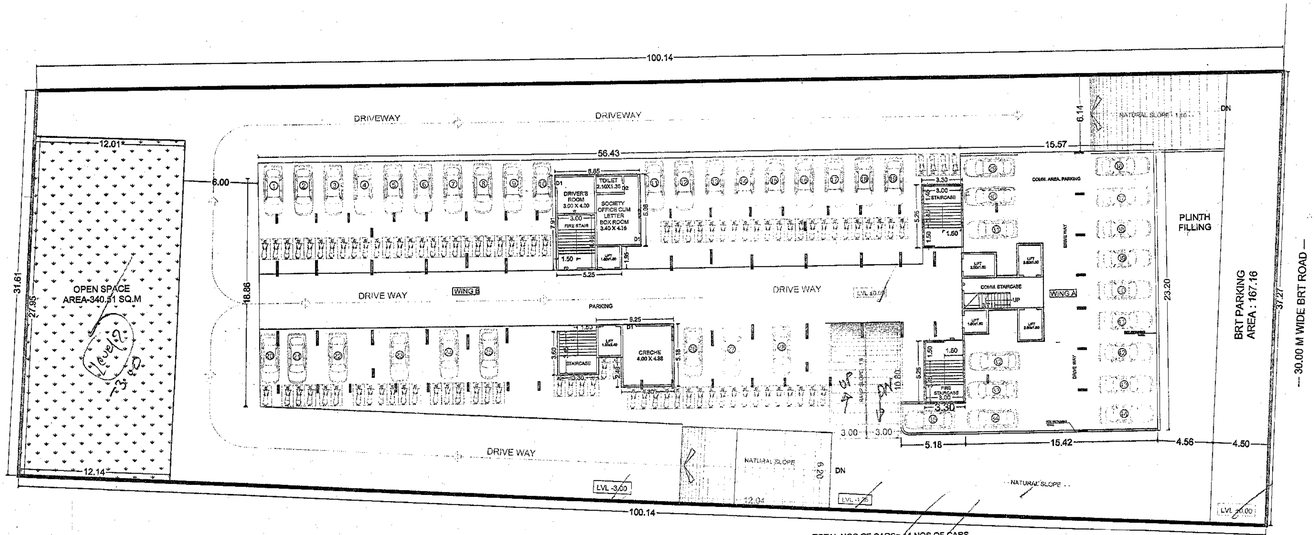

LOWER GROUND FLOOR PLAN (scale 1.200)

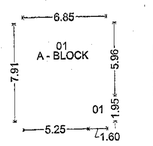

SOCIETY
OFFICE CUM LETTER BOX ROOM
DRIVER'S
ROOM

POLYGON	AREA
A-BLOCK	54.21
01	3.120000
TOTAL	51.09

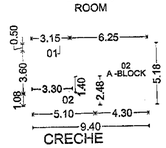

CRECHE

POLYGON	AREA
A-BLOCK	48.640000
01	1.570000
02	8.000000
TOTAL	39.07

KEY PLAN RESI. (L.G.FLOOR)
SCALE: 1:200

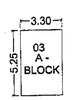

POLYGON	AREA
A -BLOCK	17.3200 00
TOTAL	17.32

REGULAR STAIRCASE RESI.
(L.G.FLOOR)

POLYGON	AREA
A -BLOCK	17.3200 00
TOTAL	17.32

FIRE STAIRCASE RESI.
(L.G.FLOOR)

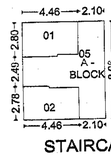

POLYGON	AREA
A -BLOCK	52.9000 00
01	12.2400 00
02	12.0400 00
TOTAL	28.62

STAIRCASE COMM.
(L.G.FLOOR)

POLYGON	AREA
01	51.090000
02	39.070000
03	17.320000
04	17.320000
TOTAL	124.80

OWNER'S NAME :- MR. HIMMAT RAGHUNATH SASTE AND OTHERS THROUGH SHRI SAMARTH BUILDTECH THROUGH MR. SACHIN B. KHUPASE	OWNER SIGN :
PROJECT :- GAT NO.:- 256(P)NEW DESCRIPTION : REGULAR TRACK, VILLAGE - MOSHI , PUNE	
INWARD NO. :	
PATIL & BUGADE ARCHITECT INTERIOR DESIGNER Plot No. PAP-5, D-3 Sion Kalthon, Nagar, Next to St. Andrews School, PCNDC, Chinchwad, Pune-411 019 archpb2008@gmail.com 982 350 4530 / 902 870 2749	SHEET NO :- 02/ 05
	DATE : 10 JUNE 2022
	DRAWN BY :- AR. OMKAR
	KEY NO :-
	ARCHITECT SIGN :- MR. AMOL BUGADE
	SCALE :- 1:100