
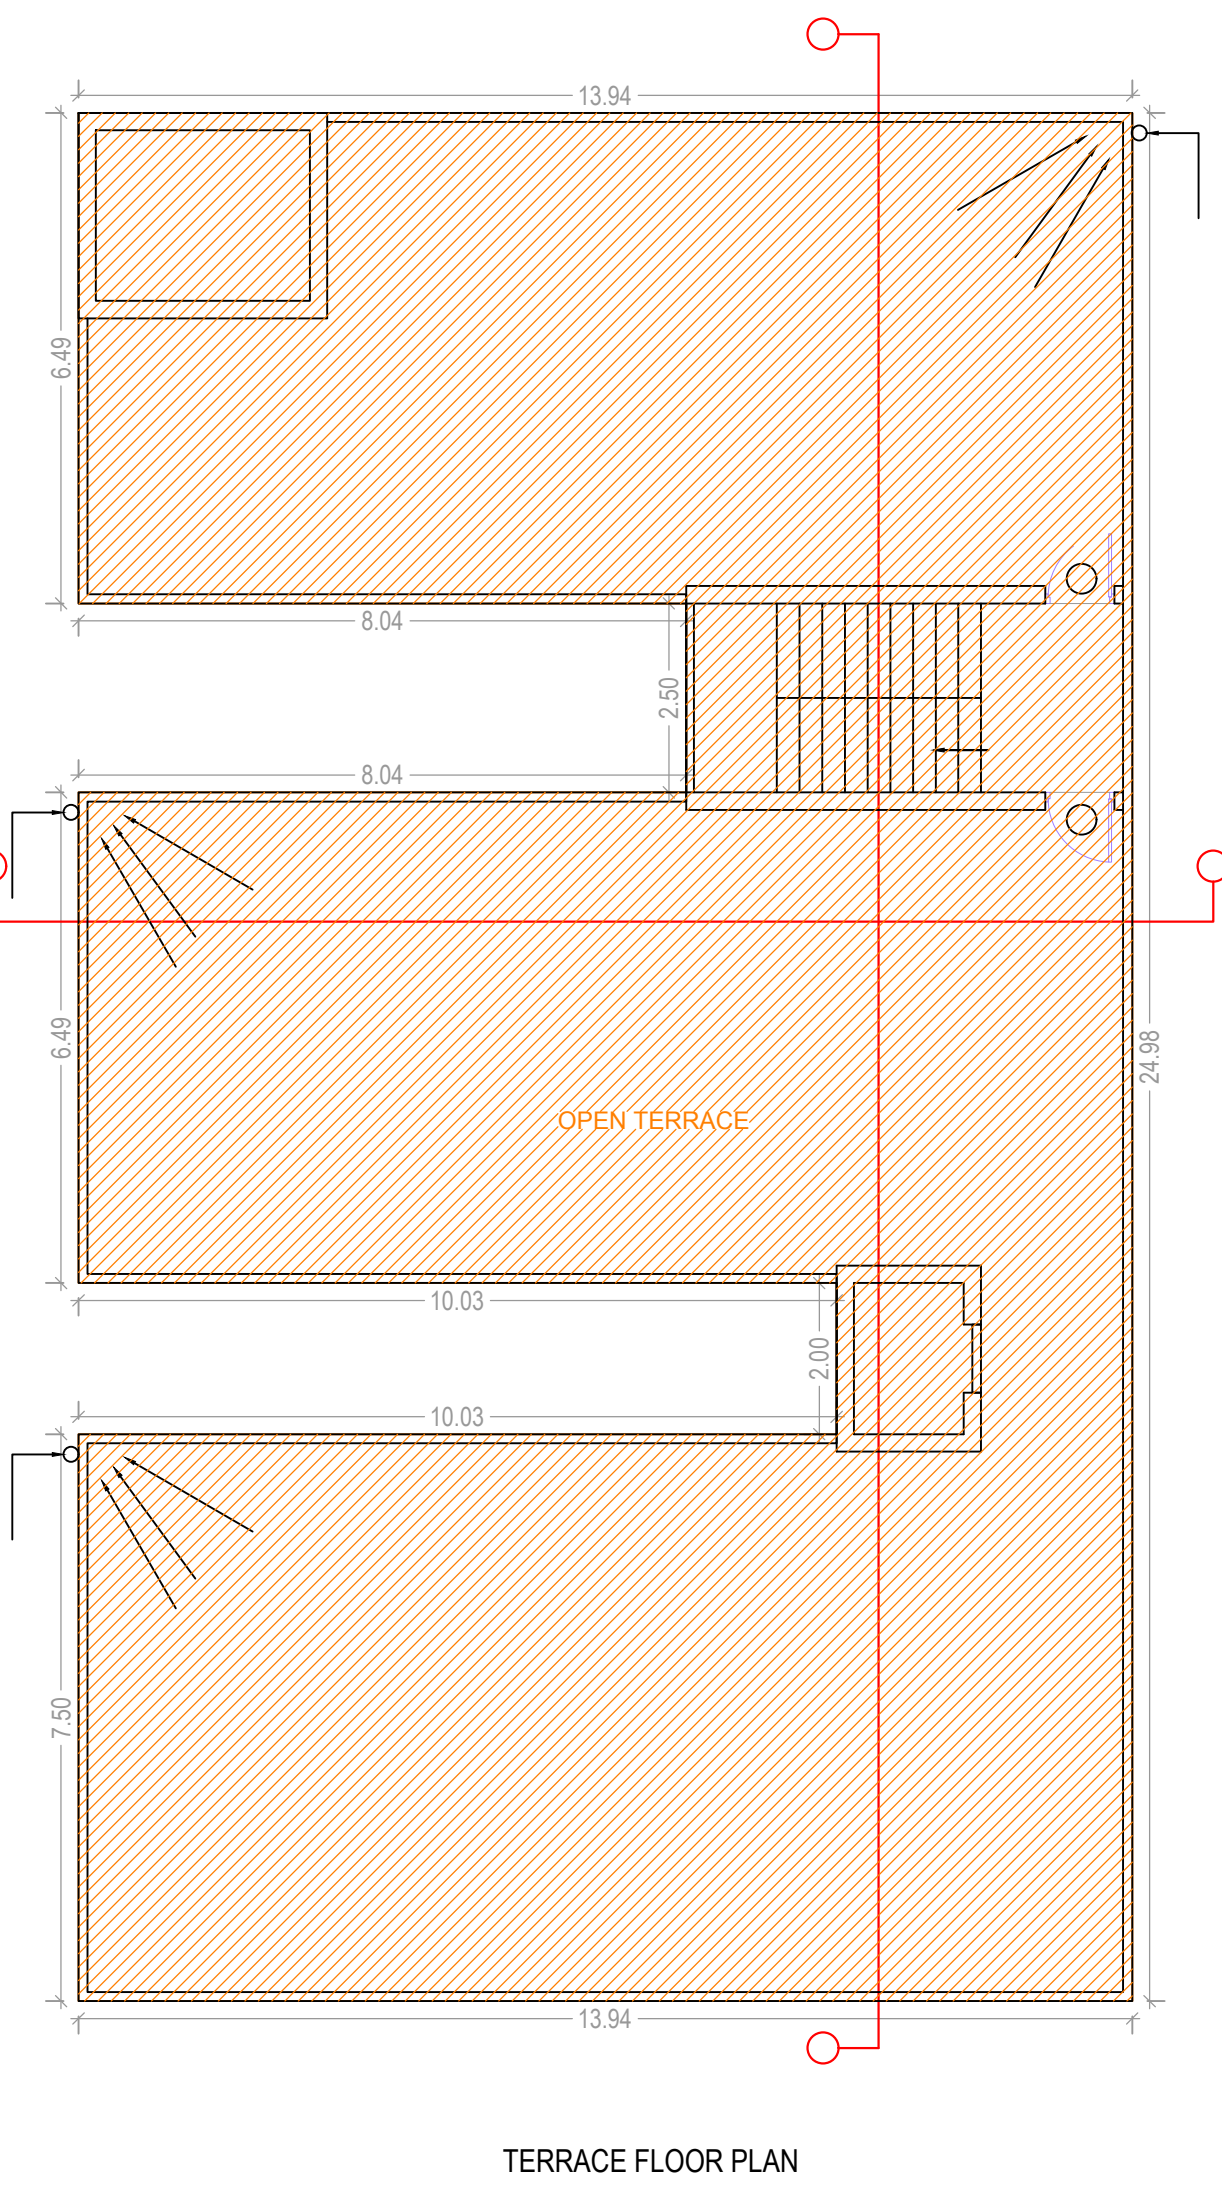
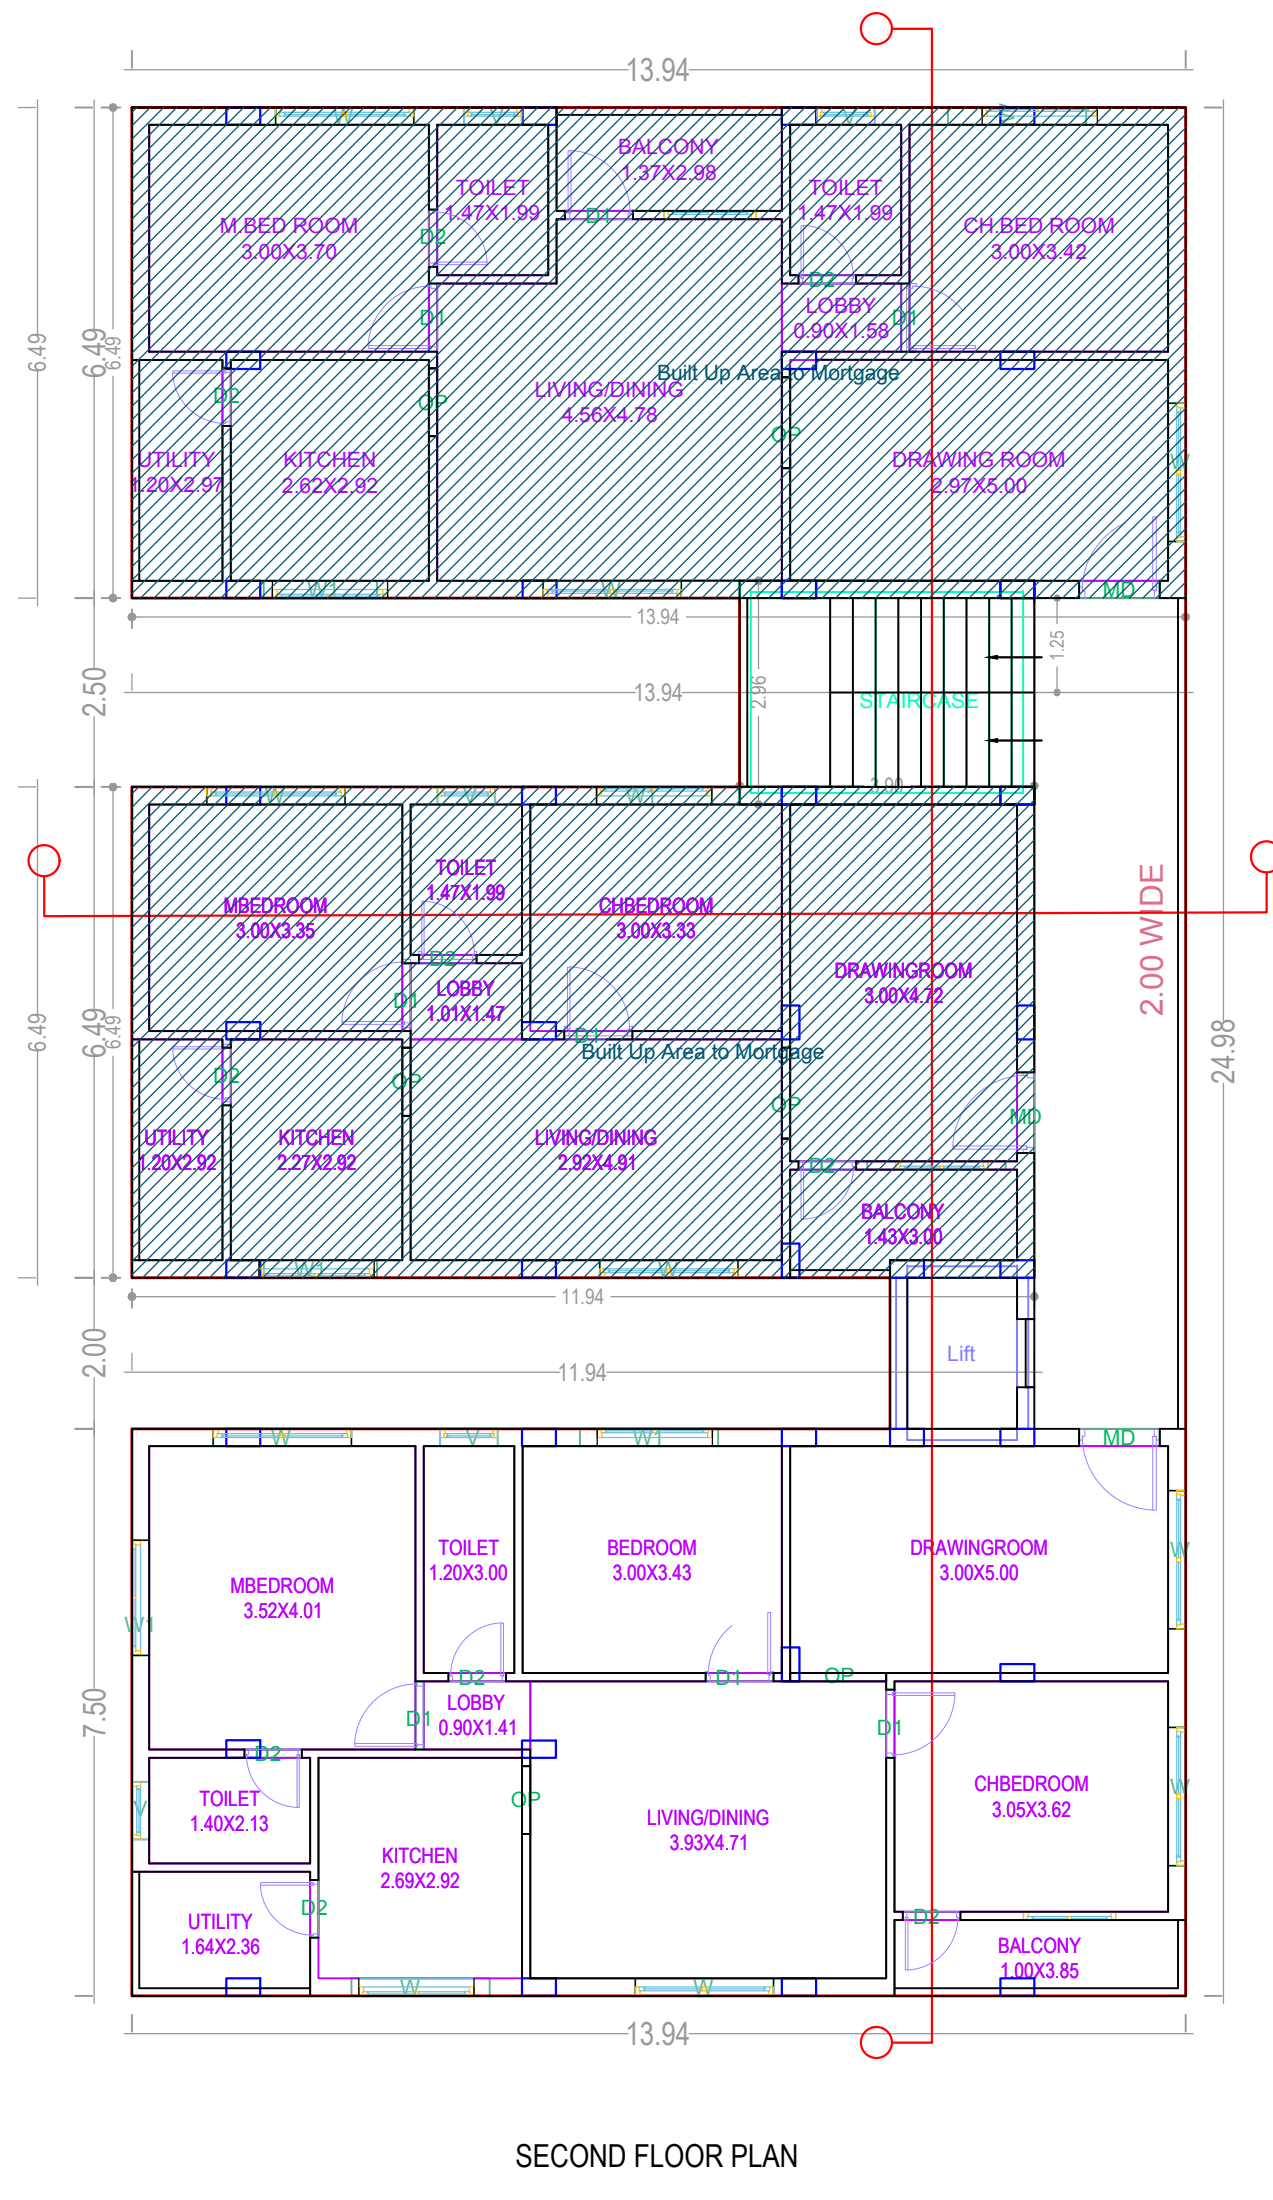
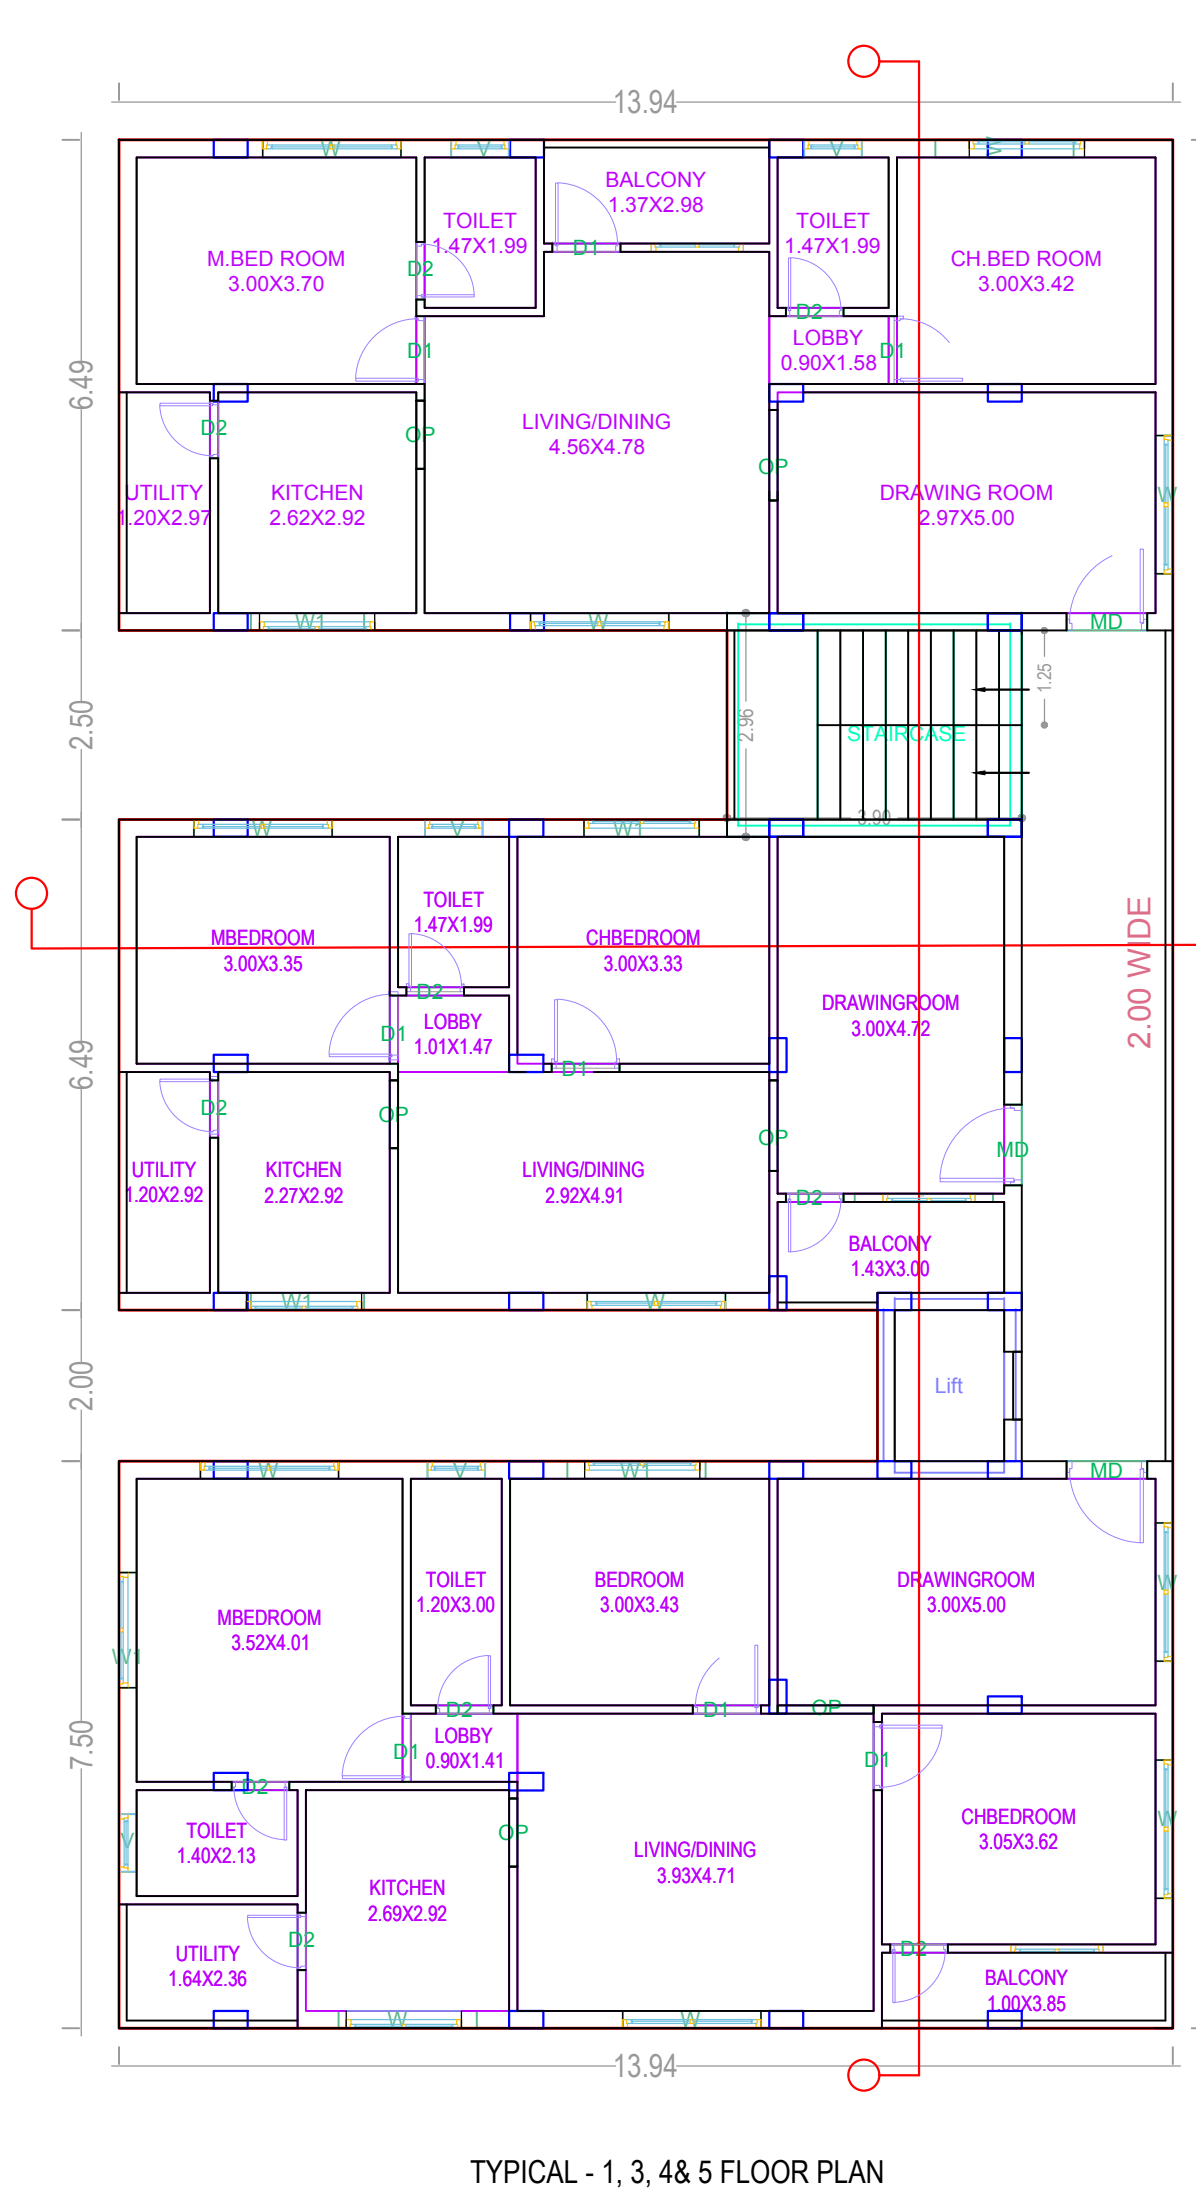
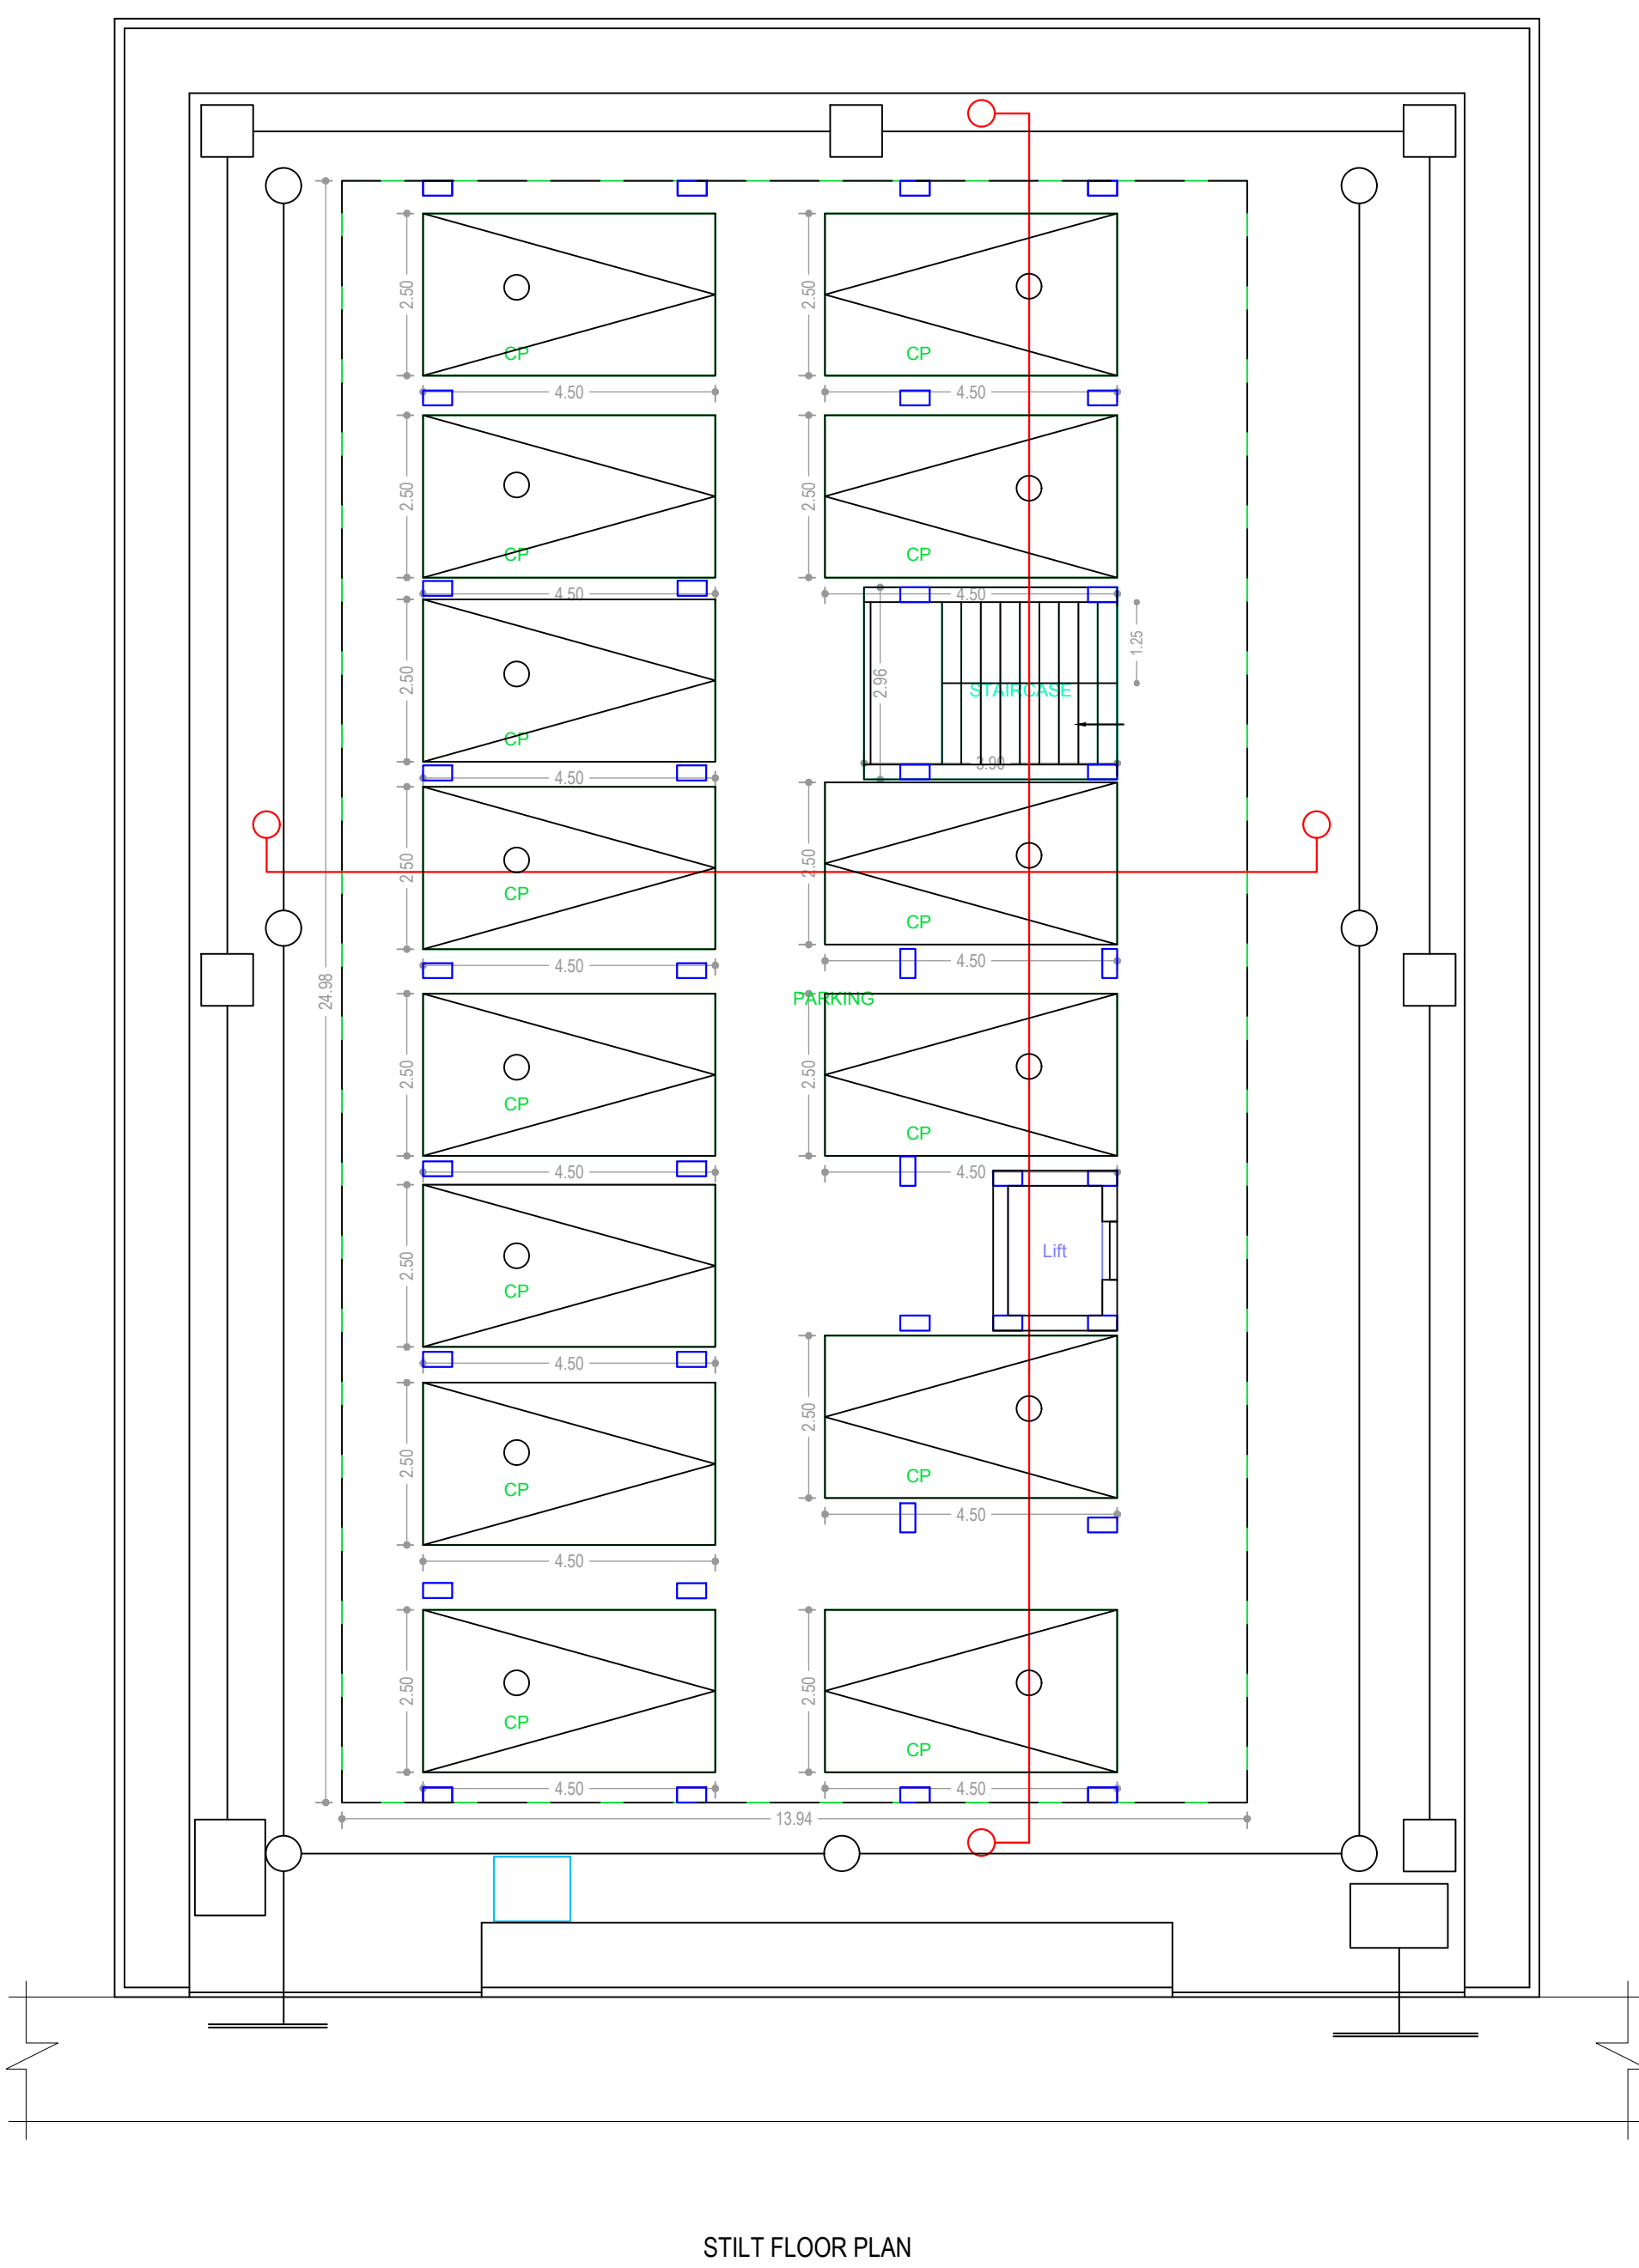
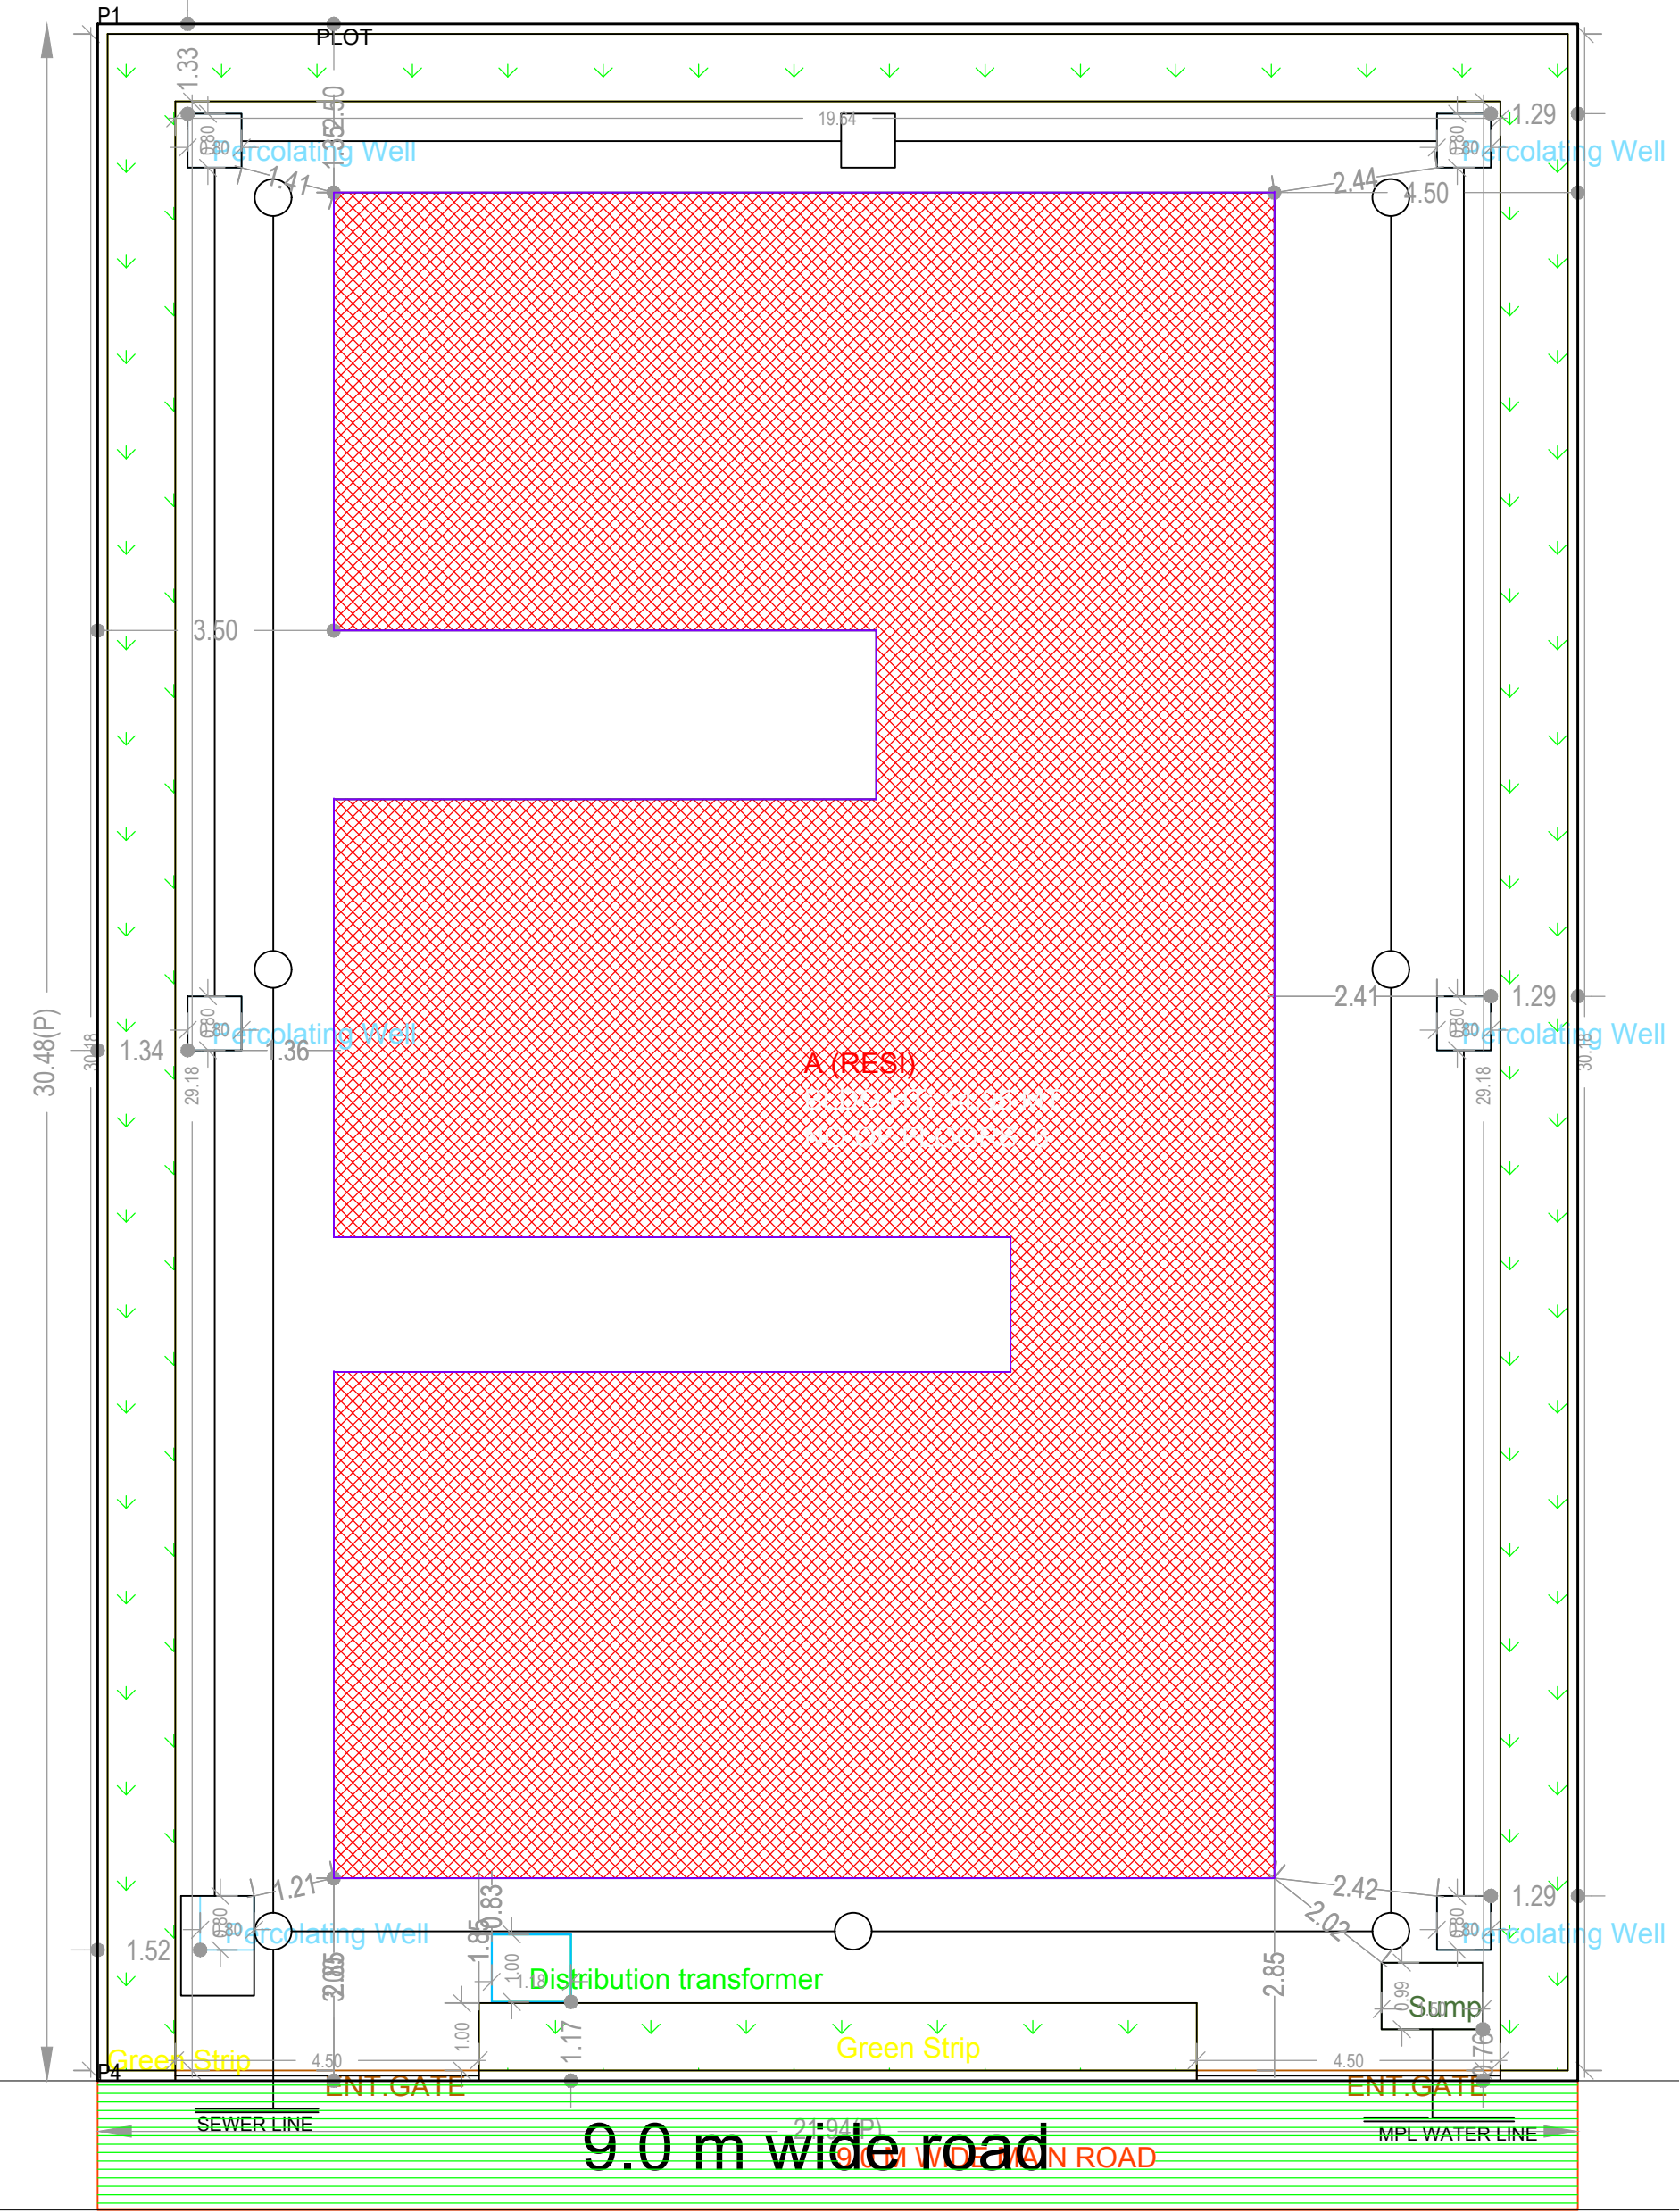
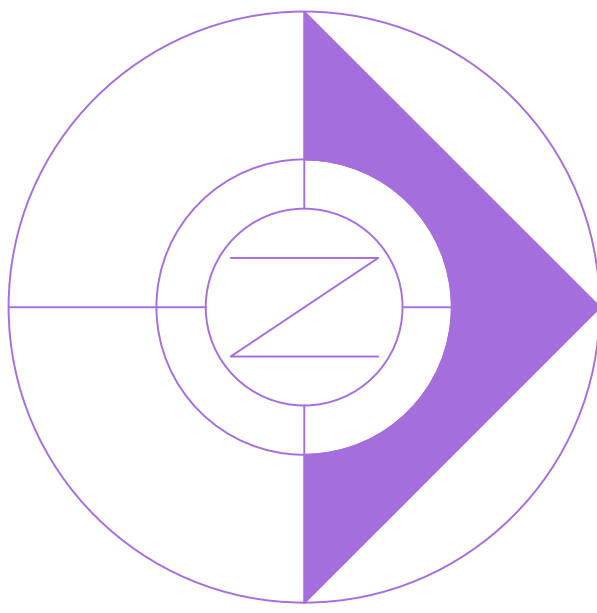
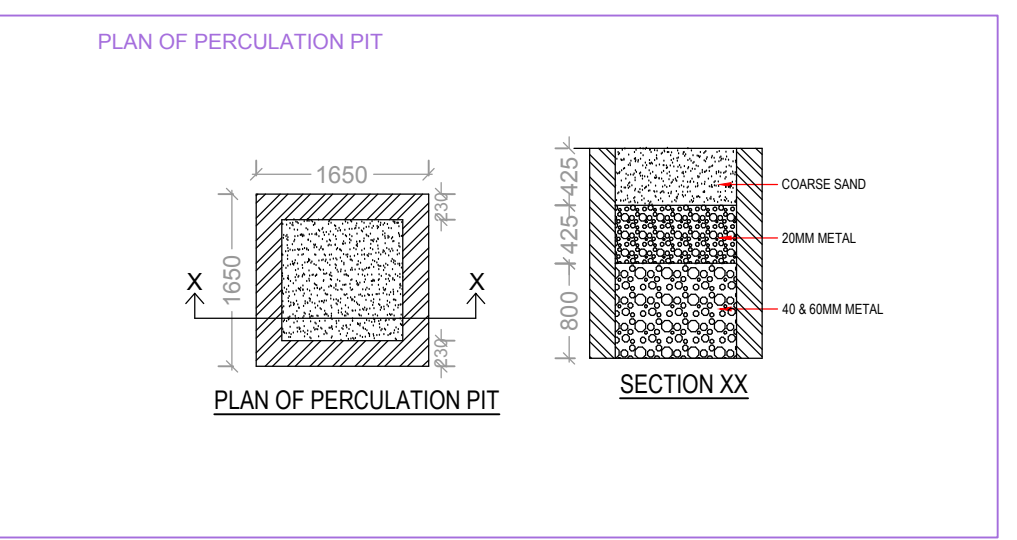
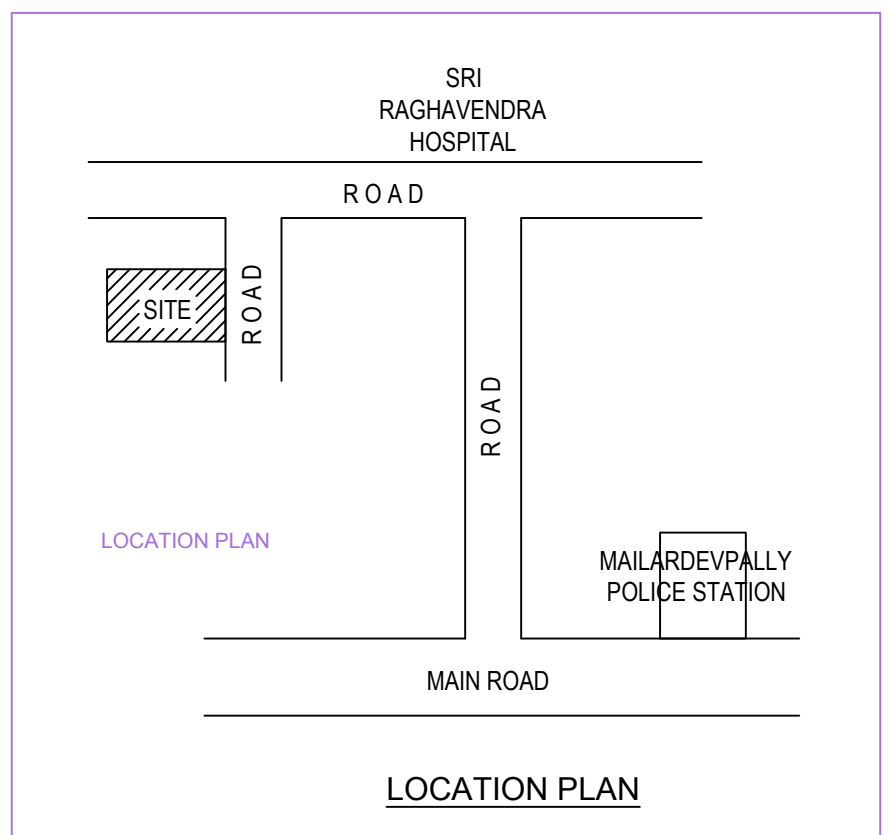
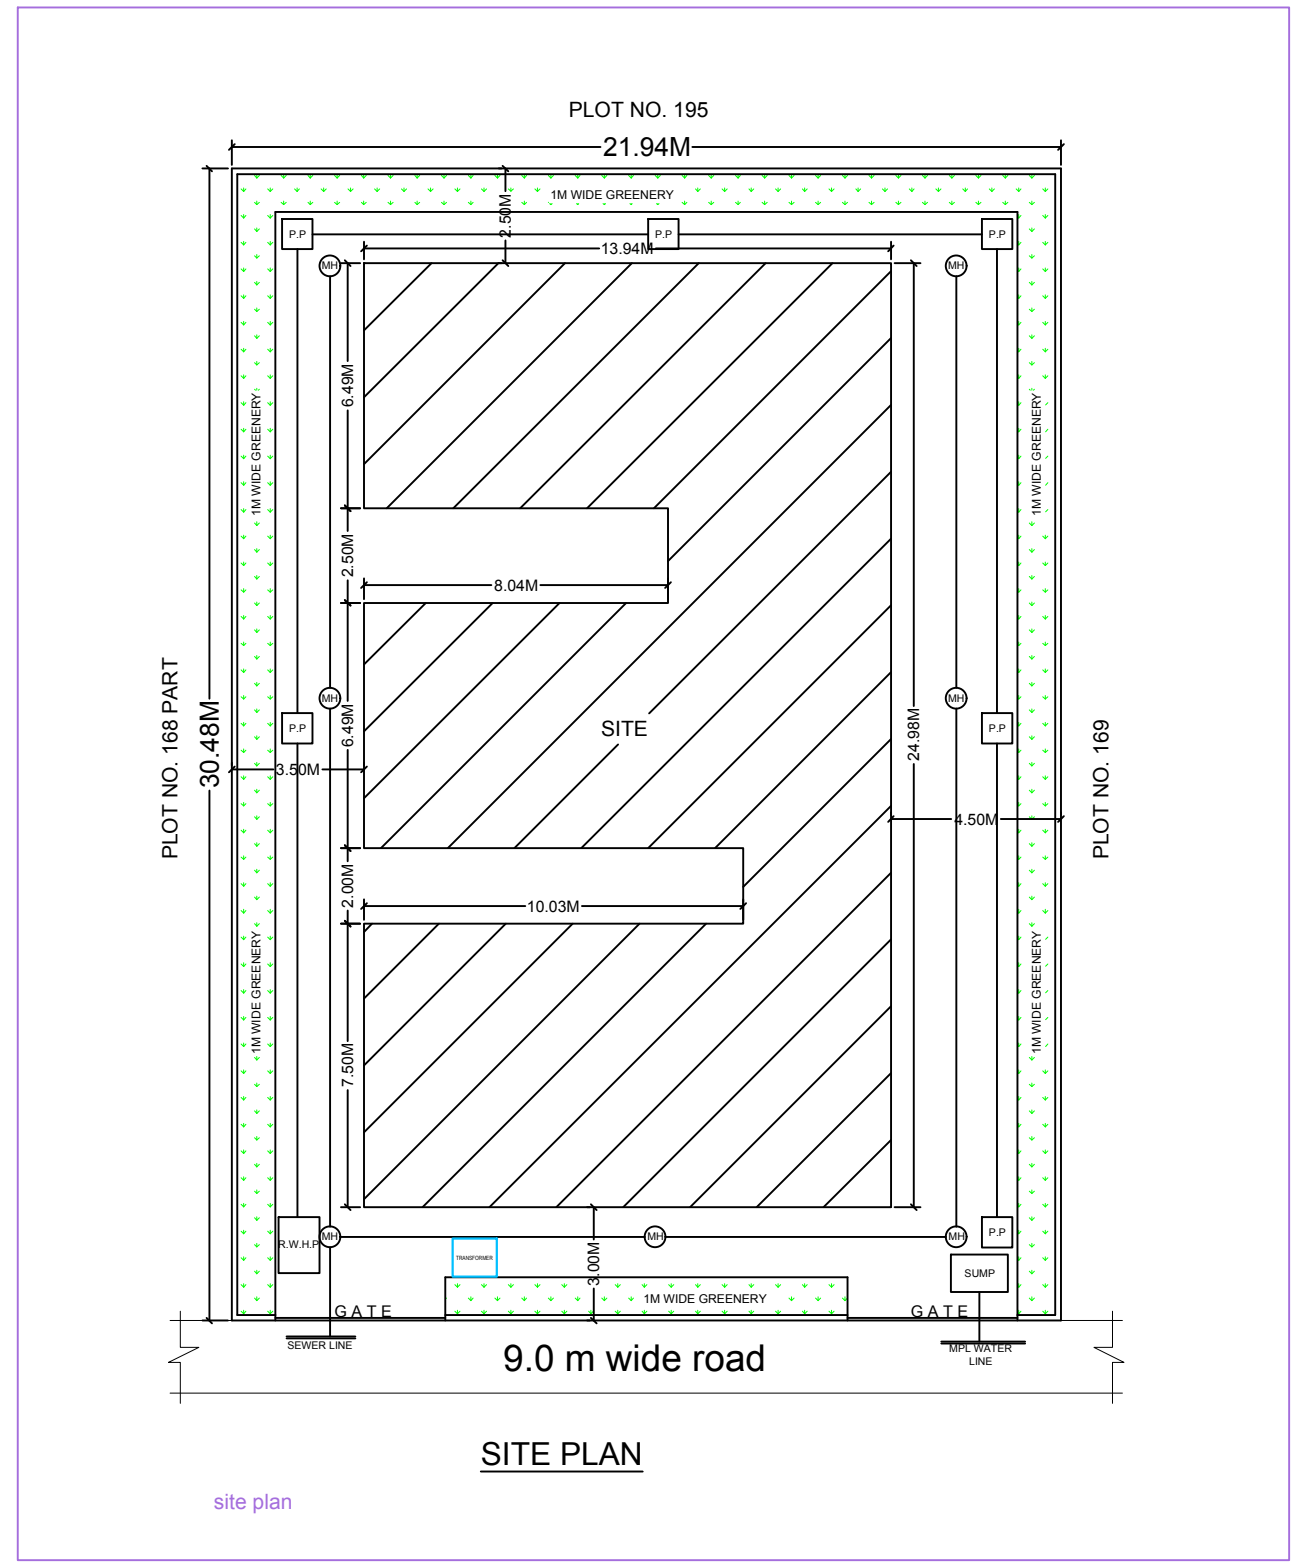
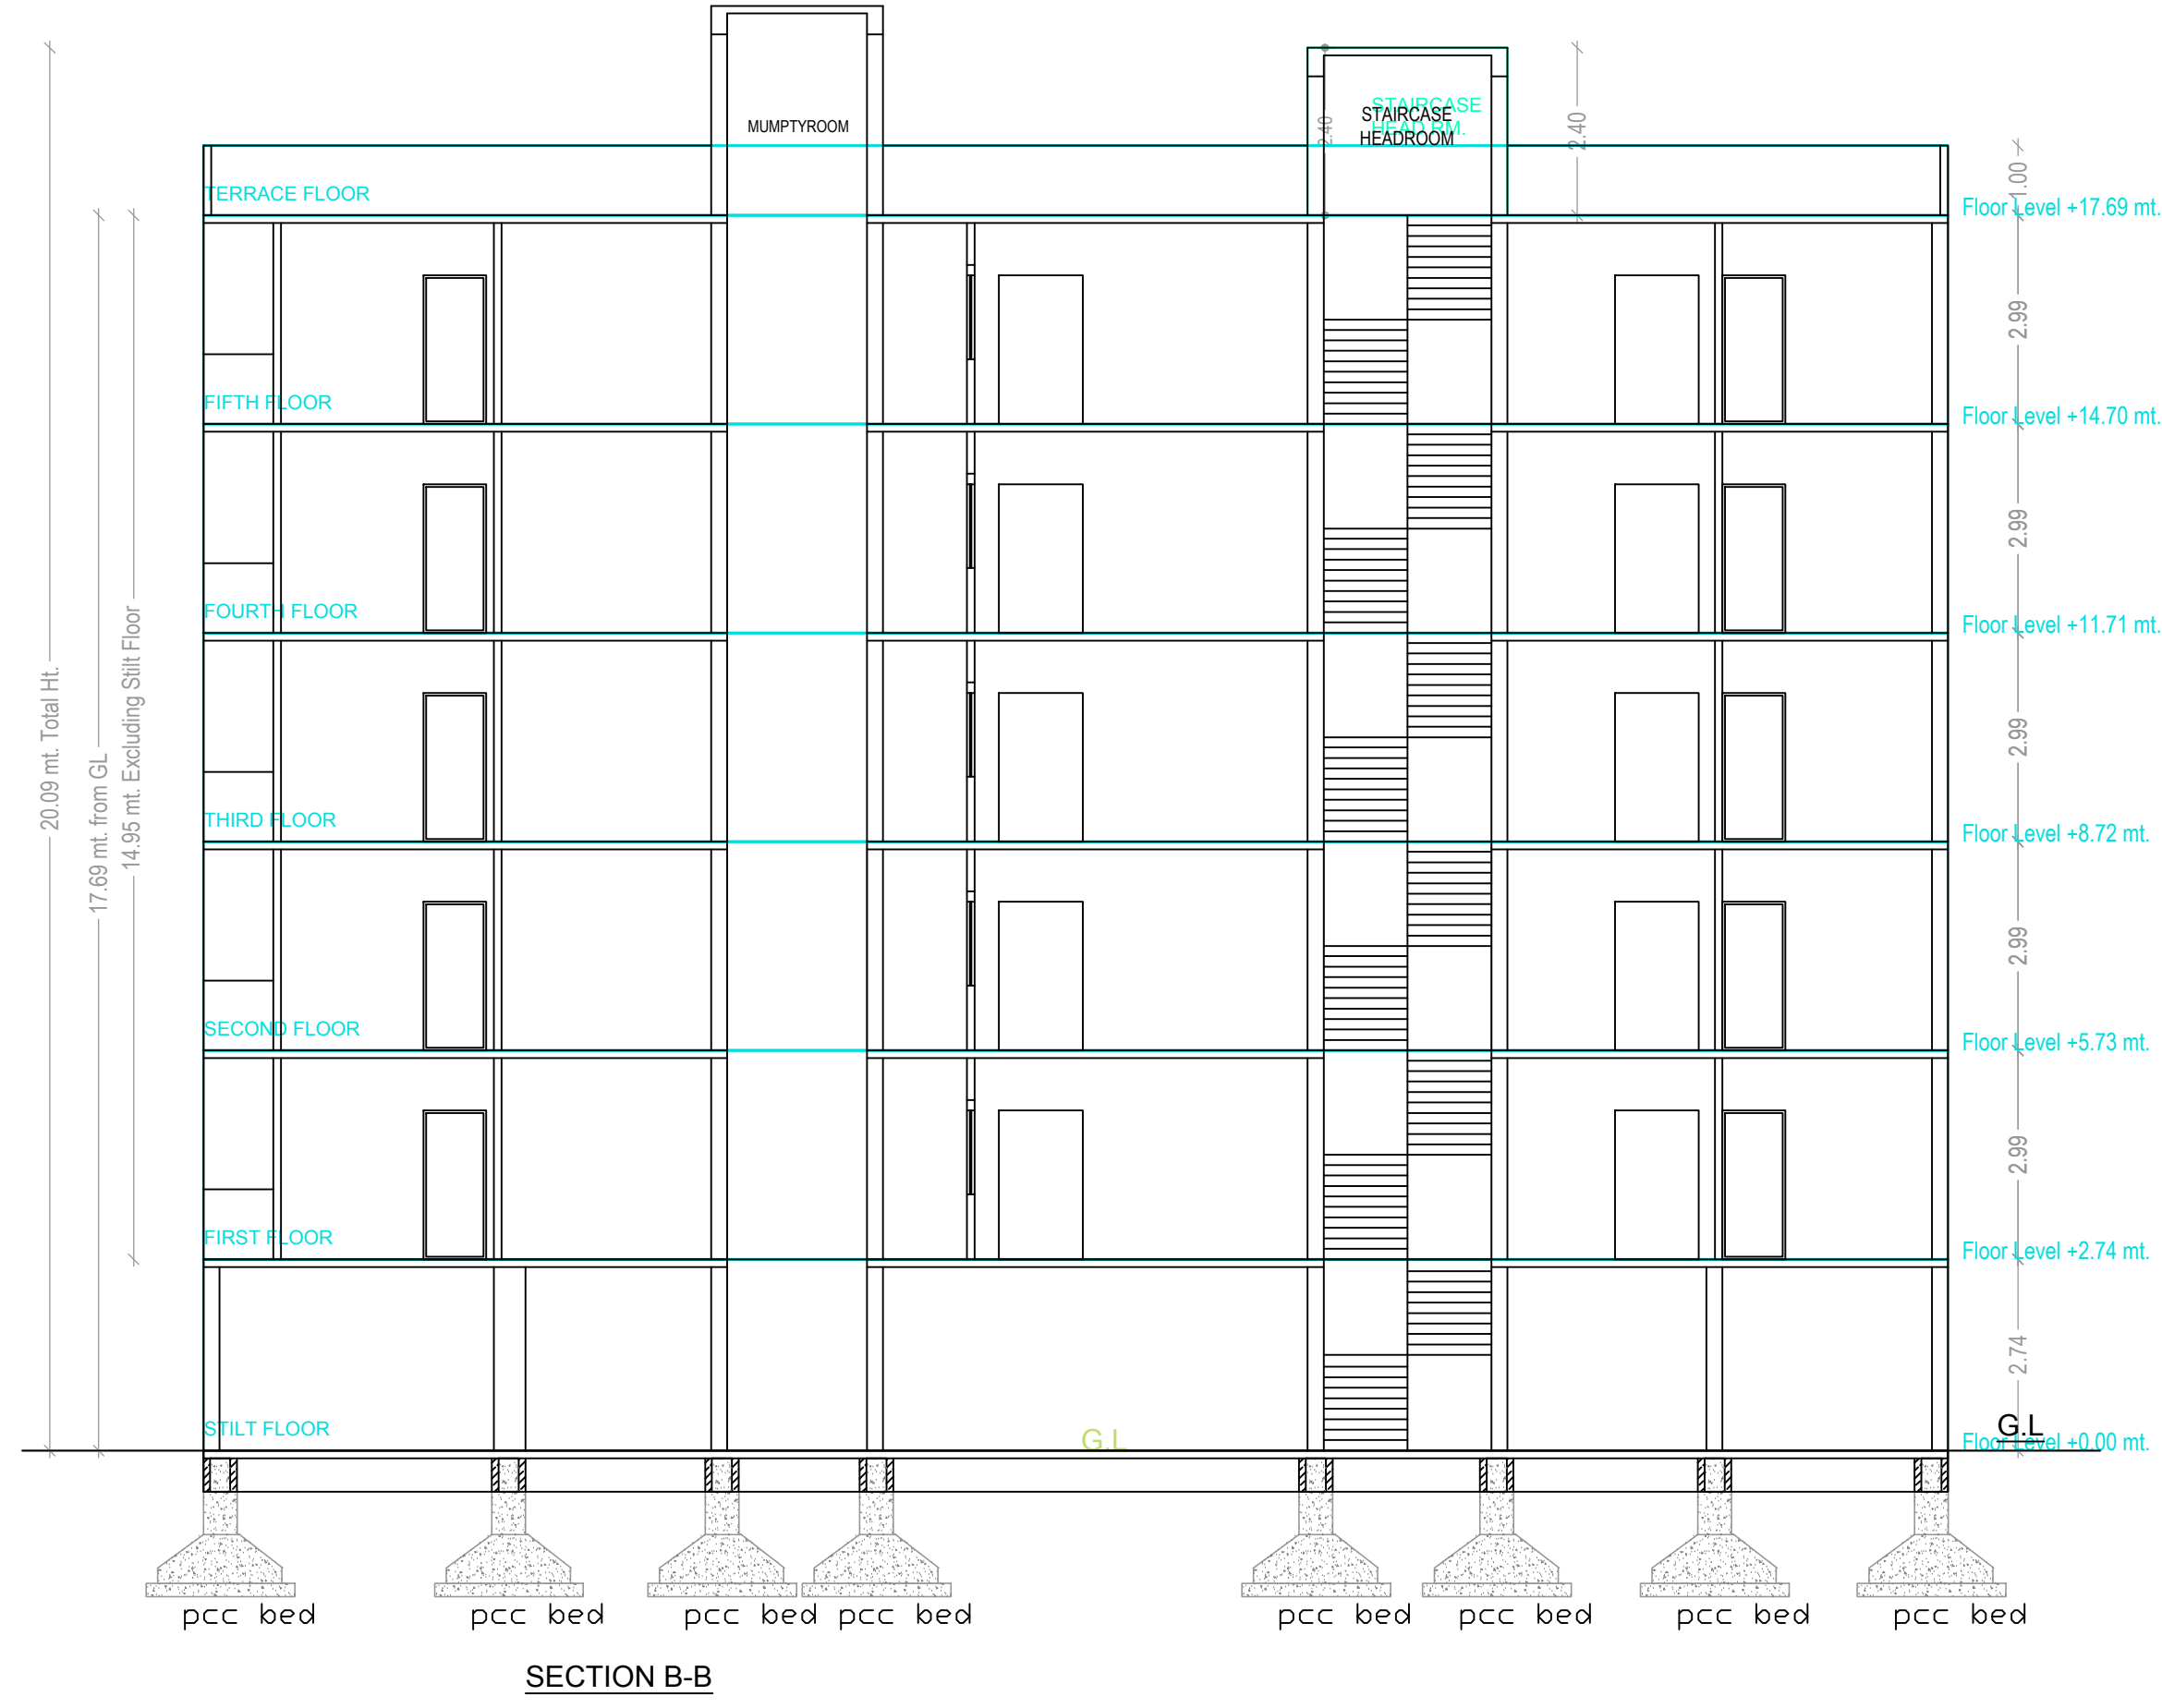


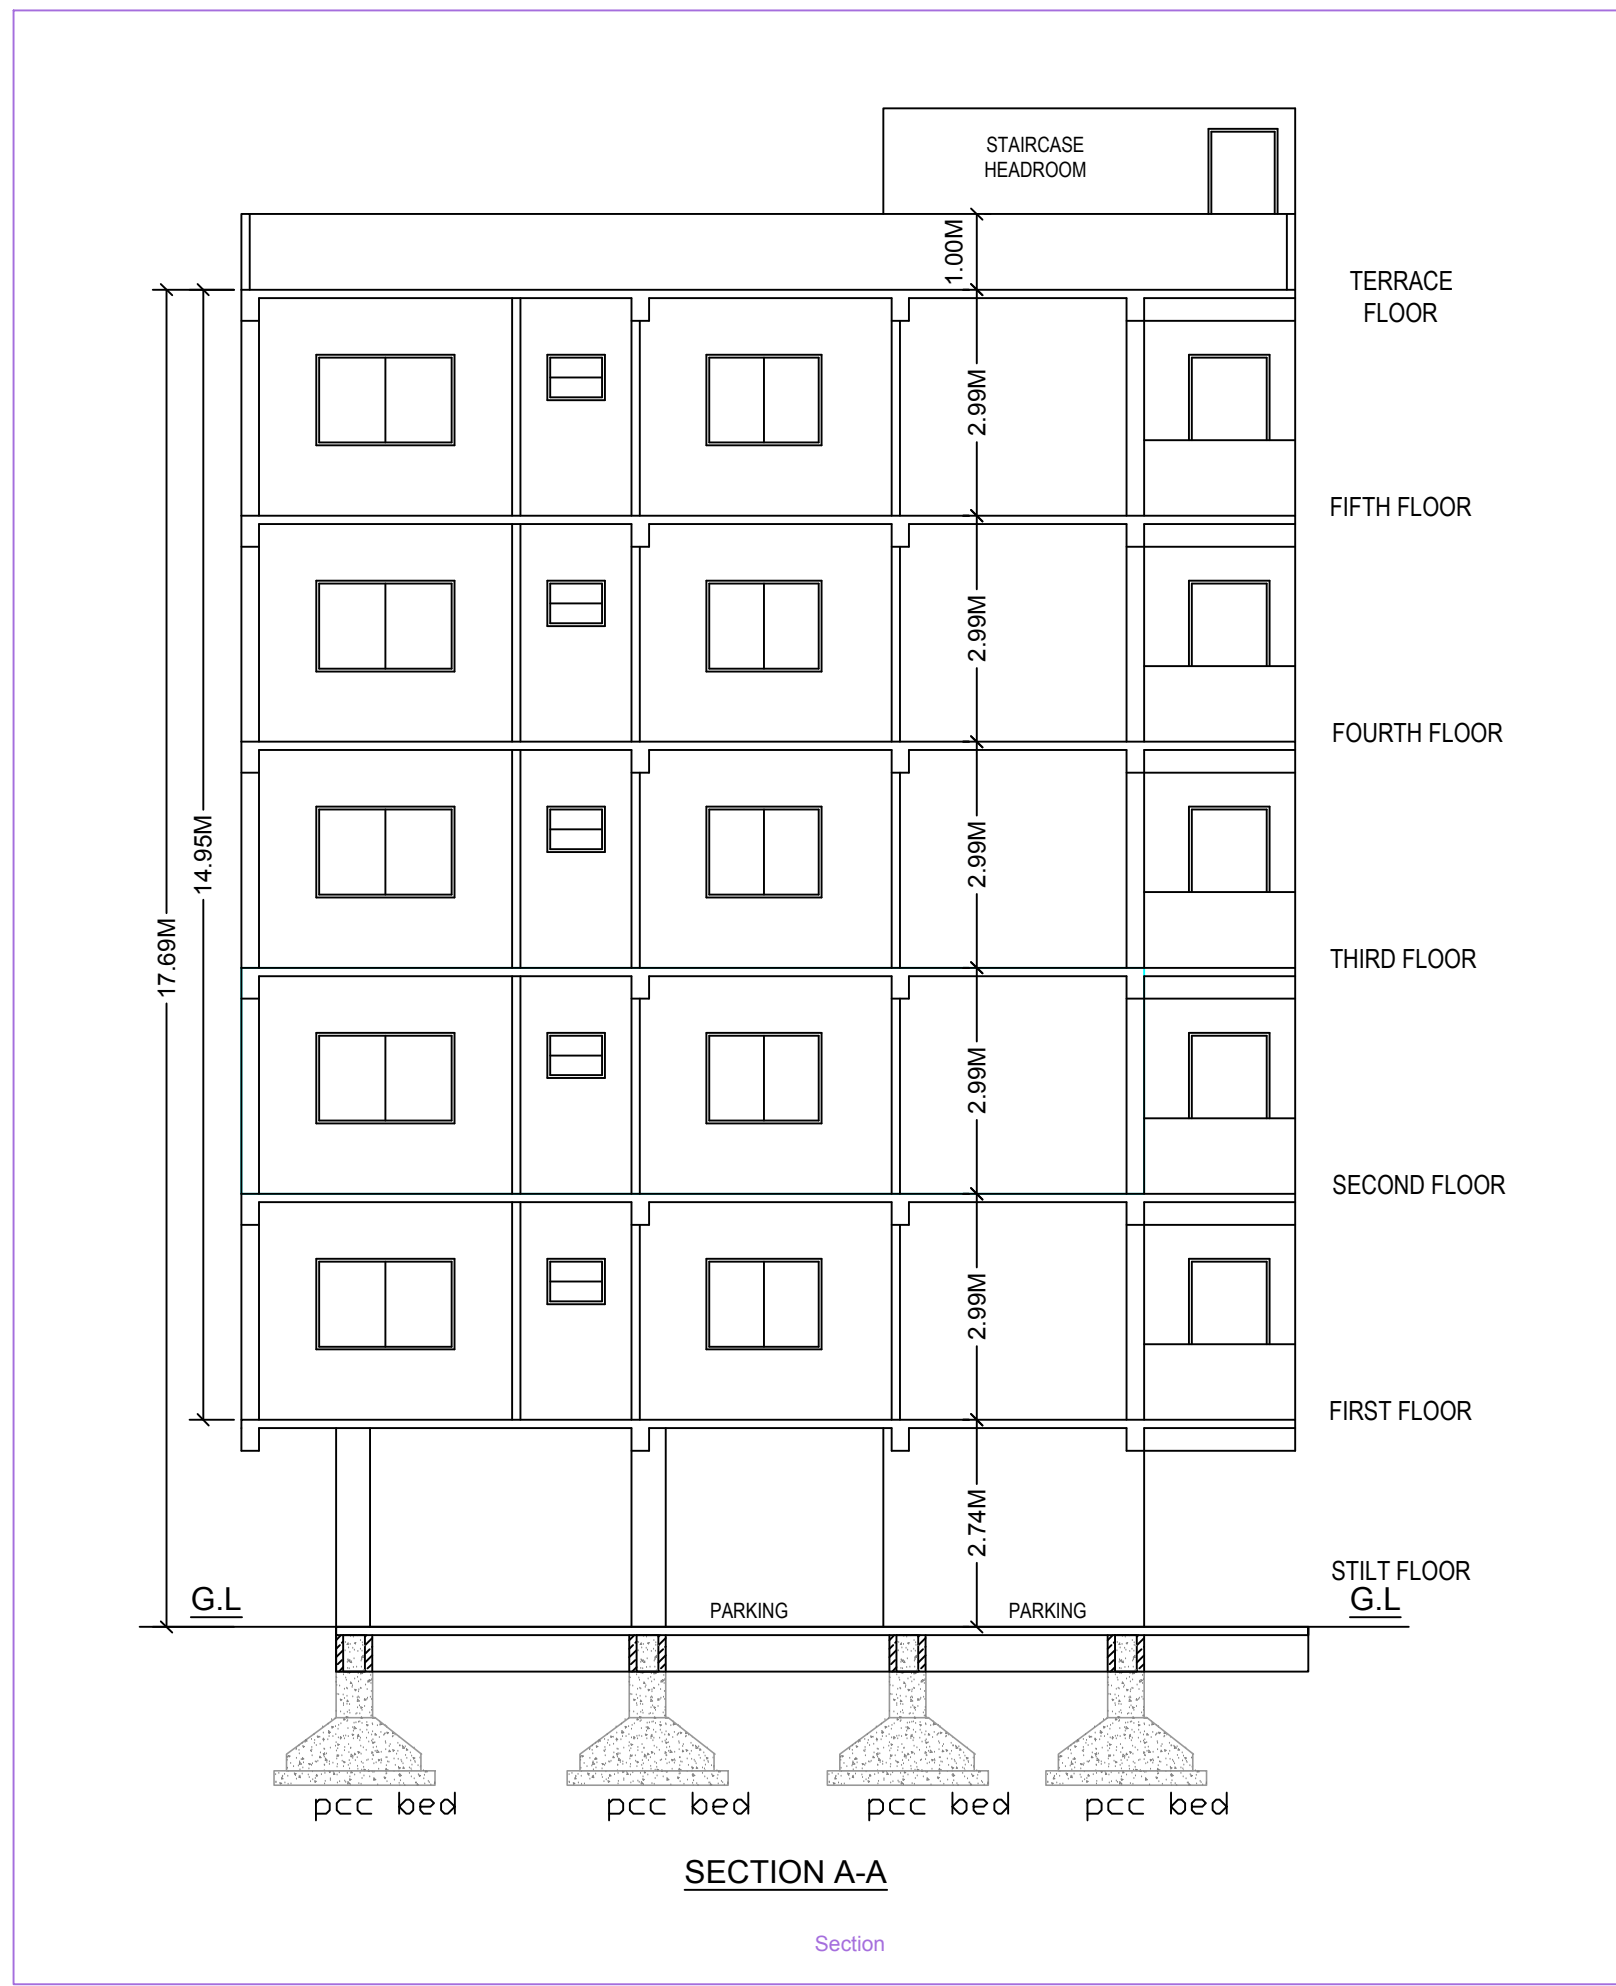

Building Name/Subuse Details				
Building Name	Building Subuse	Building Type	Floor Details	
A (RES)	Residential	Residential Apartment Bldg	NA	1.5B - 5 upper floors

Net Built up Area & Dwelling Units Details							
Building	No. of Same Bldg	Total Built up Area (Sq.mt)	Deductions (Area in Sq.mt)	Proposed Net Built up Area (Sq.mt)	Area	Net Area in Net Built up Area (Sq.mt)	Dwelling Units (No.)
A (RES)	1	1888.52	333.78	1554.74	11.54	2.90	15
Grand Total :	1	1888.52	333.78	1554.74	11.54	2.90	15.00

Building A (RES)							
Floor Name	Total Built up Area (Sq.mt)	Deductions (Area in Sq.mt)	Proposed Net Built up Area (Sq.mt)	Area	Net Area in Net Built up Area (Sq.mt)	Total Net Built up Area (Sq.mt)	Dwelling Units (No.)
Stilt Floor	348.22	333.78	0.00	11.54	2.90	14.44	00
First Floor	308.96	0.00	308.96	0.00	308.96	308.96	03
Second Floor	308.96	0.00	308.96	0.00	308.96	308.96	03
Third Floor	308.96	0.00	308.96	0.00	308.96	308.96	03
Fourth Floor	308.96	0.00	308.96	0.00	308.96	308.96	03
Fifth Floor	308.96	0.00	308.96	0.00	308.96	308.96	03
Terrace Floor	0.00	0.00	0.00	0.00	0.00	0.00	00
Total :	1888.52	333.78	1554.74	11.54	2.90	1554.74	15
Total Number of Same Buildings :	1						
Total :	1888.52	333.78	1554.74	11.54	2.90	1554.74	15

SCHEDULE OF JOINTS:				
BUILDING NAME	NAME	LENGTH	HEIGHT	NOS
A (RES)	02	0.76	2.10	35
A (RES)	01	0.90	2.10	25
A (RES)	03	0.90	2.10	10
A (RES)	04	1.07	2.10	15
A (RES)	05	1.20	2.10	05
A (RES)	06	1.27	2.10	05

SCHEDULE OF JOINTS:				
BUILDING NAME	NAME	LENGTH	HEIGHT	NOS
A (RES)	V	0.76	1.20	15
A (RES)	W1	1.50	1.20	05
A (RES)	W1	1.52	1.20	10
A (RES)	W	1.83	1.20	40
A (RES)	W1	1.83	1.20	05

Name : D RAMESH BABU
Designation : City Planner/
ASST. CHIEF City Planner
Date : 12-Jun-2028 16: 16:49

Project Title
PLAN SHOWING THE PROPOSED
PLOT NO. 166
SUBJECT NO. 152, 162, 163, 164 & 165/1
SITUATED AT
CHANGA ROAD
BELONGING TO : NA, An, An, An
V/R CONSTRUCTIONS

REP BY : Civil Eng. SREKHA KATTEKOLA
LICENCE NO. : 705ENGINEER APPROVAL NO. : 2011090402018
DATE : 07-06-2018 SHEET NO. : 1/11
LAYOUT DRAWING

AREA STATEMENT
PROJECT DETAIL :
Project No. : 2018032405018 Plot Use : Residential
Project Type : Building Permission Plot Subuse : Residential
Nature of Development : New Plot/Extension/Relocation/Structure : NA
Sub-Location : Existing Built-Up Area Land Use Zone : Residential
Village Name : Madhavapally Land Sub-Use Zone : NA
Mandal : RAJENDRANAGAR Allotment Sheet No. : 9/0
Plot No. : 166P
Survey No. : 190, 162, 163, 164 & 165/1
North side details : PLOT NO. 160
South side details : PLOT NO. 160P
East side details : ROAD WIDTH : 9.14
West side details : PLOT NO. 160

AREA DETAILS :
AREA OF PLOT (Minimum) : (A) 699.73
NET AREA OF PLOT : (A-Decks) 699.73
Area of Accessory Area : 1.15
Vacant Plot Area : 393.49
COVERAGE :
Proposed Coverage Area (46.07 %) : 308.06
Net BUA : 1549.30
BUILT UP AREA :
Residential Net BUA : 1549.32
MORTGAGE AREA : 2222.29
EXTRA INSTALLMENT MORTGAGE AREA : 101.86
Proposed Number of Plots : 14

COLOR INDEX
PLOT BOUNDARY :
EXISTING ROAD :
PROPOSED CONSTRUCTION :
COMMON LOT :
ROAD WIDENING AREA :
EXISTING (To be retained) :
EXISTING (To be demolished) :

OWNER'S NAME AND SIGNATURE

BUILDER'S NAME AND SIGNATURE

ARCHITECT'S NAME AND SIGNATURE

STRUCTURAL ENGINEER'S NAME AND SIGNATURE