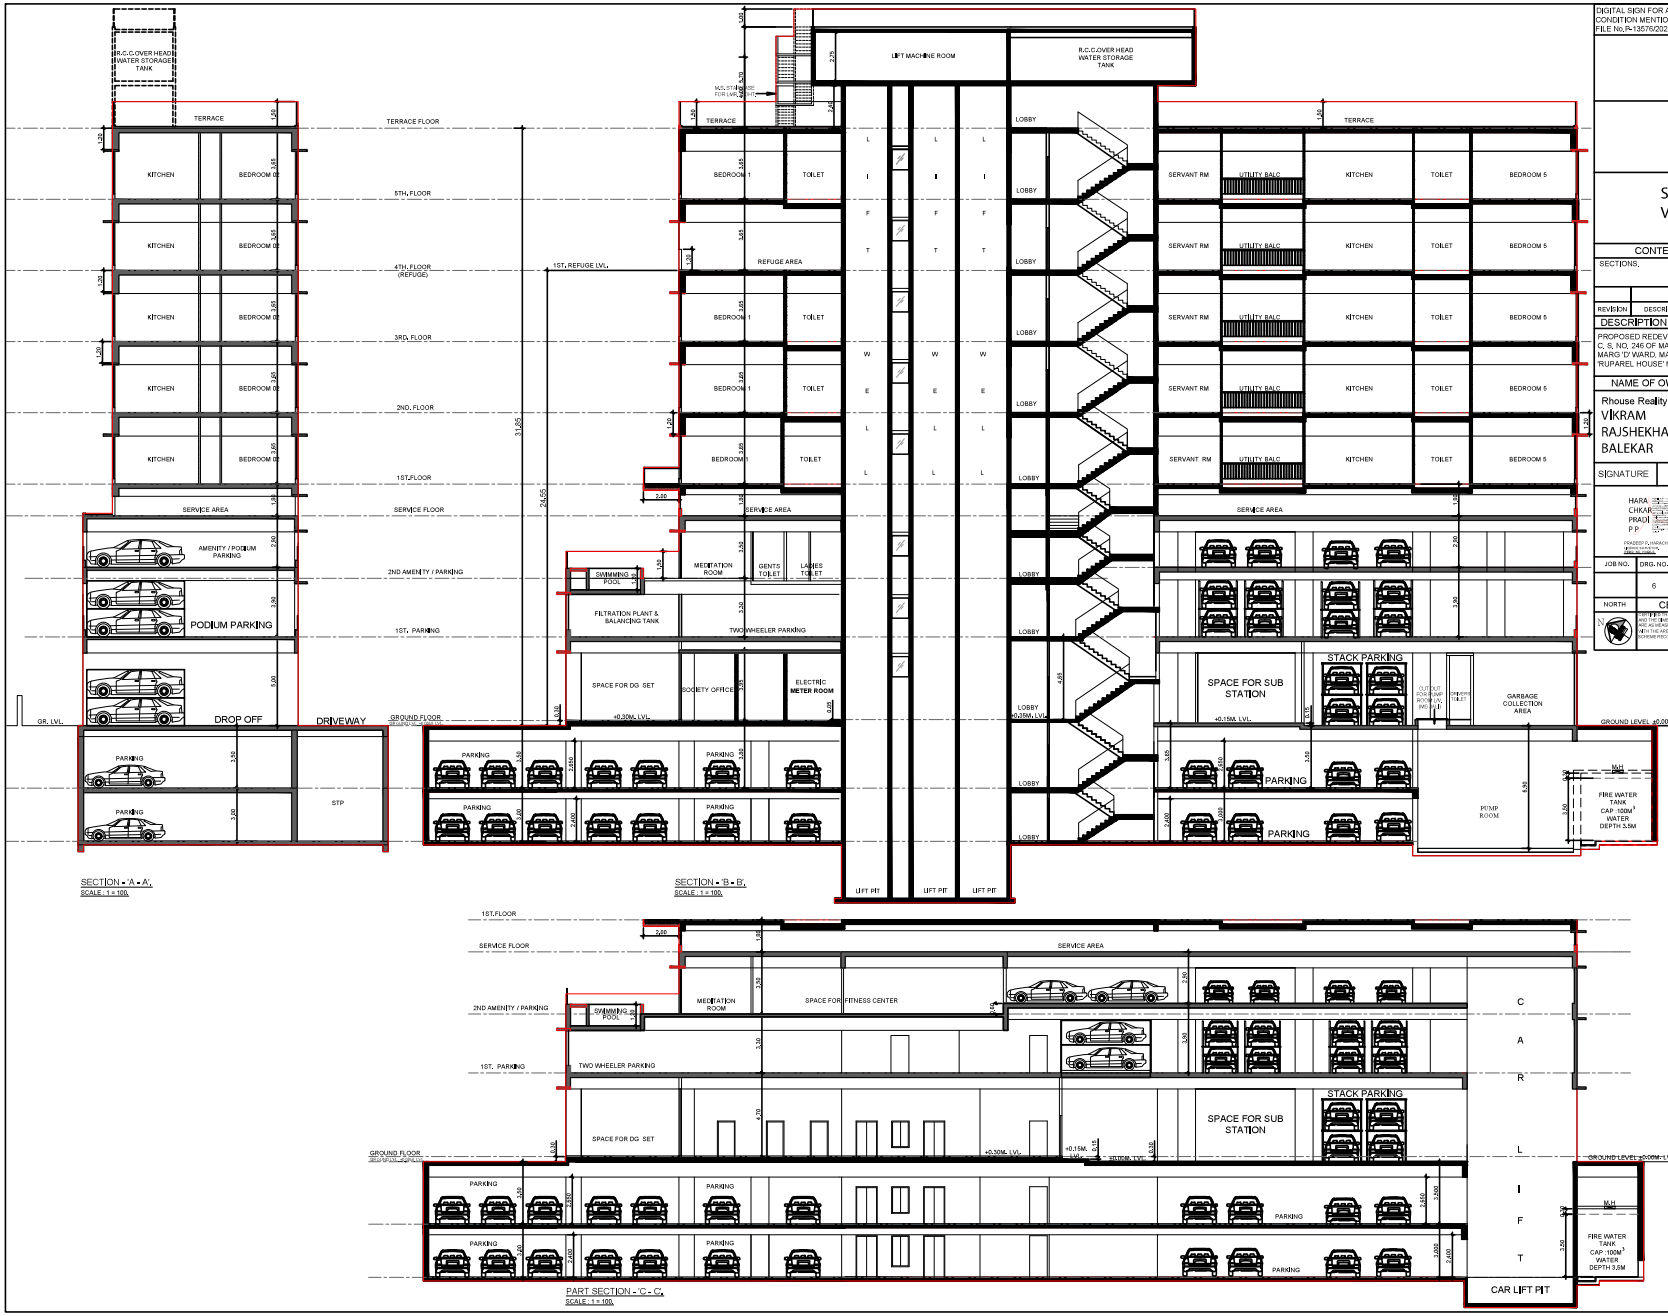

SECTION - 'A - A',
SCALE : 1 = 100.

SECTION - 'B - B',
SCALE : 1 = 100.

PART SECTION - 'C - C',
SCALE : 1 = 100.

DIGITAL SIGN FOR APPROVAL PLAN SUBJECT TO CONDITION MENTIONED IN THE LETTER BEARING NO. FILE No.R-13576/2022(246)/D Ward/MALABAR HILL

6/6

EX. ENG. (B.P.) City-I

ASST. ENG. (B.P.) City-III

SUB. ENG. (B.P.) City-VII

CONTENTS OF THE SHEET

SECTIONS.

REVISION	DESCRIPTION	DATE	SIGNATURE

DESCRIPTION OF PROPOSAL & PROPERTY

PROPOSED REDEVELOPMENT ON PLOT BEARING C. S. NO. 246 OF MALABAR HILL DIVISION, AT B. G. KHER MARG 'D' WARD, MALABAR HILL, BUILDING KNOWN AS 'RUPAREL HOUSE' MUMBAI - 400 006.

NAME OF OWNER AND SIGNATURE

Rhouse Reality Pvt. Ltd.
VIKRAM RAJSHEKHAR BALEKAR

SIGNATURE	NAME AND ADDRESS OF ARCHITECT (L.S.)

nirmeek associates

JOB NO.	DRG. NO.	SCALE	DATE	DRAWN BY
	6	1 = 100	FEB. 2023	VISHAL

NORTH

CERTIFICATE OF AREA

CERTIFIED THAT UNDERSIGNED HAS CALCULATED THE AREA OF THE PLOT AND THE DIMENSIONS OF THE BEBS ETC. OF THE PLOT STATED ON THE PLAN ARE ACCURATE AS PER THE SITE AND THE AREA SO ARRIVED OUT THE BEBS ON THE AREA STATED IN DOCUMENT OF OWNERSHIP TO BMC PLANNING SCHEME RECORDS.

SIGNATURE OF L.S.