SHEET NO. 2 / 4

NORTH

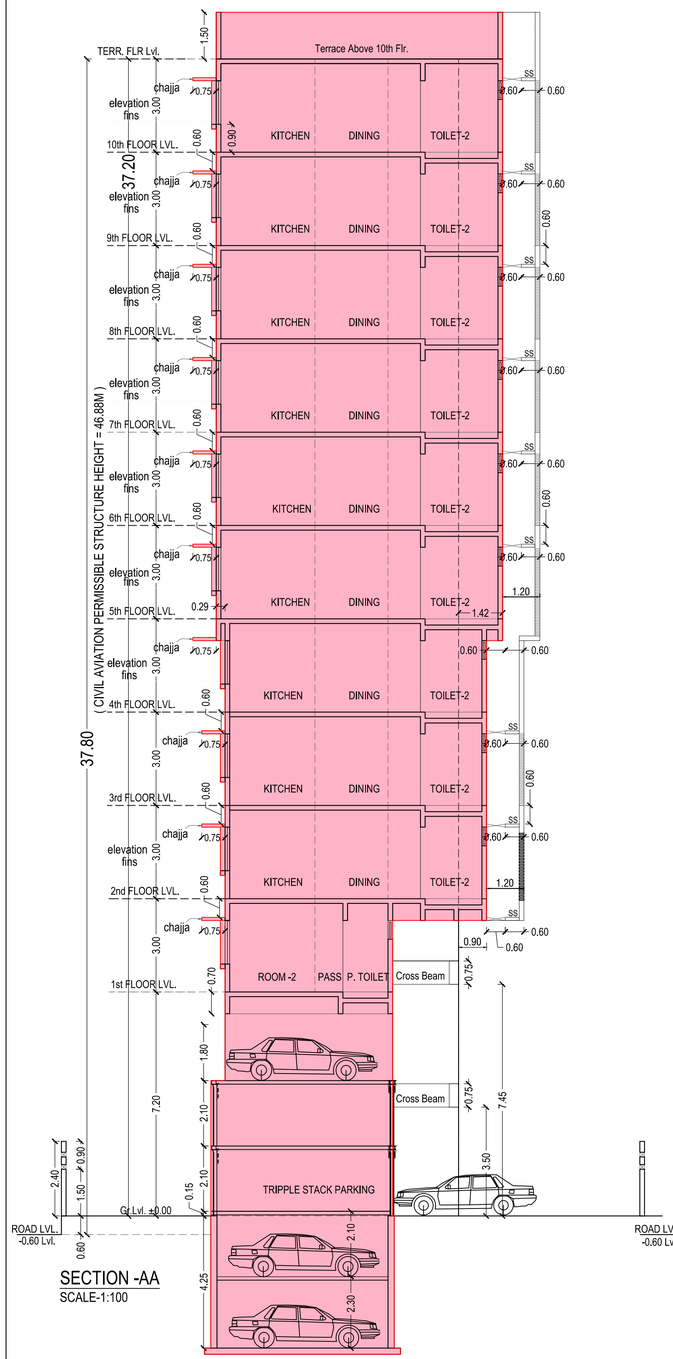

SECTION -AA
SCALE-1:100

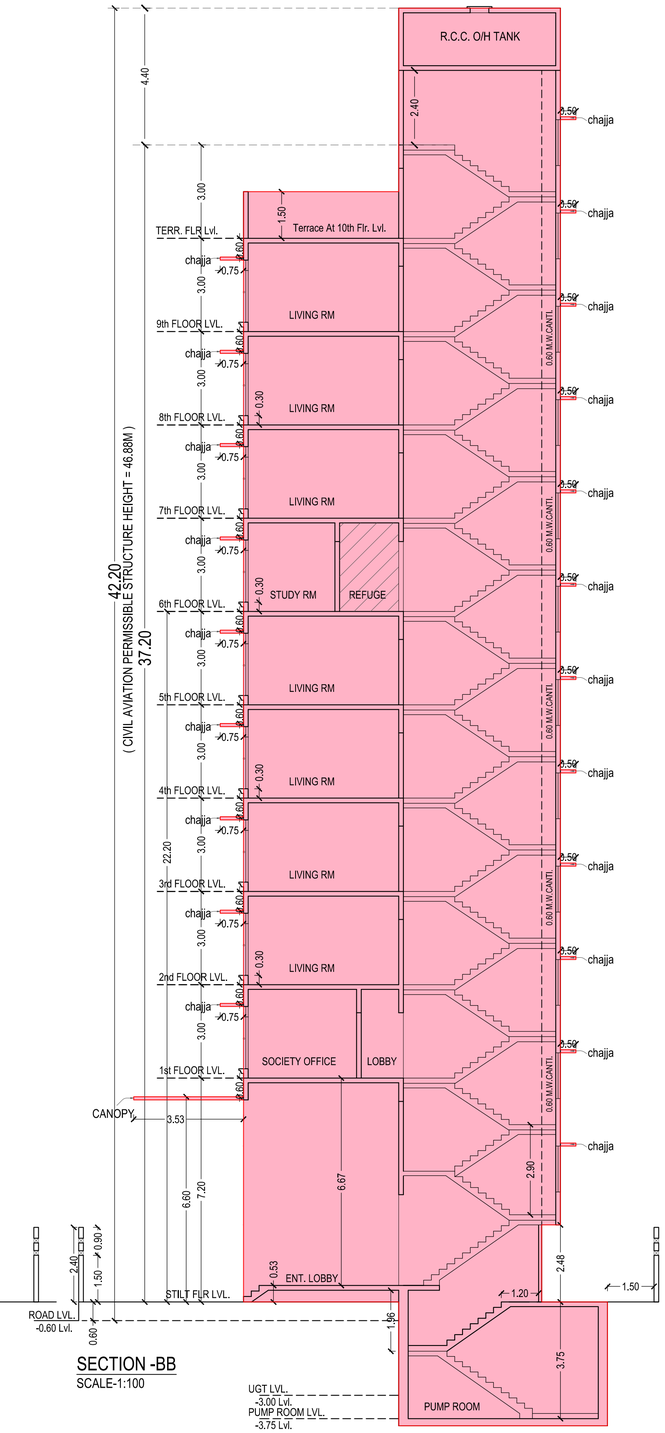

SECTION -BB
SCALE-1:100

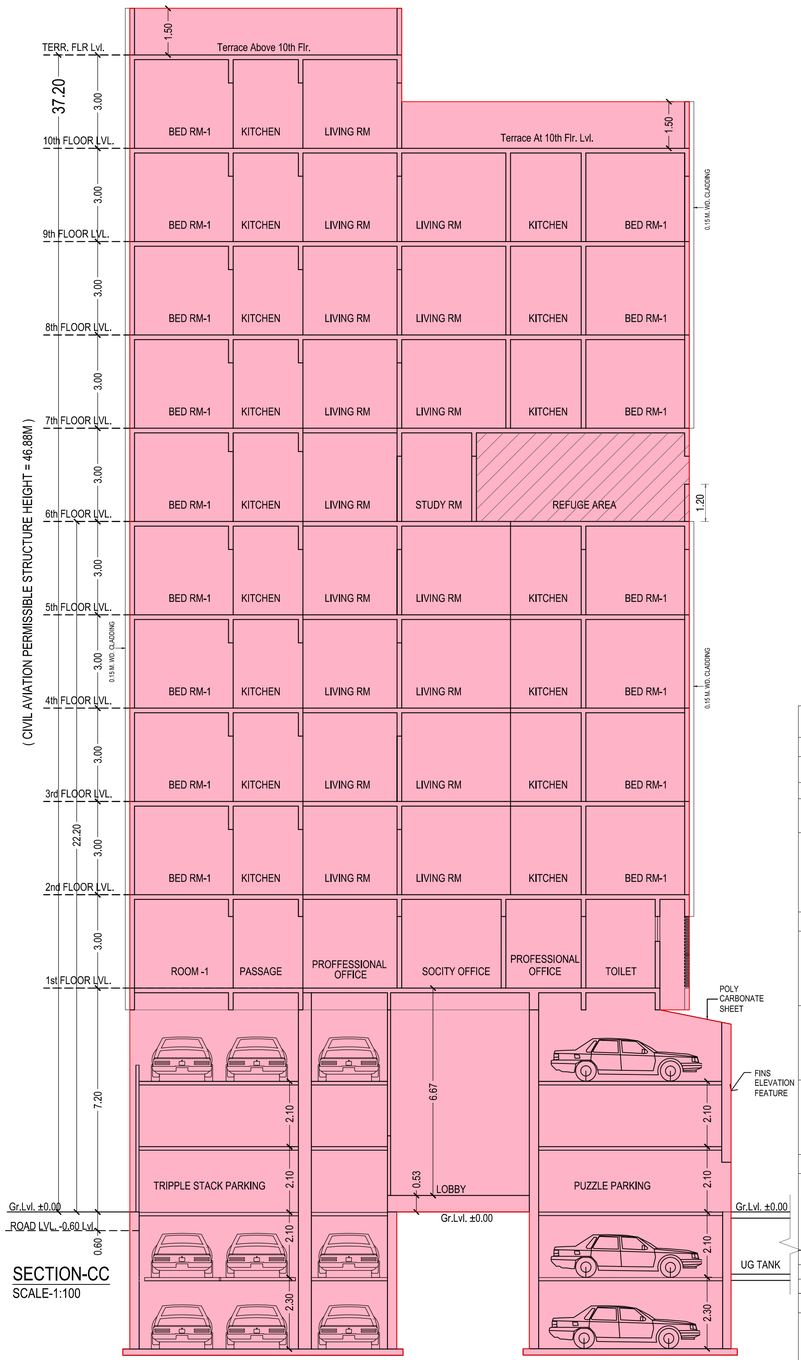

SECTION-CC
SCALE-1:100

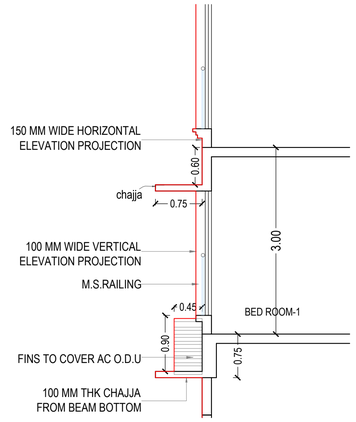

TYPICAL SECTION TROUGH A.C O.D.U
SCALE-1:50 (DETAIL AT ' X')

P R O F O R M A - B

CONTENTS OF SHEET

ALL FLOOR PLAN

DESCRIPTION OF PROPOSAL AND PROPERTY

PROPOSED REDEVELOPMENT OF BUILDING KNOWN AS " GAURAV CHS Ltd." ON PLOT BEARING C.T.S. No. 637/8 & 131/B SITUATED AT PATEL WADI, NEW NAGARDAS ROAD, ANDHERI-(E), MUMBAI - 400 069

PLAN FOR APPROVAL Dtd. 27/07/2021

Navnath Sopanrao Ghadge
E.E.B.P (K- WARD)

Dushyant Kumar Jitendra Ahirwar
A.E.B.P (K/E)

SUSHILKUMAR RAVINDRA SAGARE
S.E.B.P (HWS)

NAME, ADDRESS OF C.A. TO OWNER	STAMP & SIGN OF C.A. TO OWNER
Mr.Hansal J. Vora for,JPV Pearl LLP 7th & 8th floor, Jet Prine, Suren Road, Near WEH Metro Station, Andheri Kurla Road, Andheri (East), Mumbai 400 093	HANSAL JIGAR VORA

BMC FILE NO. P-5789/2020/ (637/ 8 & 131B)K/E Ward/New

DRG. NO.	SCALE	DATE	DRN. BY.	CHKD. BY.
AMN-01	AS STATED A1	23 - 03 - 2021	Sumit	CSR

NAME, ADDRESS OF ARCHITECT / L.S.	STAMP & SIGN OF ARCHITECT / LS
CHIRAG S. RAYANI ARCHITECT / ENGINEER / PMC SHOP NO. 45, VASANT SMRUTI CHS. LTD., NEAR SURBHI RESTAURANT, 90FT ROAD, THAKUR COMPLEX, KANDIVALI (EAST), MUMBAI- 400 101. MOB.NO. +91- 9930303034 EMAIL - chiragrayani96@gmail.com	Chirag Shahnawaz Rayani Digitally signed by Chirag Shahnawaz Rayani Date: 2021.07.22 12:32:00 +05'30'