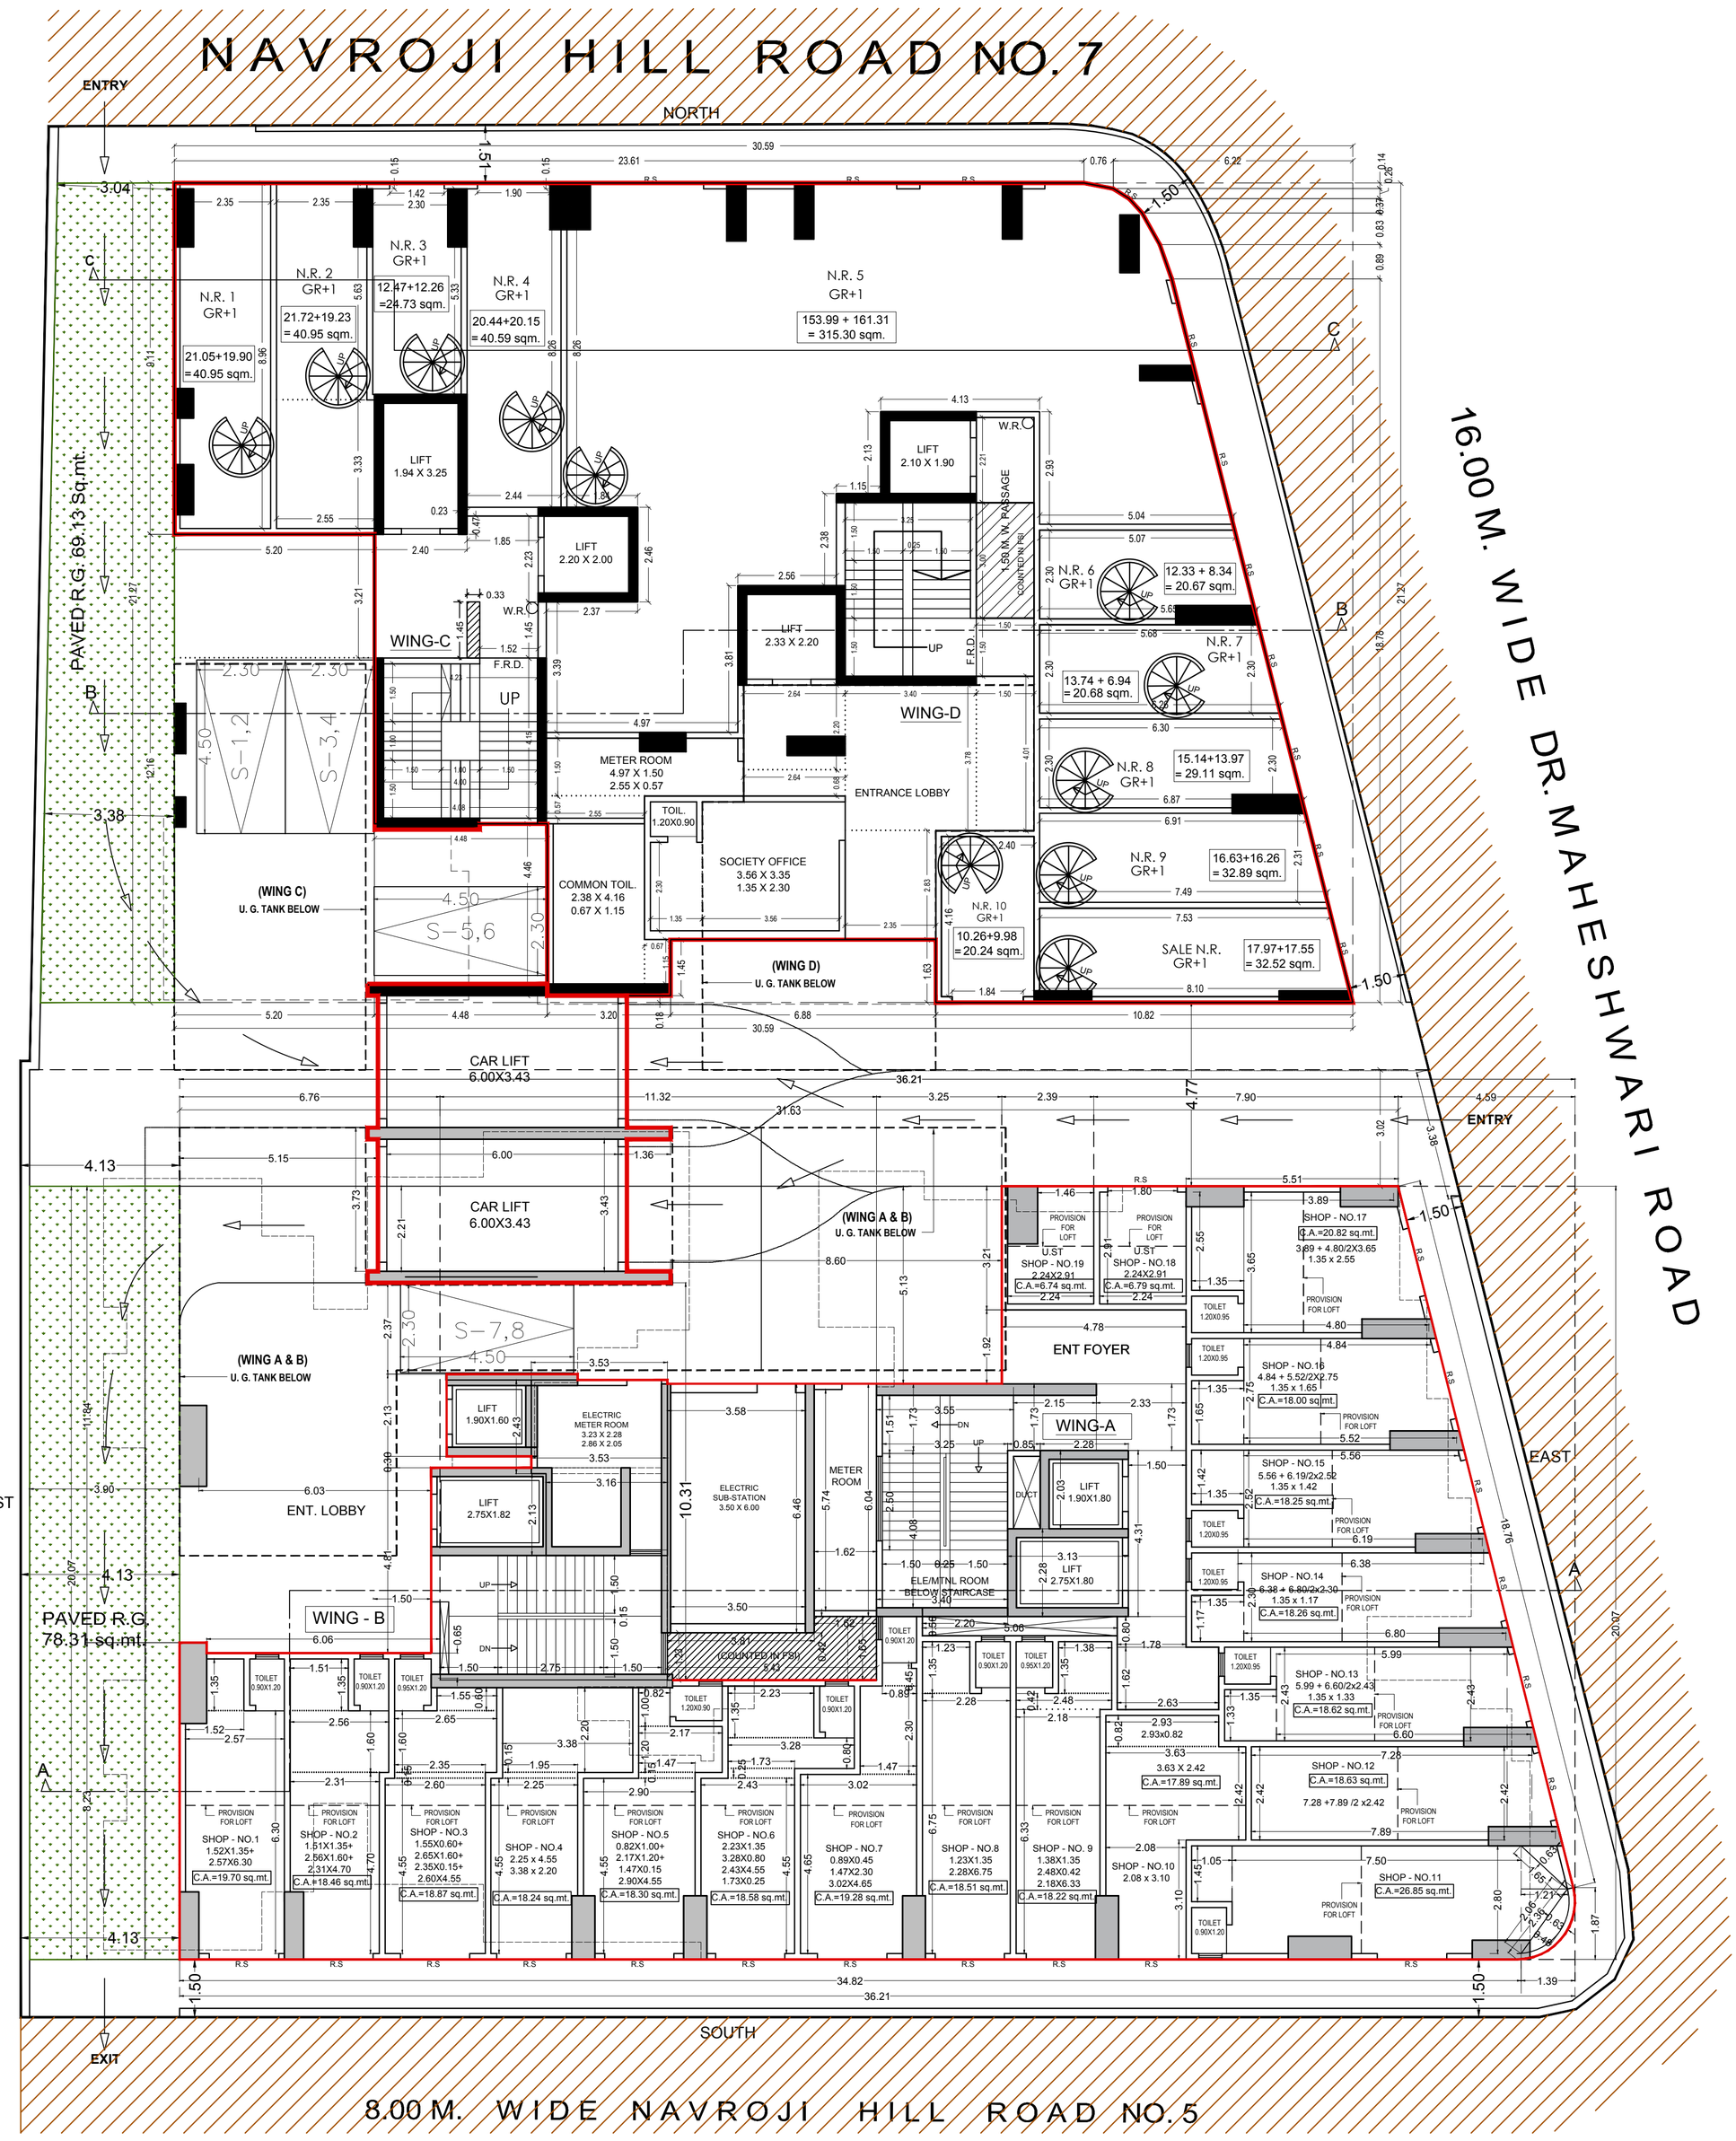

LAYOUT PLAN

PROPOSED REDEVELOPMENT ON PROPERTY BEARING C.S.NO. 107 / 1721, 108 / 1721 OF MANDAVI DIVN. AT DR. MAHESHWARI RD & NAVROJI HILL ROAD NO. 5 IN 'B' WARD,MUMBAI.	NAME OF OWNER M/S. M. K. INDIA ENTERPRISES	APARNA CONSULTANT ARCHITECTS . ENGINEERS . LICENSED SURVEYORS C-1,1ST FLOOR, VALENCIA TOWER, TUKARAM JAVJI MARG, NEAR BHATIA HOSPITAL, TARDEO, GRANT ROAD(W.), MUMBAI 07.TEL-FAX 2386 4565