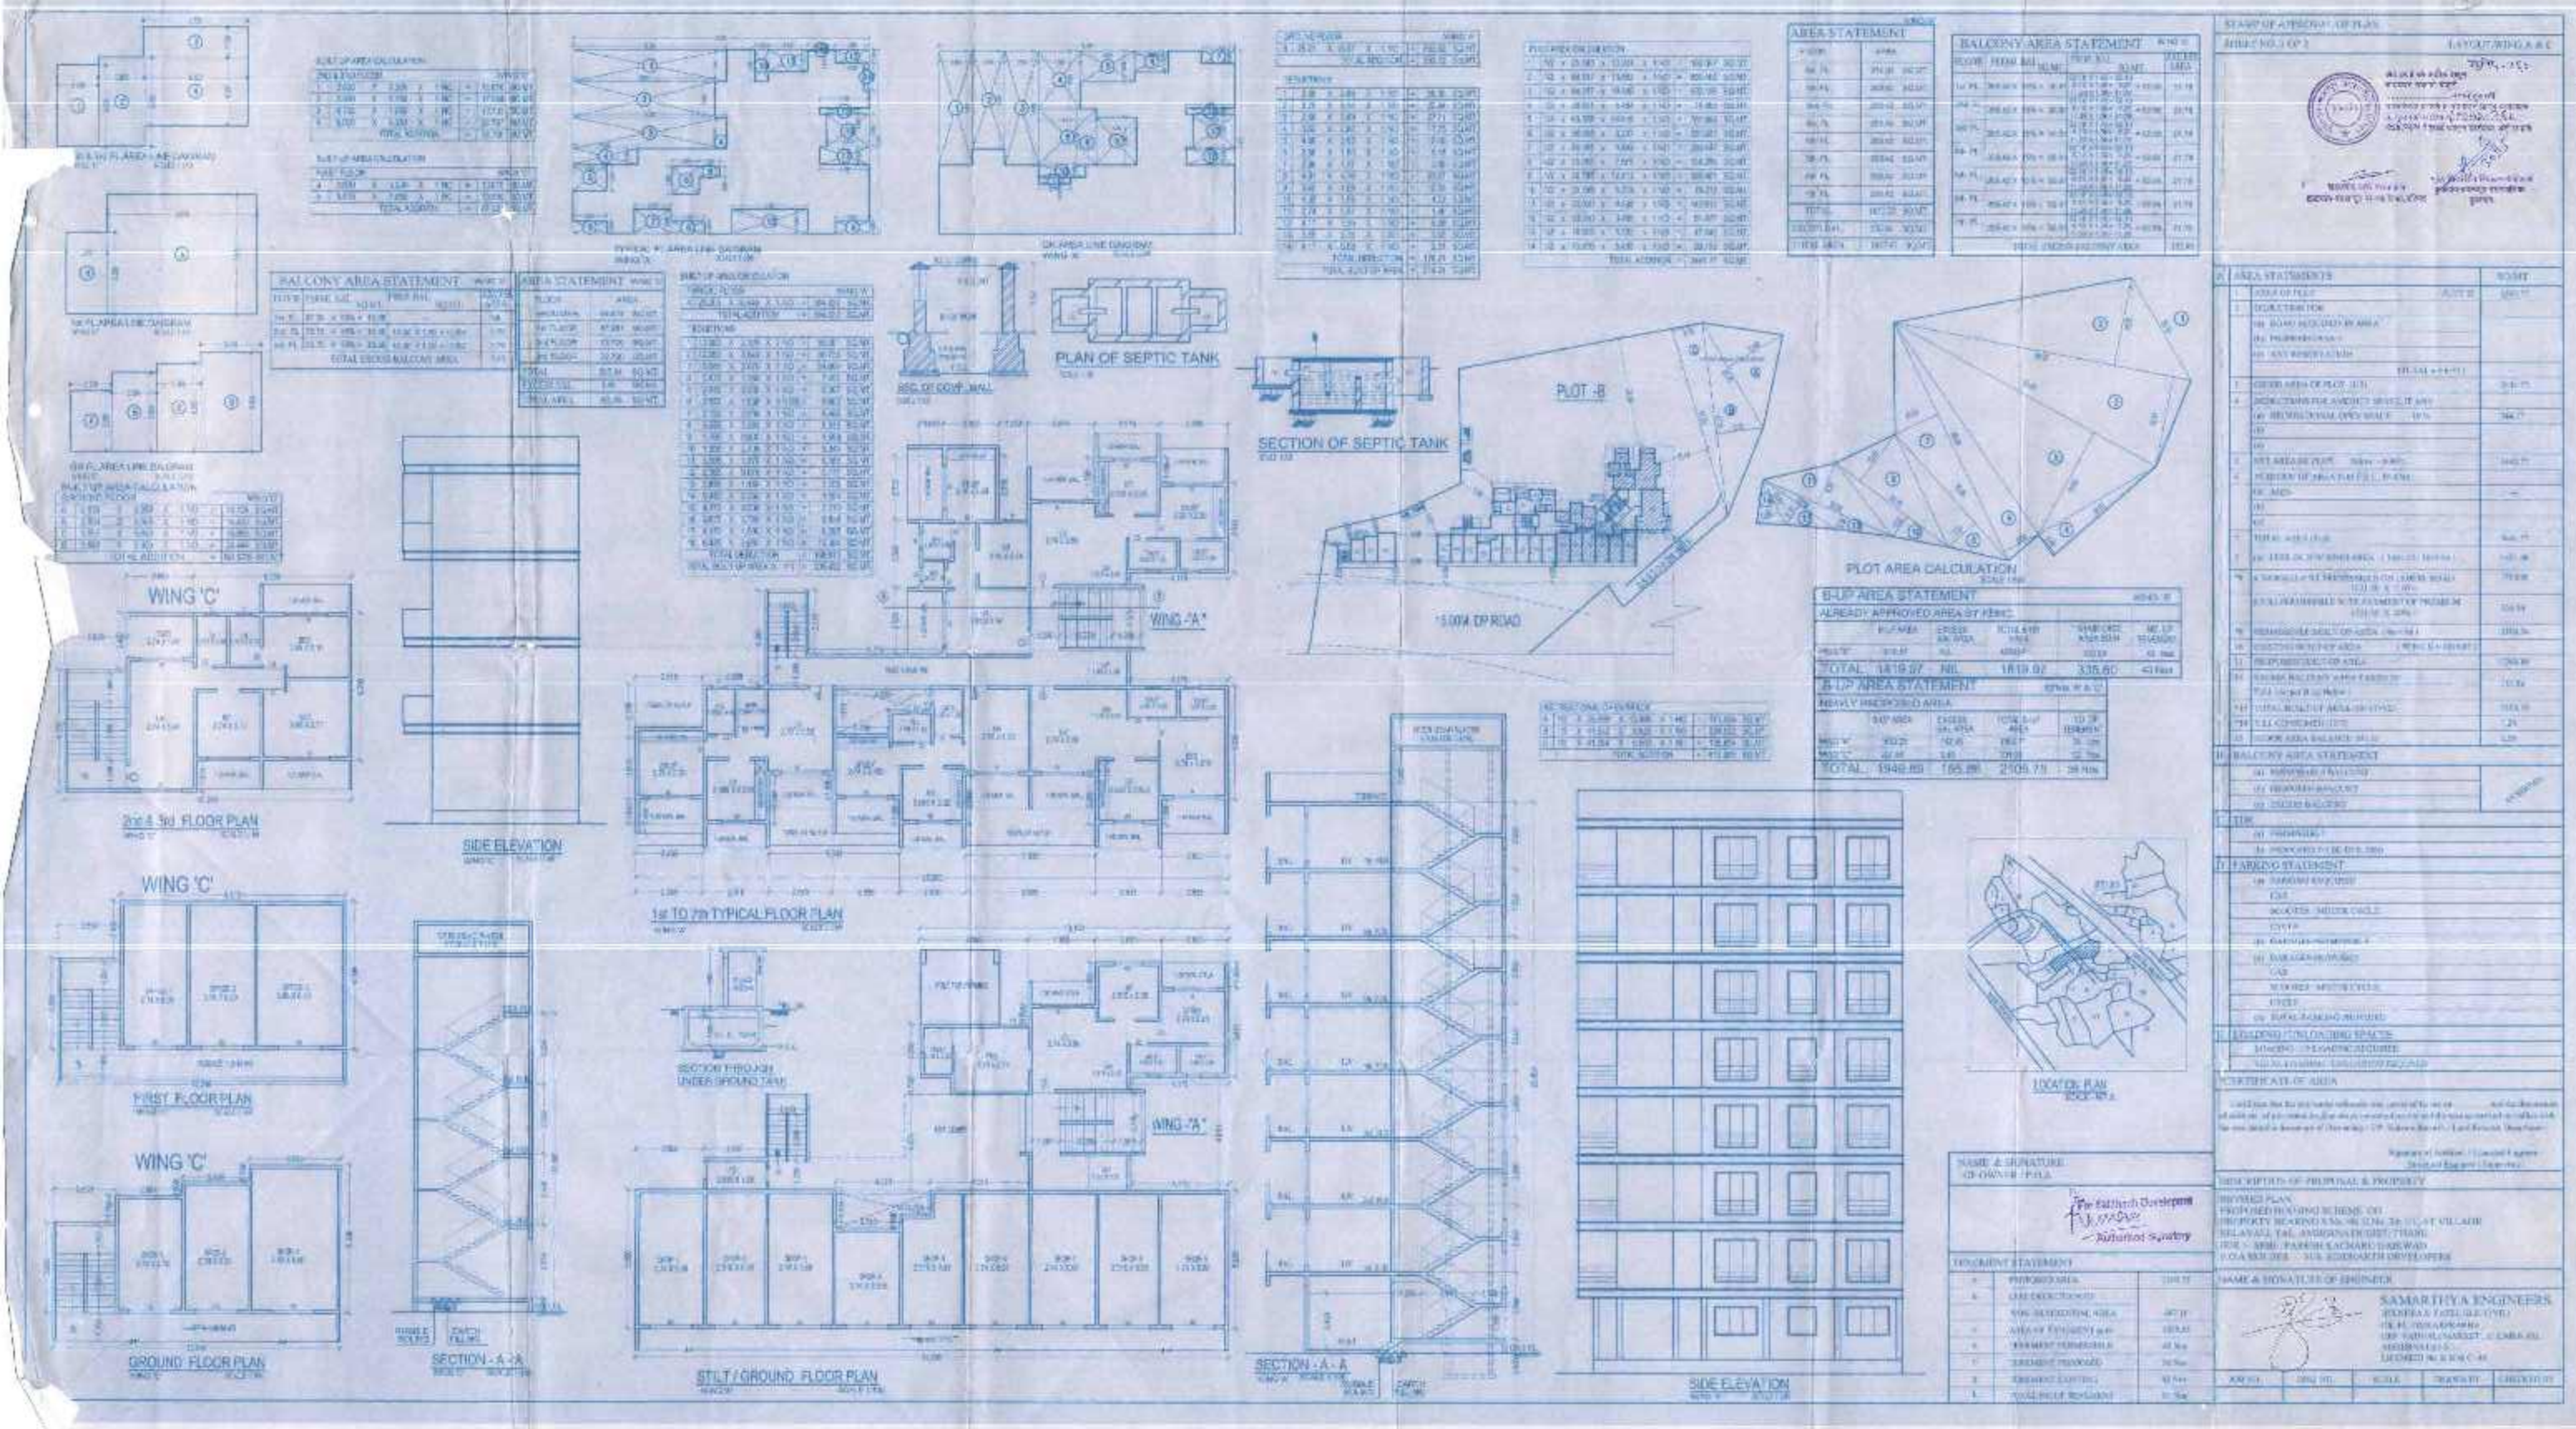
BALCONY AREA STATEMENT
AREA STATEMENT
PLAN OF SEPTIC TANK
SECTION OF SEPTIC TANK
PLOT -B
15.00M DP ROAD
PLOT AREA CALCULATION
B-UP AREA STATEMENT
WING 'C'
2nd & 3rd FLOOR PLAN
SIDE ELEVATION
1st TO 7th TYPICAL FLOOR PLAN
FIRST FLOOR PLAN
GROUND FLOOR PLAN
SECTION - A -A
STILT / GROUND FLOOR PLAN
SECTION - A - A
SIDE ELEVATION
LOCATION PLAN
SAMARTHYA ENGINEERS