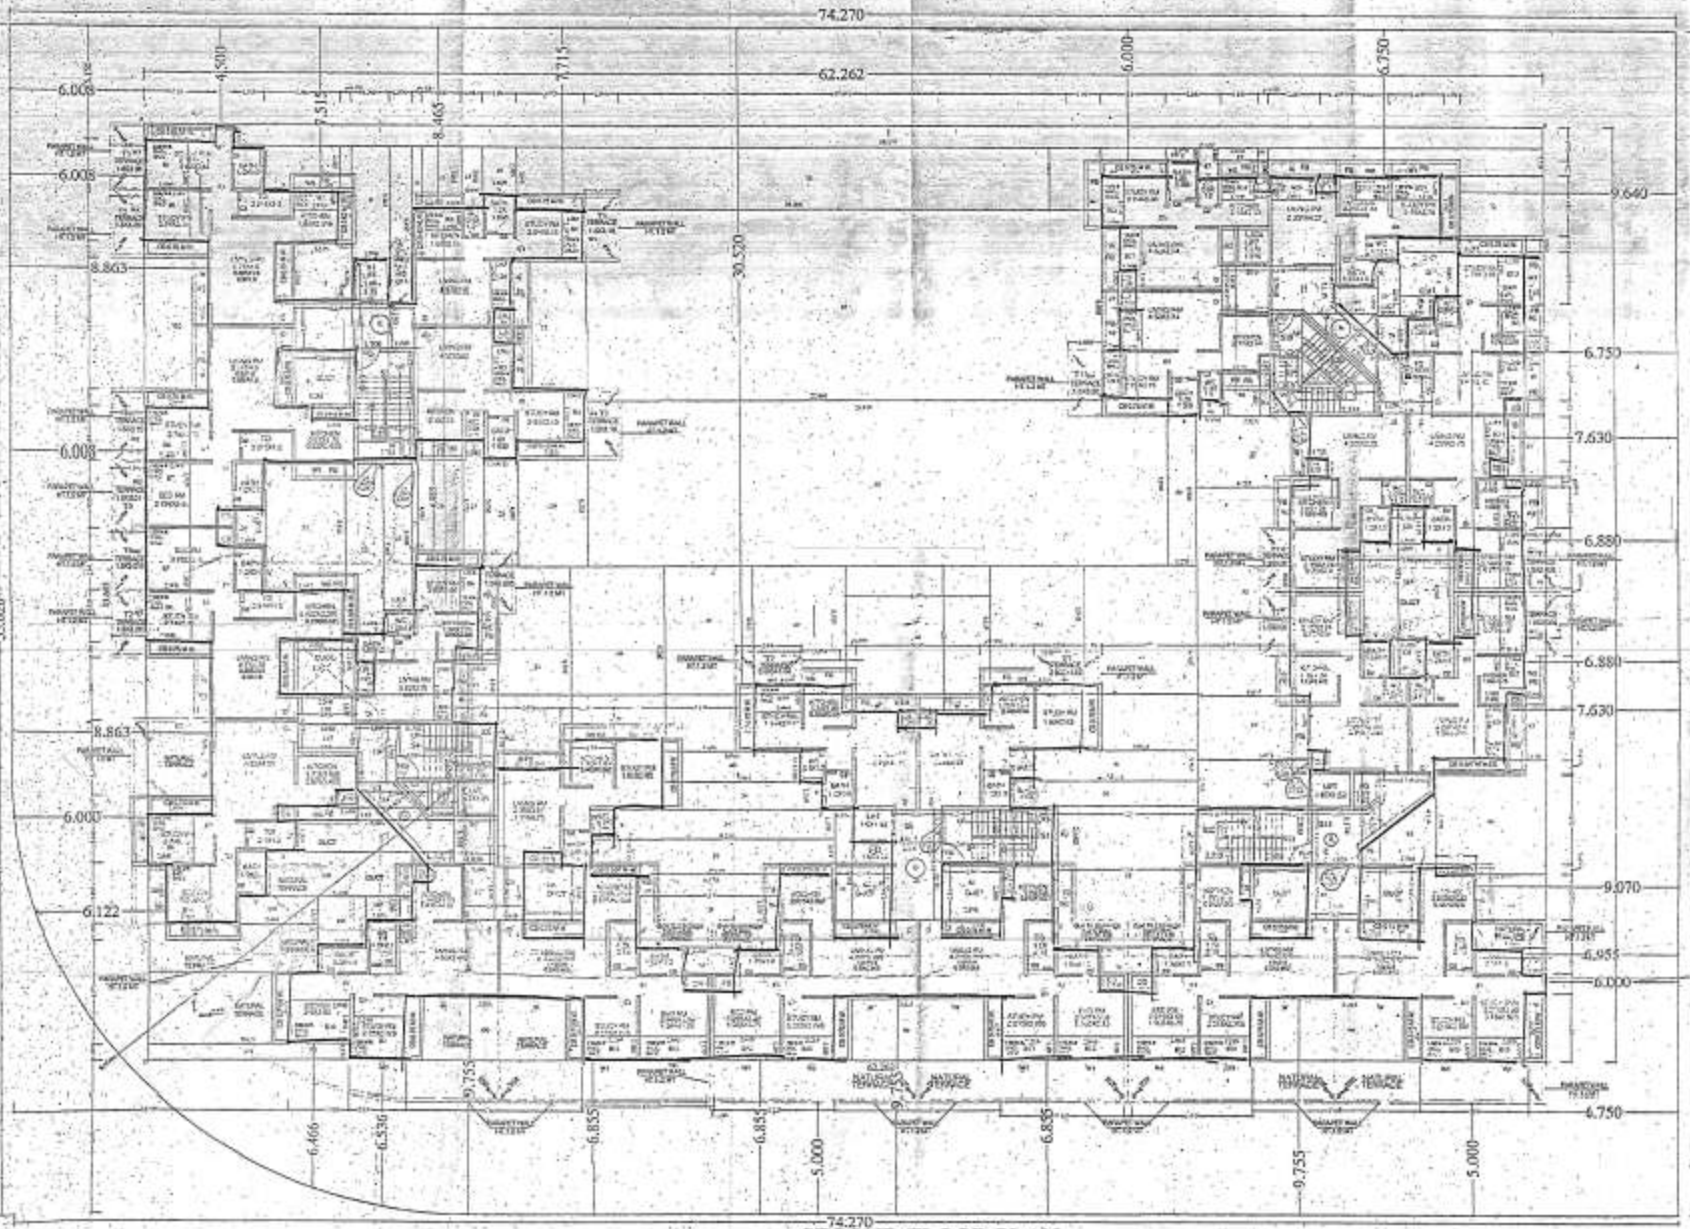

SECOND FLOOR PLAN

SCALE- 1:100

APPROVAL STAMP OF CIDCO 5

APPROVED SUBJECT TO CONDITION MENTIONED IN This Office Letter No. CIDCO / APPO 903 Dated 28 AUG 2007

SIGN OF ARCHITECT

AKKARDESIGN ARCHITECTS & PLANNERS

PARTNER

ARCH. RAJESH M. GANDHI

REGN. NO. CA/2000/20178

OFFICE : 402, 'A' WING

SHIV CHAMBER, PLOT NO. 21

SECTOR 11, CBD BELAPUR

NAVI MUMBAI - 400 614

ARCHITECT SHRI RAJESH M GANDHI CA/2000/20178

SIGN OF OWNER

M/S KHAR DEVELOPERS

THE KHAR DEVELOPERS PVT. LTD.

DIRECTOR

BUILT-UP AREA STATEMENT : SECOND TERRACE AREA

TERRACE AREA STATEMENT :

T1	1.000 X	1.000 =		1.000 SQ.M
T2	3.285 X	1.900 X 2 =		12.483 SQ.M
T3	1.500 X	3.150 X 2 =		9.450 SQ.M
T4	2.100 X	1.200 =		2.520 SQ.M
T5	1.500 X	3.611 =		5.417 SQ.M
T6	1.900 X	3.610 =		6.859 SQ.M
T7	2.100 X	1.900 X 2 =		7.980 SQ.M
T14	1.000 X	1.000 =		1.000 SQ.M
			TOTAL	46.709 SQ.M

BUILT-UP AREA OF SECOND FLOOR TERRACE = 46.709 SQ.M

PERMISSIBLE BUILT-UP AREA OF SECOND FLOOR TERRACE = PERMISSIBLE TERRACE = 46.709 X 40 / 100 = 18.683 SQ.M

PROPOSED BUILT-UP AREA OF SECOND FLOOR TERRACE = 18.683 SQ.M

PROPOSED AREA OF SECOND FLOOR TERRACE = 18.683 SQ.M

PROJECT: PROPOSED RESIDENTIAL BUILDING PLOT NO 21, SECTOR 11, NAVI MUMBAI

OWNER: M/S KHAR DEVELOPERS

ARCHITECT: AKKAR DESIGN