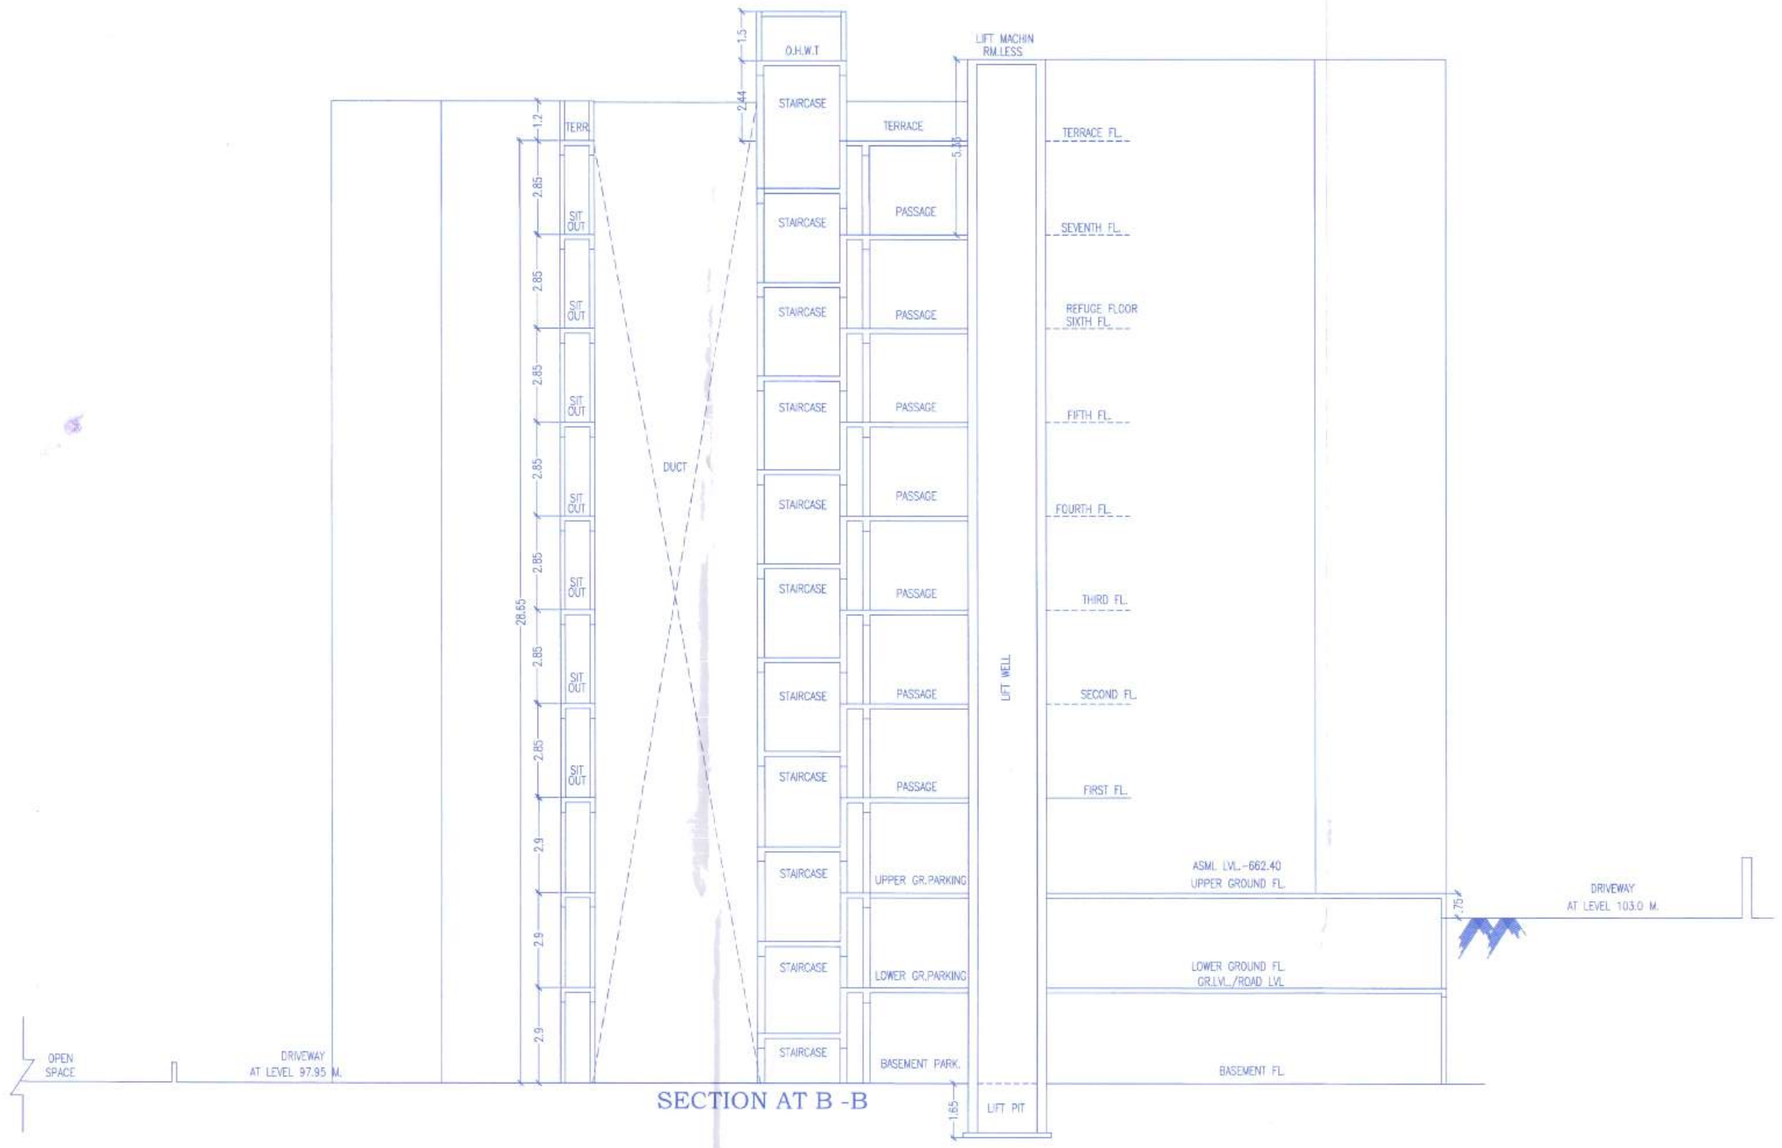

SECTION AT B -B

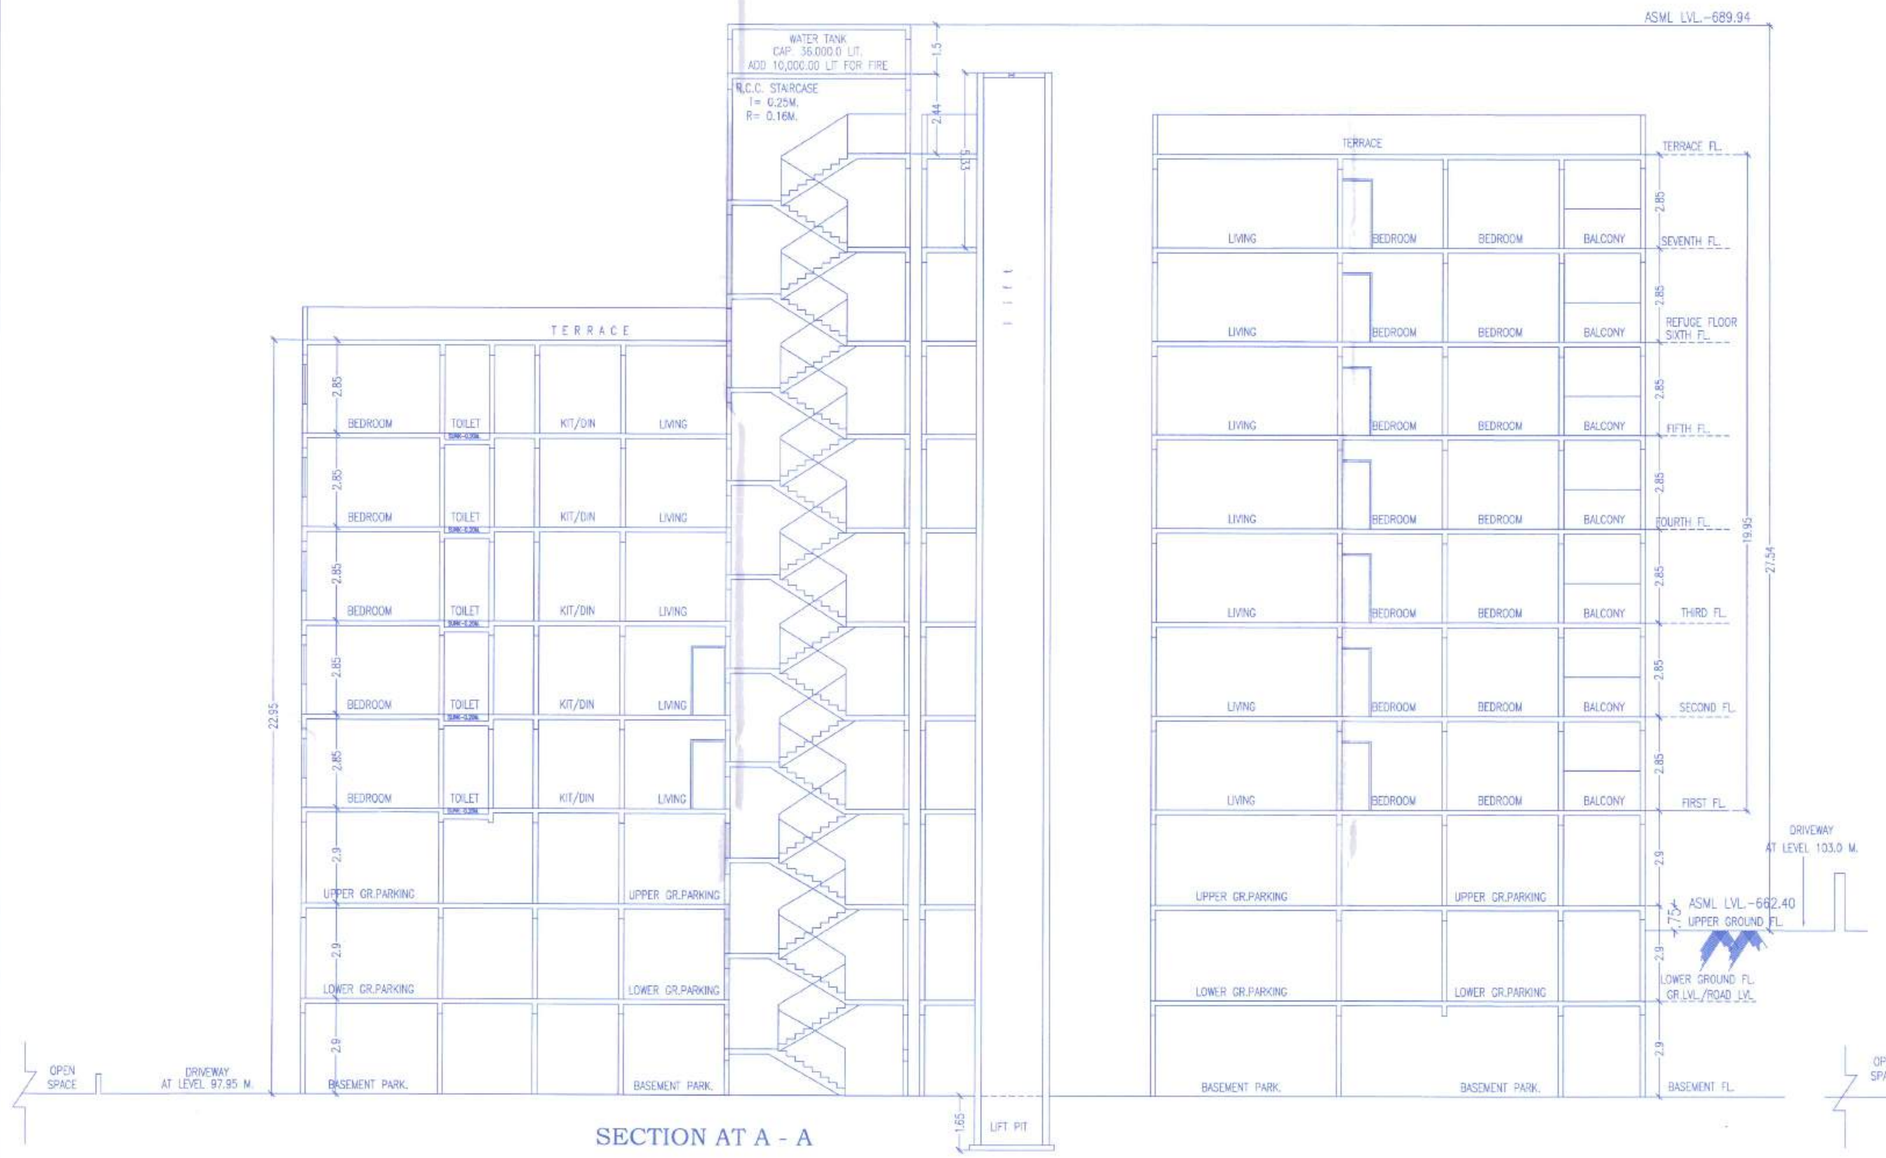

SECTION AT A - A

ELEVATION

कर्वेनगर नि.क्र. ०८/१२/२१
APPROVED SUBJECT TO CONDITION
APPROVED UNDER COMMENCEMENT CERTIFICATE NO. २६५४/२१
DATE
Building Inspector
Deputy Engineer
Building Development Department

PUNE MUNICIPAL CORPORATION BUILDING DEVELOPMENT DEPARTMENT APPROVED

ARCHITECT	OWNER (P.A.H.)
ARCHITECT PRAKASH KULKARNI 15/98/22909	MR. [illegible] N. MIRKUTE; Mrs. JAYSHREE V. MIRKUTE; MR. PRAVIN BADHEKAR (PAH)

PROJECT

PROJECT : PROPOSED BUILDING AT, S.NO. 44/1 & 44/8+9(P),BAVDHAN (KH),PUNE.

ARCHITECT

P R A K A S H K U L K A R N I
ankur associates
A R C H I T E C T S
TILOKNALAYA, OFF NO.- 101, 1ST FL., CTS. NO.-1107TH SHOLE ROAD, SHIVAJINAGAR, PUNE - 411 005, PHONE - 020-66043500 / 01 / 02
Email- ankurassociates@yahoo.co.in

DATE	SCALE	DRN. BY
08.12.2021	1 : 100	SONALI

F:\Sonali\Pravin BADHEKAR\ARCHIVE\07.01.2022\07.01.2022.dwg