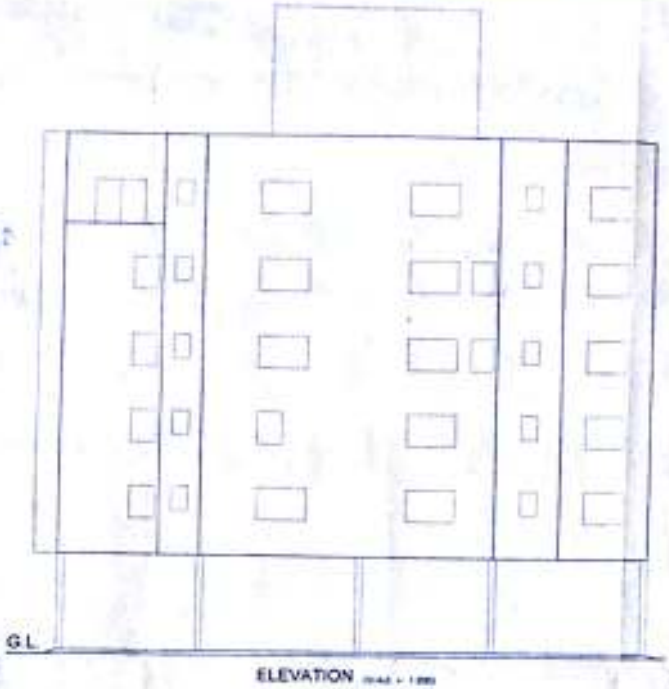

STAMP OF APPROVAL

TRUE COPY

ARCHITECT
PRAKASH CHANDAK

4RTH FL. AREA CALC

AREA OF BLOCK = 22.05 x 10.60
= 235.14 SQM

DEDUCTIONS

1	1 x 3.00 x 2.25	=	7.43	
2	1 x 1.35 x 2.25	=	6.38	
3	1 x 2.25 x 1.35	=	4.52	
4	1 x 4.60 x 2.45	=	11.27	
5	1 x 2.05 x 1.65	=	4.24	
6	1 x 1.30 x 2.75	=	3.15	
7	1 x 2.54 x 3.15	=	8.00 (DT)	
8	1 x 1.80 x 1.80	=	3.24 (U)	
9	1 x 2.50 x 3.60	=	9.15 (DT)	
10	1 x 1.85 x 1.30	=	2.34 (P)	
11	1 x 11.25 x 1.50	=	16.87 (V)	
12	1 x 1.15 x 1.15	=	1.32 (P)	
13	1 x 1.52 x 3.15	=	5.42	

TOTAL = 87.94 SQM

NET AREA 4TH FL. = 235.14 - 87.94
= 156.20 SQ.M

5TH FL. AREA CALC

AREA OF BLOCK = 22.05 x 10.60
= 235.14 SQM

DEDUCTIONS

1	1 x 3.00 x 2.25	=	7.43	
2	1 x 1.35 x 2.25	=	6.38	
3	1 x 2.25 x 1.35	=	4.52	
4	1 x 4.60 x 2.45	=	11.27	
5	1 x 2.05 x 3.45	=	14.44	
6	1 x 1.30 x 1.65	=	2.47	
7	1 x 2.54 x 3.15	=	8.00 (DT)	
8	1 x 1.80 x 1.80	=	3.24 (U)	
9	1 x 2.50 x 3.60	=	8.15 (DT)	
10	1 x 1.85 x 1.30	=	2.34 (P)	
11	1 x 4.60 x 1.30	=	6.40 (P)	
12	1 x 3.60 x 3.35	=	12.06	

TOTAL = 87.94 SQM

NET AREA 5TH FL. = 235.14 - 87.94
= 156.50 SQ.M.

5TH FLOOR

1) 1 x 1.20 x 3.35 = 4.02
2) 1 x 1.80x 1.50 = 16.20

TOTAL = 20.25 SQ.M

5TH FLOOR TERRACE

1) 1 x 1.80 x 2.50 = 4.48
2) 1 x 1.85 x 4.85 = 18.18

TOTAL = 22.67 SQ.M

4TH FLOOR PLAN

5TH FLOOR PLAN

SCHEDULE OF OPENINGS

LEGEND

PROJECT
PROPOSED RESIDENTIAL BUILDING

ARCHITECT
PRAKASH CHANDAK

	1:100		

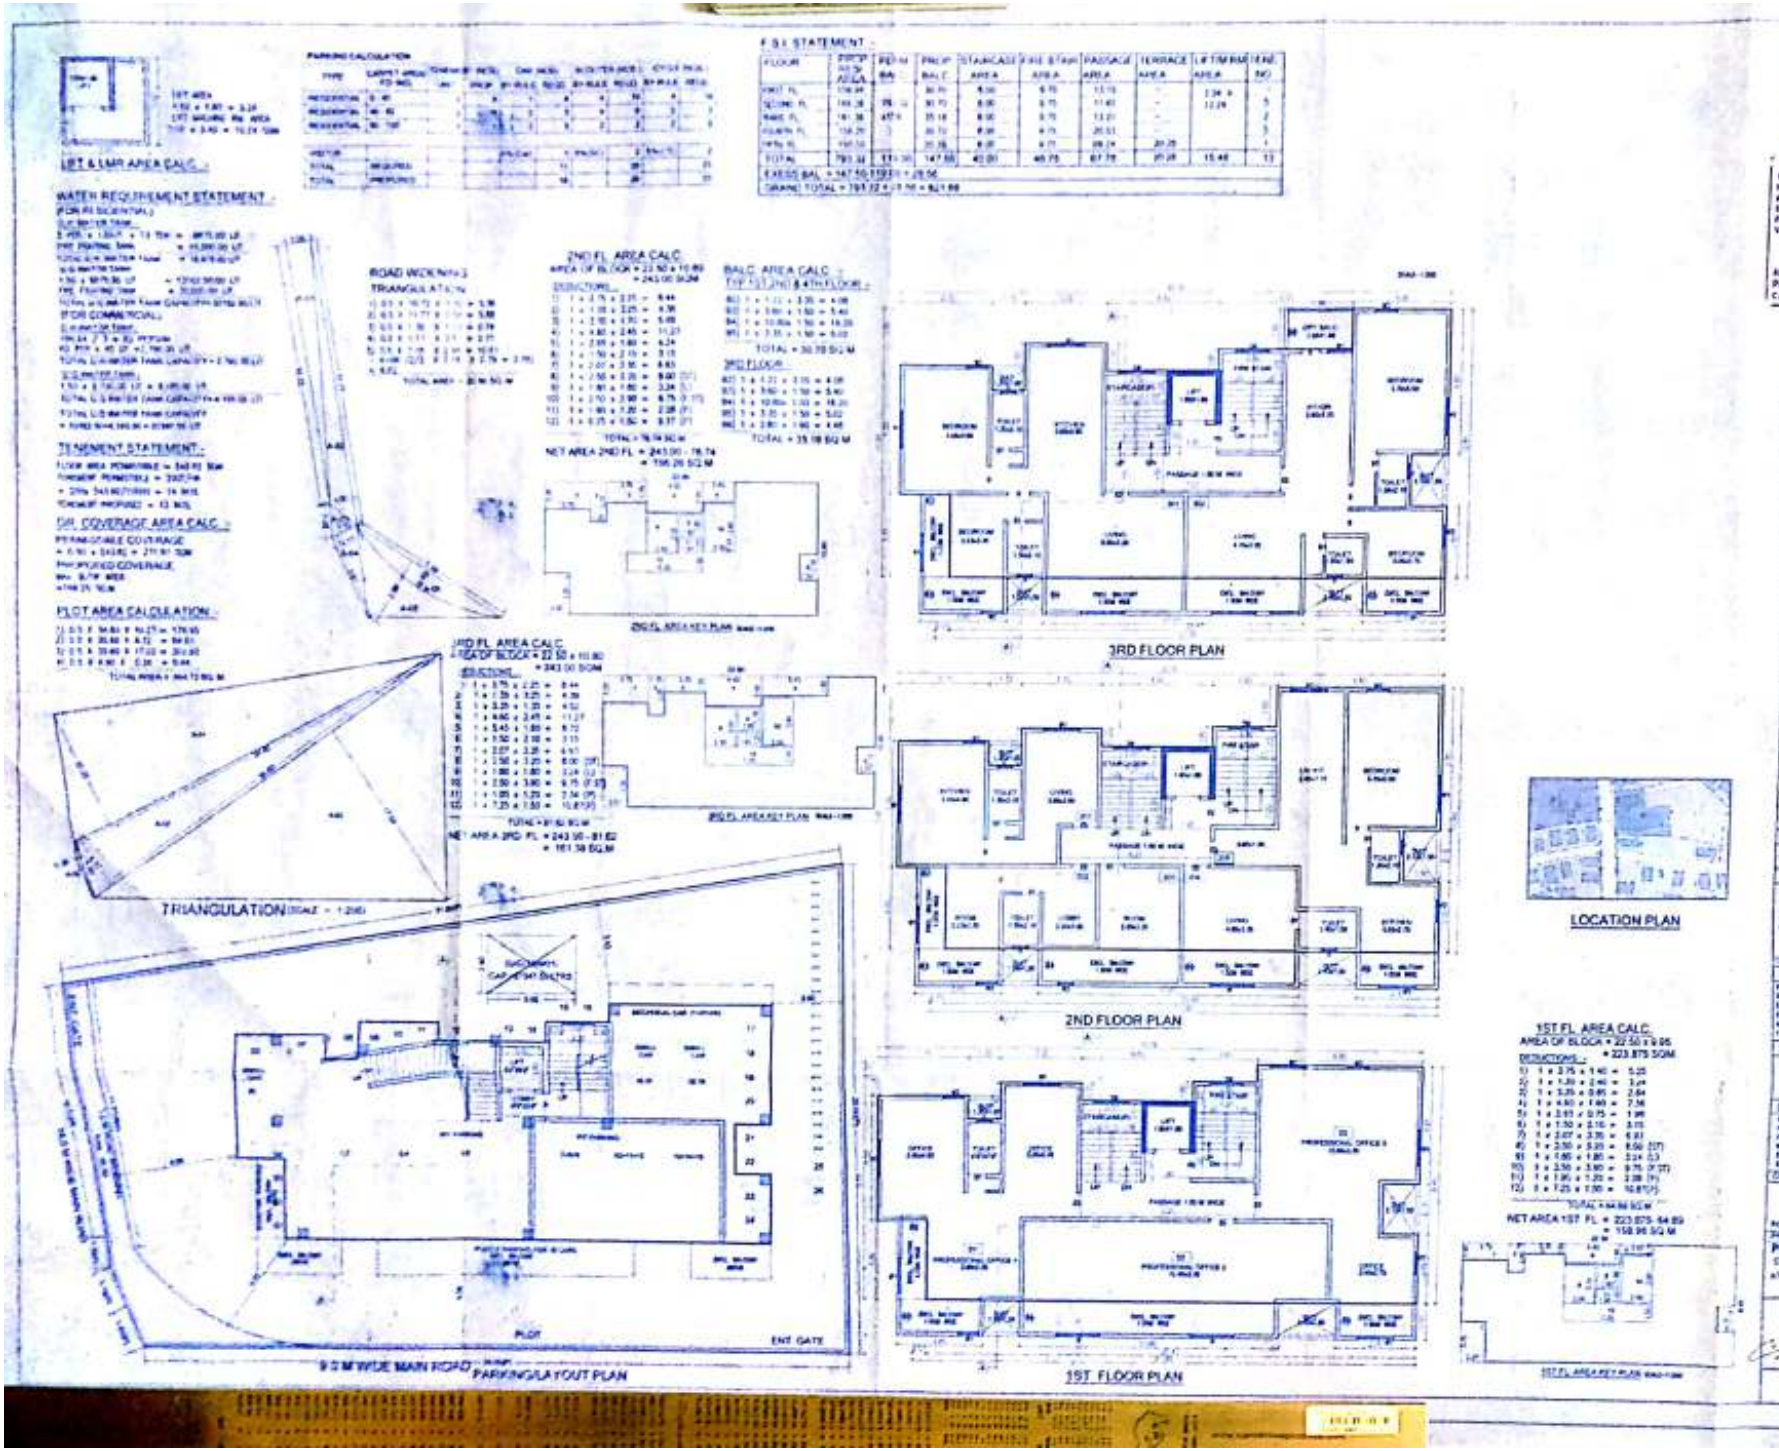
STAMP OF APPROVAL
1/2
TRUE COPY
ARCHITECT
PRAKASH CHANDAK
CA/97/1906
LIFT & LMR AREA CALC.
WATER REQUIREMENT STATEMENT
TENEMENT STATEMENT
GR. COVERAGE AREA CALC.
PLOT AREA CALCULATION
F.S.I. STATEMENT
ROAD WIDENING
TRIANGULATION
2ND FL. AREA CALC
BALC. AREA CALC.
3RD FL. AREA CALC
1ST FL. AREA CALC.
3RD FLOOR PLAN
2ND FLOOR PLAN
1ST FLOOR PLAN
LOCATION PLAN
TRIANGULATION
PARKING LAYOUT PLAN
9.0 M WIDE MAIN ROAD
ENT. GATE
AREA STATEMENT
BALCONY AREA STATEMENT
TENEMENT STATEMENT
GROUND COVERAGE STATEMENT
CERTIFICATE OF AREA
BRIEF SPECIFICATIONS
SCHEDULE OF OPENINGS
LEGEND
OWNER'S NAME / SIGNATURE
PROPOSED RESIDENTIAL BUILDING
ARCHITECT
PRAKASH CHANDAK