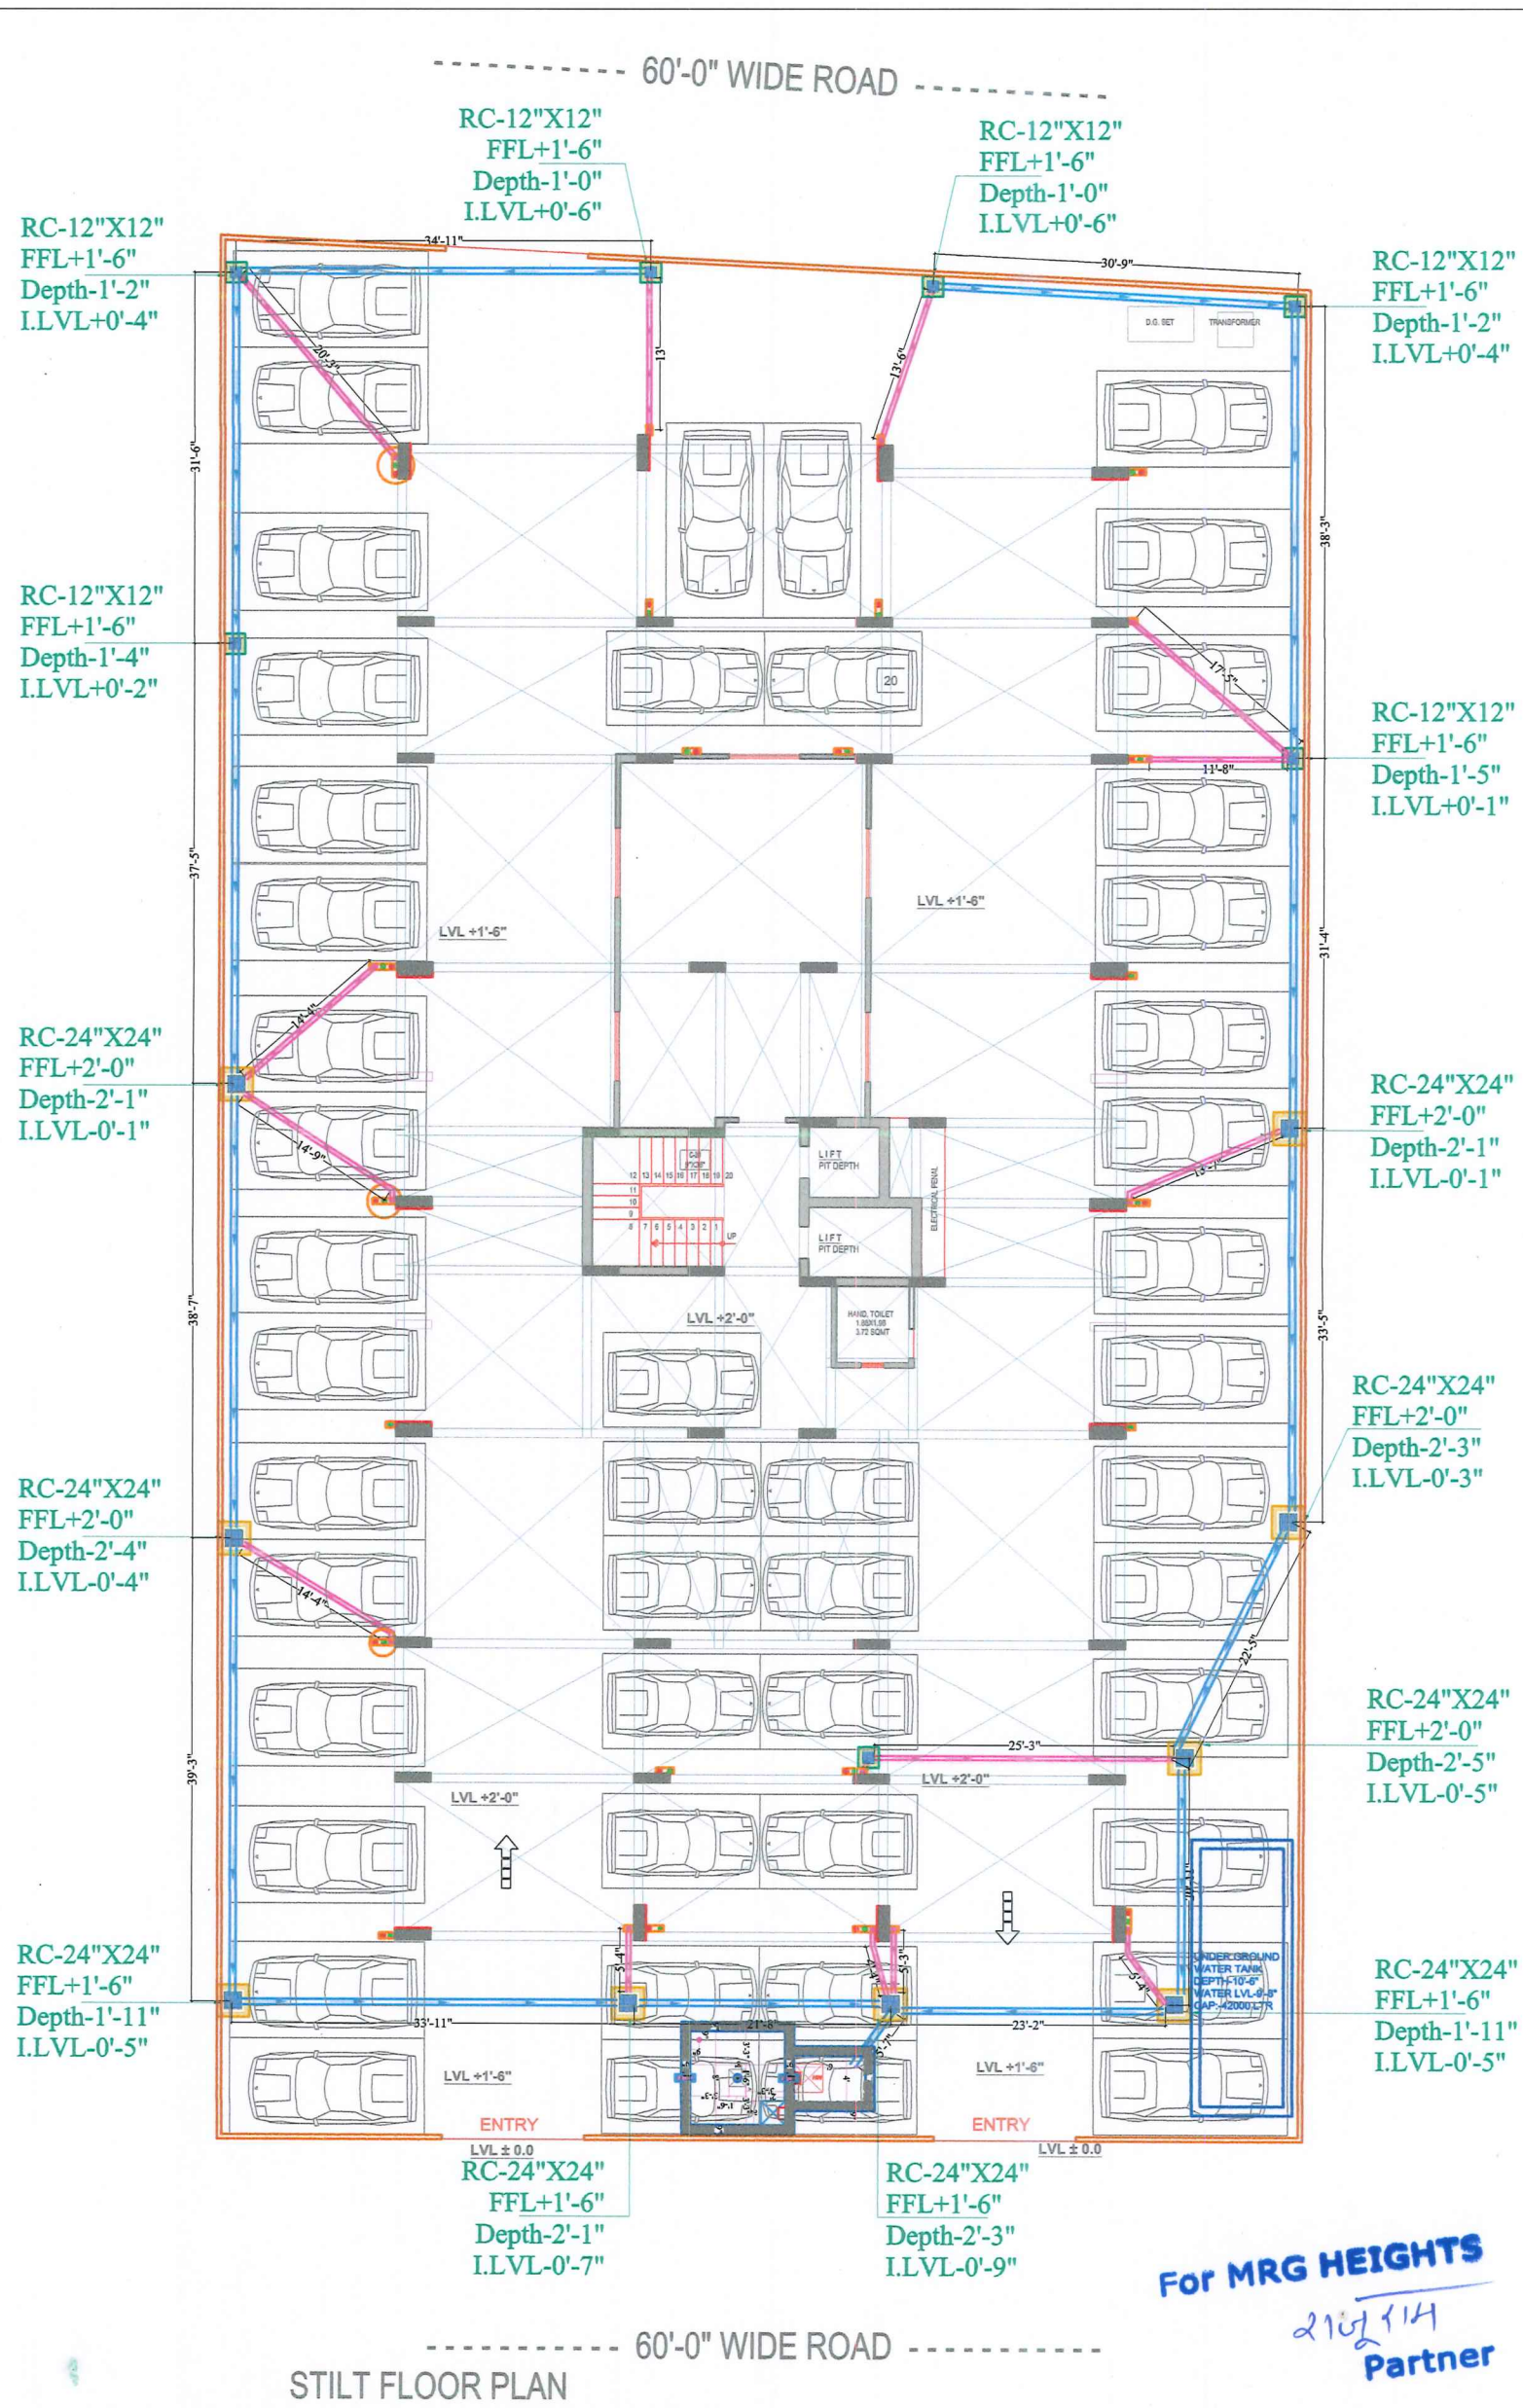

STILT FLOOR PLAN

SYMBOL	DESCRIPTION
	110 mm Soil Waste Water Pipe
	110 mm Waste Water Pipe
	110 mm Rain Water Pipe
	160 mm Rain Water Pipe Slope 1:200
	110 mm Rain Water Pipe Slope 1:200
	RC-300X300mm Depth Acording to Slope
	RC-450X450mm Depth Acording to Slope
	RC-600X600mm Depth Acording to Slope
	Flow Direction

SERVICES CONSULTANT:
ASHI ASSOCIATES
F 9 / 440 , Keshav Marg Chitrakut Scheme,Jaipur
PH:91-0-93146-10438 ,0141-2440946
Mail:vipul8599@yahoo.com

VIPUL AGARWAL
M.E.P. CONSULTANT
B.E. ELECTRICAL

PROJECT NAME: –
Proposed residential building at plot no. 07 & 08 att scheme- Mamta Residency vill- Maanpur devri urf Golyawas div- The forest View housing Co-operative society ltd.

DRAWING TITLE: –
EXTERNAL RAIN WATER PIPE ROUTE PLAN

NORTH

SCALE	DATE	DRN. BY	CHKD. BY	ISSUE
N.T.S	30012024	NAMAN	AK.	

CLIENT : –

EXECUTION DEPARTMENT : –

CONTRACTOR: –

SEAL & SIGNATORY : –

For MRG HEIGHTS
Partner

ARCHITECTURAL CONSULTANT : –
space edge Architects
B-6, Moti Marg, Bapu Nagar, Jaipur.
Ph.: 9314510603
E-Mail: spaceedgejpr@gmail.com